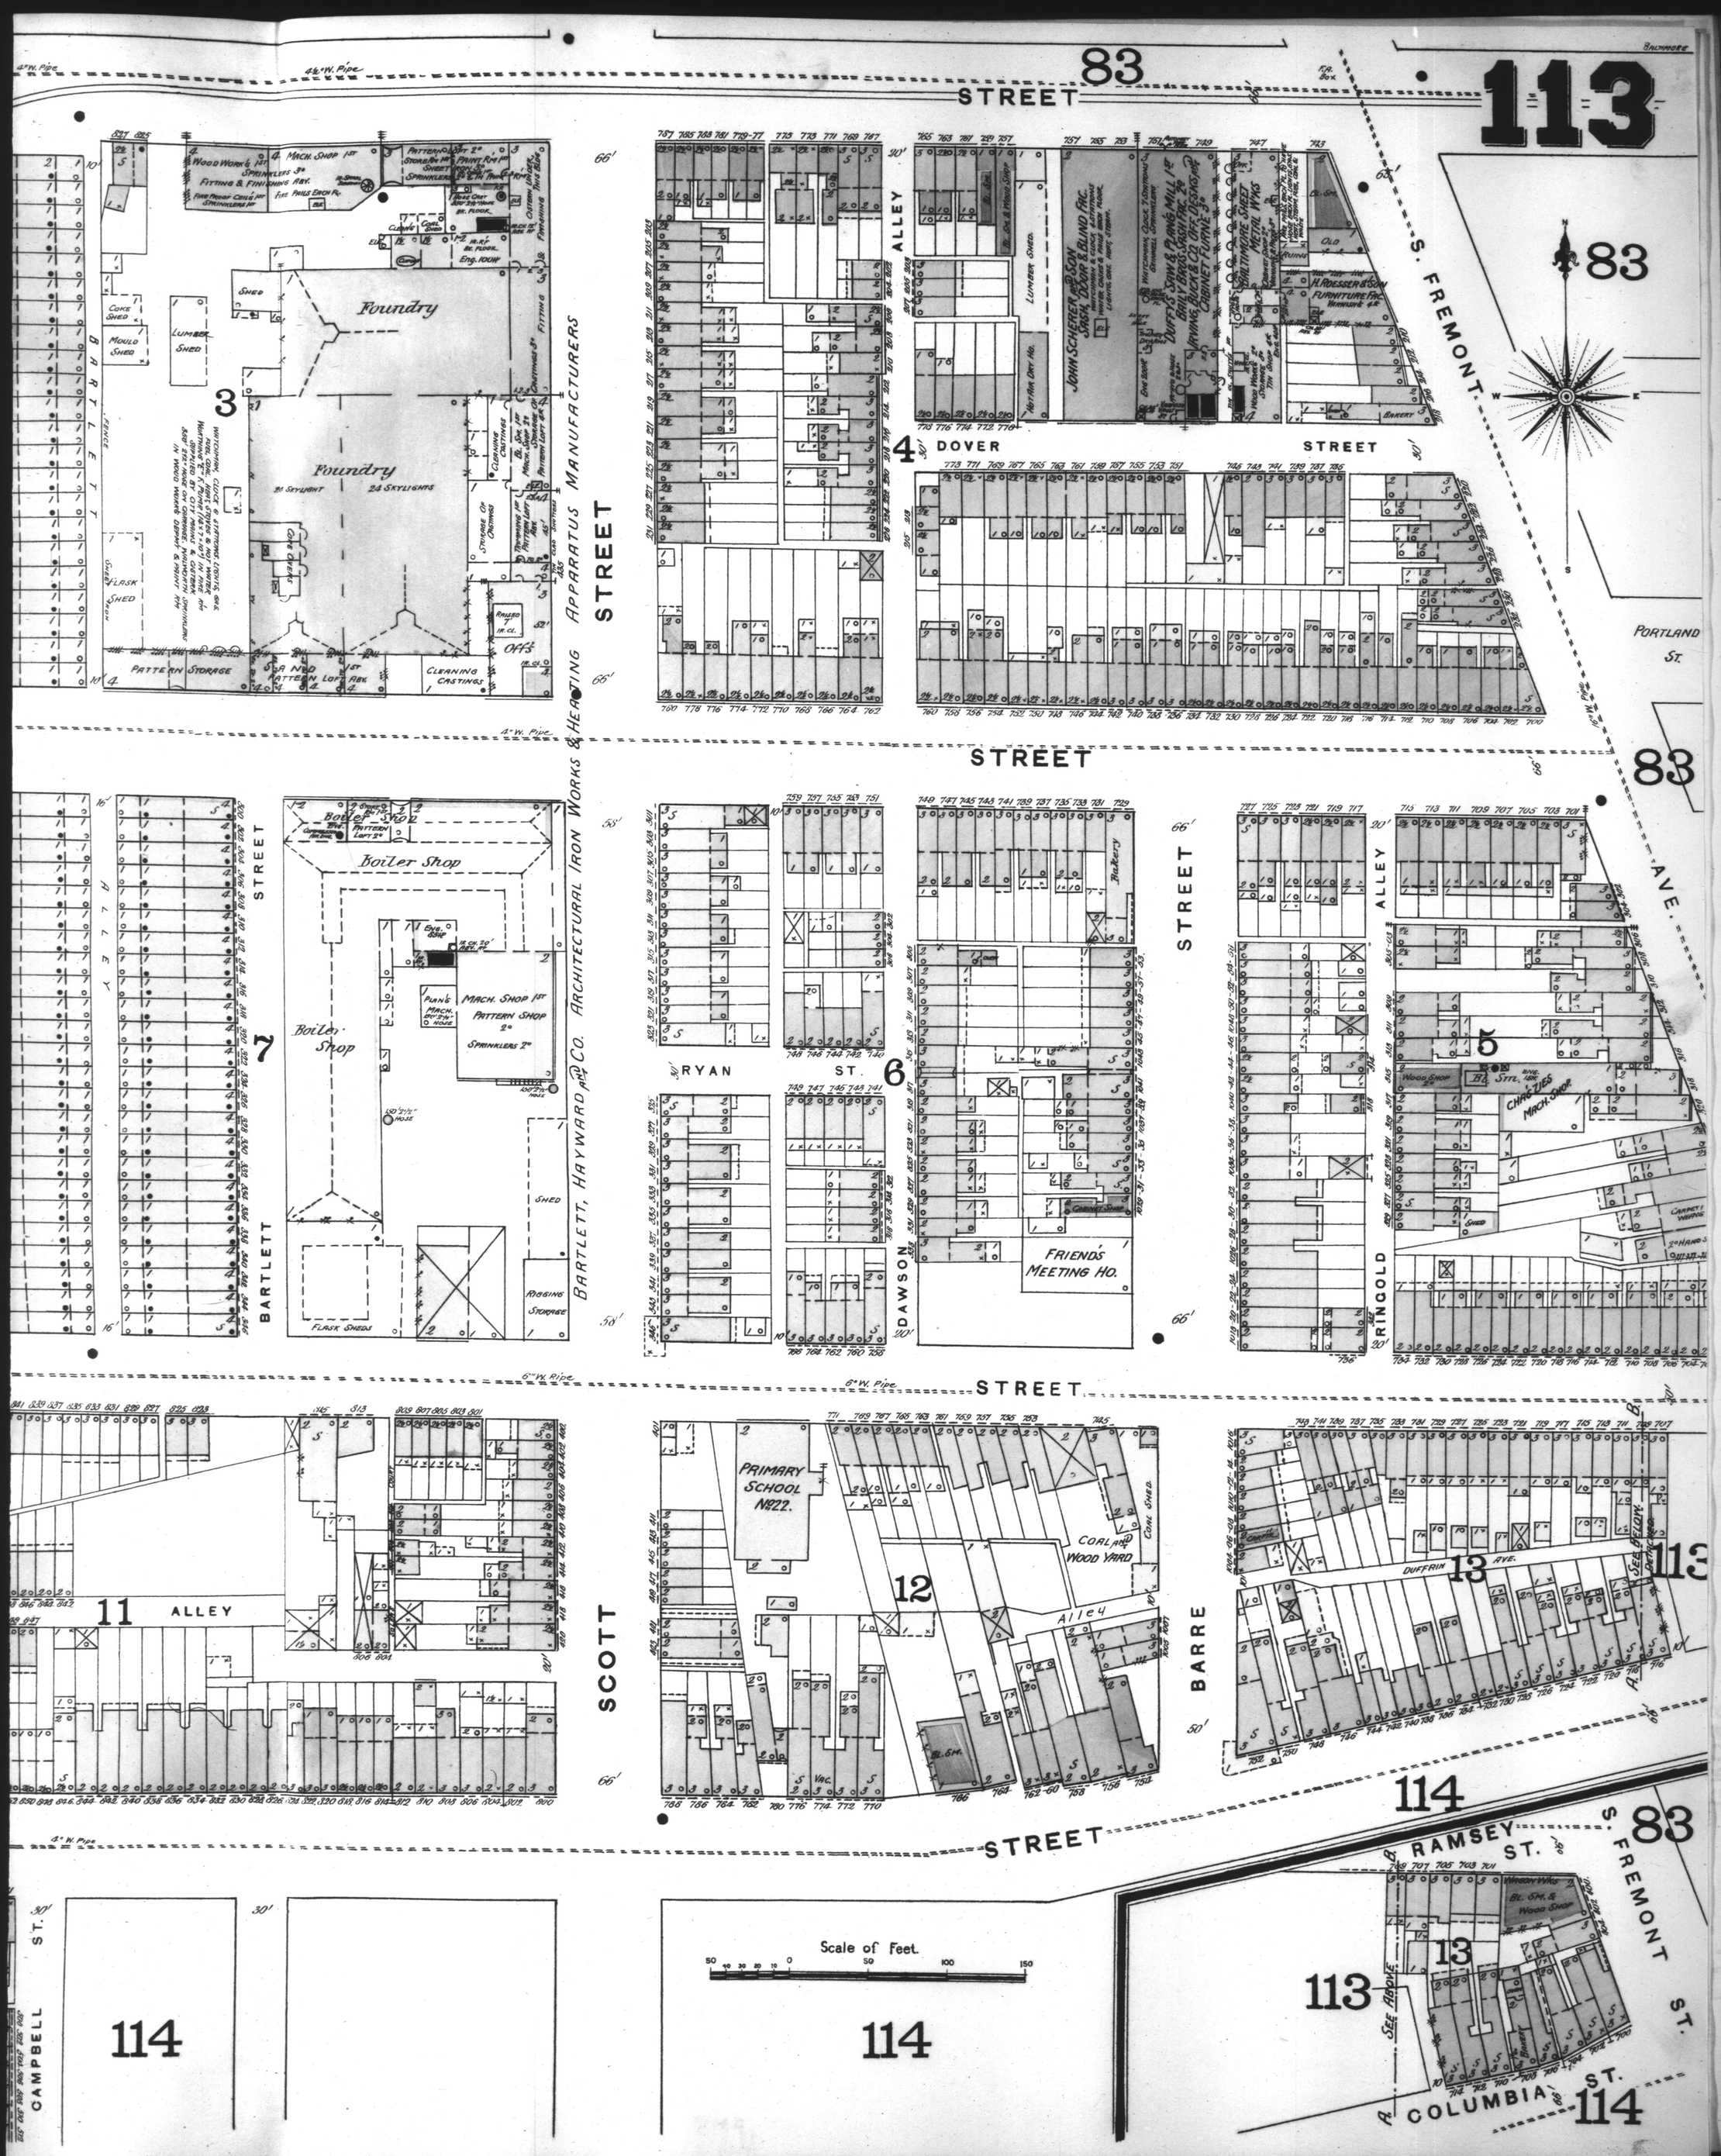
BARTLETT, HAYWARD AND CO. ARCHITECTURAL IRON WORKS & HEATING APPARATUS MANUFACTURERS
83
113
STREET
ALLEY
DOVER
S. FREMONT
PORTLAND ST.
Foundry
Foundry
Boiler Shop
Boiler Shop
MACH. SHOP 1st
PATTERN SHOP 2d
SPRINKLERS 2d
PATTERN STORAGE
CLEANING CASTINGS
FLASK SHEDS
RIGGING STORAGE
SHED
LUMBER SHED
COKE SHED
MOULD SHED
FLASK SHED
RYAN ST.
DAWSON
RINGOLD
FRIENDS MEETING HO.
Bakery
CHAIR TIES MACH. SHOP
PRIMARY SCHOOL No 22.
COAL AND WOOD YARD
Alley
DUFFRIN AVE.
SCOTT
BARRE
CAMPBELL ST.
RAMSEY ST.
COLUMBIA ST.
Scale of Feet.
114
13
12
11
7
6
5
4
3