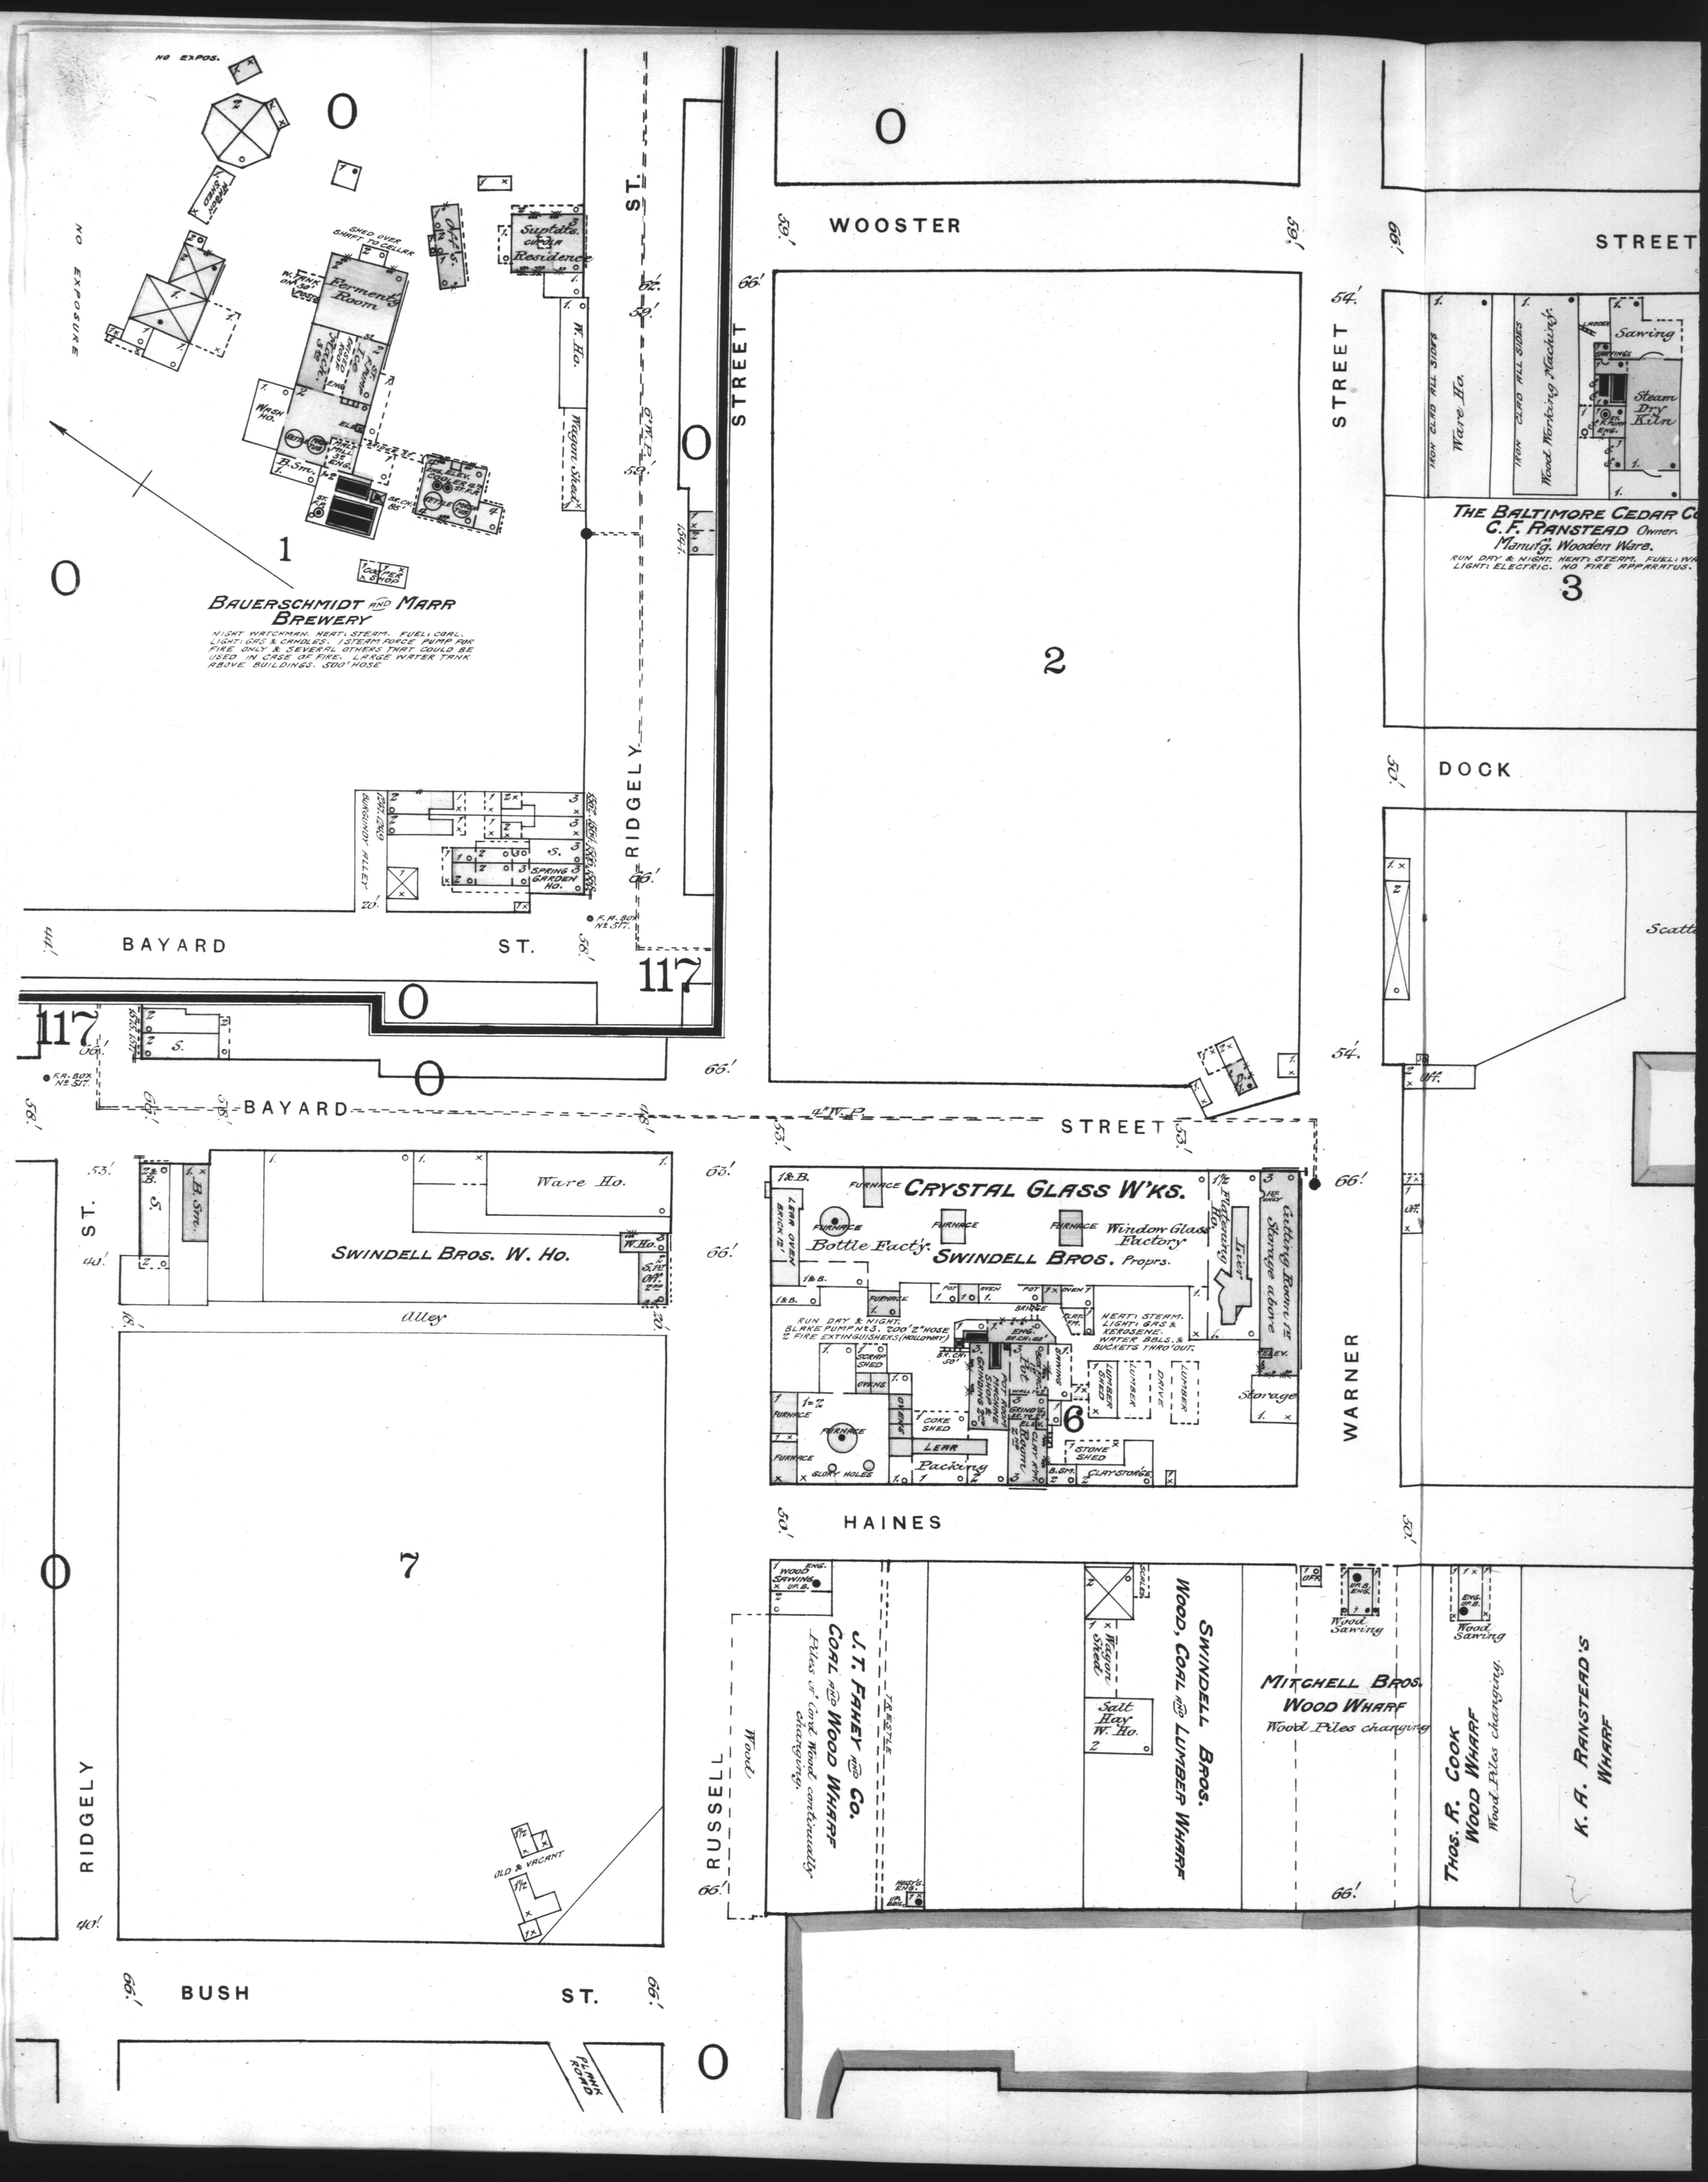
NO EXPOS.
NO EXPOSURE
Fermenting Room
Suptdts. Clerk's Residence
W. Ho.
Wagon Shed
Wash Ho.
B. Stm.
BAUERSCHMIDT AND MARR BREWERY
NIGHT WATCHMAN. HEAT: STEAM. FUEL: COAL. LIGHT: GAS & CANDLES. 1 STEAM FORCE PUMP FOR FIRE ONLY & SEVERAL OTHERS THAT COULD BE USED IN CASE OF FIRE. LARGE WATER TANK ABOVE BUILDINGS. 500' HOSE
RIDGELY ST.
BAYARD ST.
BURGUNDY ALLEY
SPRING GARDEN HO.
F.A. BOX No 317.
WOOSTER STREET
STREET
STREET
STREET
STREET
DOCK
THE BALTIMORE CEDAR CO.
C.F. RANSTEAD Owner.
Manufg. Wooden Ware.
RUN DAY & NIGHT. HEAT: STEAM. FUEL: WA
LIGHT: ELECTRIC. NO FIRE APPARATUS.
Ware Ho.
Wood Working Machinery.
Sawing
Steam Dry Kiln
Scatte
BAYARD
STREET
SWINDELL BROS. W. Ho.
Ware Ho.
alley
CRYSTAL GLASS W'KS.
Bottle Fact'y.
SWINDELL BROS. Proprs.
Window Glass Factory
Flattening Ho.
Tier
Cutting Room 1st Storage above
Storage
RUN DAY & NIGHT. BLAKE PUMP No 3. 200' 2" HOSE 2 FIRE EXTINGUISHERS (HOLLOWAY)
HEAT: STEAM. LIGHT: GAS & KEROSENE. WATER BBLS. & BUCKETS THRO' OUT.
Pot Room
Grinding Shop
Packing
Lehr
Coke Shed
Stone Shed
Clay Storage
Lumber Shed
Lumber Drive
WARNER
HAINES
RIDGELY
OLD & VACANT
BUSH ST.
PLANK ROAD
RUSSELL
Wood
J. T. FAHEY AND CO.
COAL AND WOOD WHARF
Piles of Cord Wood continually changing.
TRESTLE
SWINDELL BROS.
WOOD, COAL AND LUMBER WHARF
Wagon Shed
Salt Hay W. Ho.
MITCHELL BROS.
WOOD WHARF
Wood Piles changing
Wood Sawing
THOS. R. COOK
WOOD WHARF
Wood Piles changing.
K. A. RANSTEAD'S WHARF