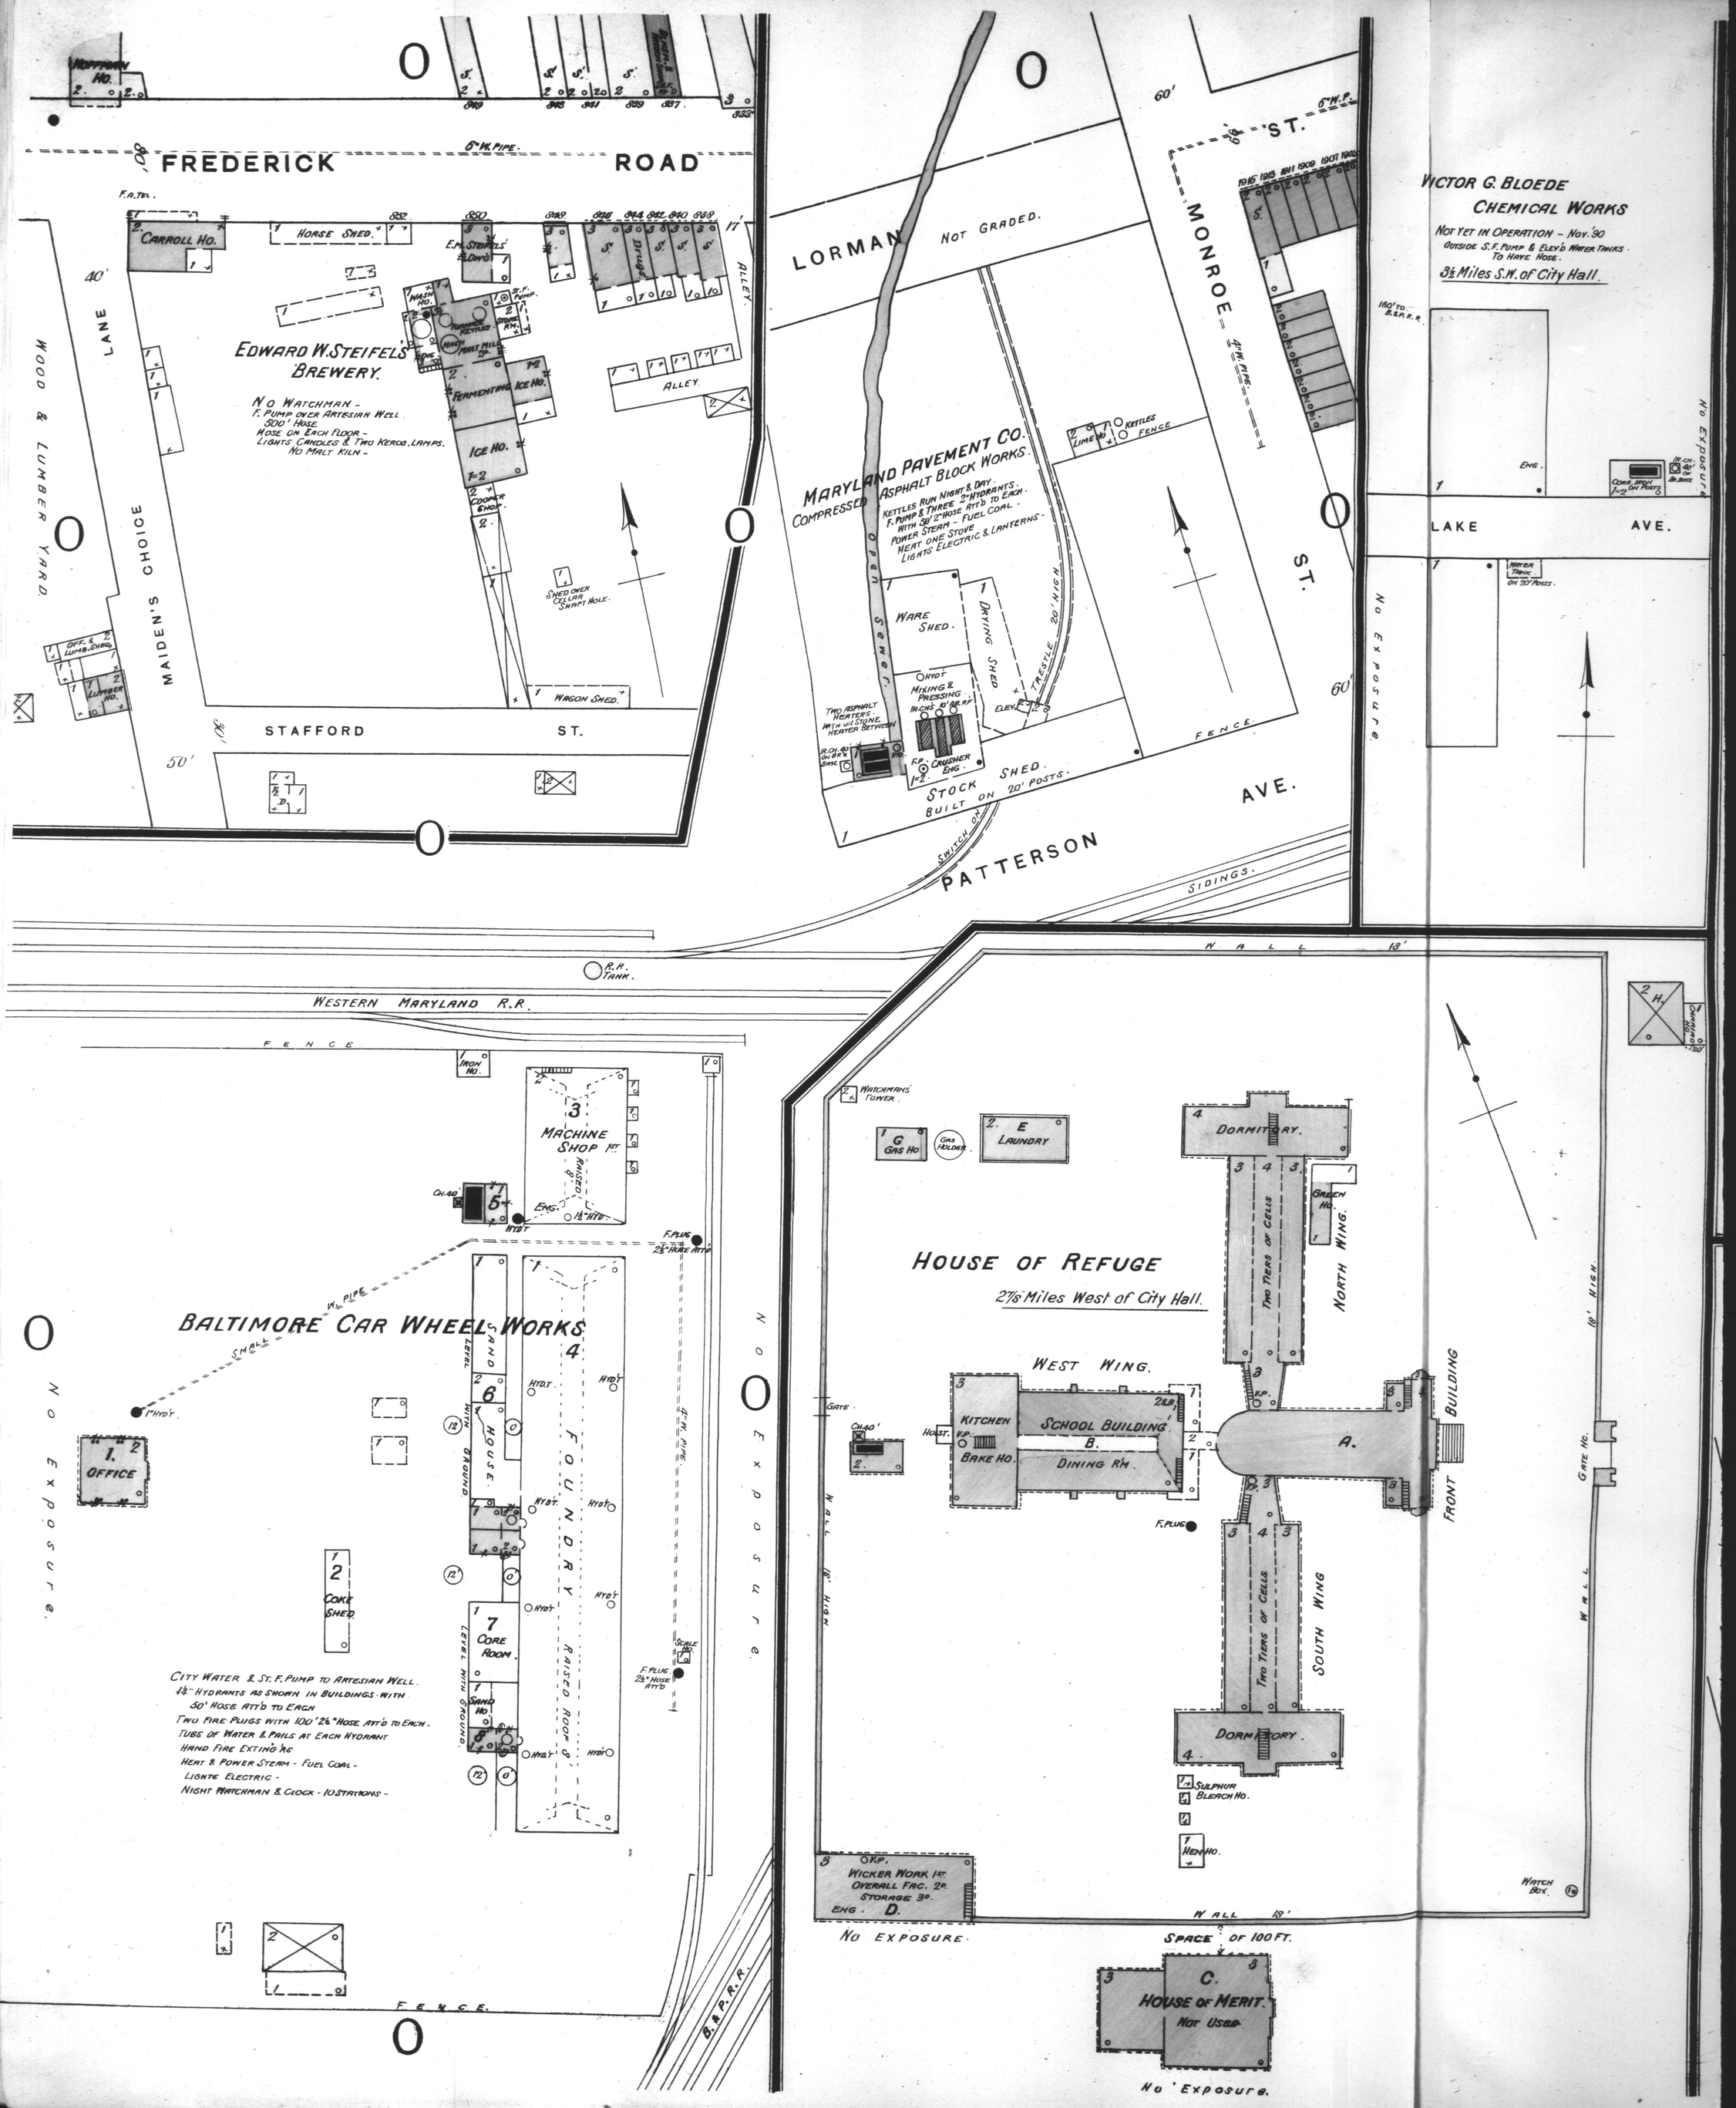
FREDERICK ROAD
6" W. PIPE.
HOFFMAN HO.
CARROLL HO.
HORSE SHED.
E.W. STEIFELS' DWG.
EDWARD W. STEIFELS' BREWERY.
NO WATCHMAN -
F. PUMP OVER ARTESIAN WELL.
500' HOSE
HOSE ON EACH FLOOR -
LIGHTS CANDLES & TWO KEROS. LAMPS.
NO MALT KILN -
WASH HO.
FURNACE KETTLES
MACH.
MALT MILL
STORE RM.
F.P.
FERMENTING
ICE HO.
COOPER SHOP
SHED OVER CELLAR SHAFT HOLE.
WAGON SHED.
ALLEY.
Drugs
WOOD & LUMBER YARD.
LANE
MAIDEN'S CHOICE
OFF. & LUMB. SHED.
LUMBER HO.
STAFFORD ST.
NO EXPOSURE.
LORMAN
NOT GRADED.
MARYLAND PAVEMENT CO.
COMPRESSED ASPHALT BLOCK WORKS.
KETTLES RUN NIGHT & DAY.
F. PUMP & THREE 2" HYDRANTS.
WITH 50' 2" HOSE ATT'D TO EACH.
POWER STEAM - FUEL COAL.
HEAT ONE STOVE
LIGHTS ELECTRIC & LANTERNS.
WARE SHED.
DRYING SHED
TRESTLE 20' HIGH.
MIXING & PRESSING
TWO ASPHALT HEATERS WITH UNSTONE HEATER BETWEEN
F.P. CRUSHER ENG.
STOCK SHED. BUILT ON 20' POSTS.
SWITCH ON
PATTERSON AVE.
SIDINGS.
KETTLES
LIME HO.
FENCE.
MONROE ST.
4" W. PIPE
6" W. P.
1916 1918 1911 1909 1907 1905
VICTOR G. BLOEDE CHEMICAL WORKS
NOT YET IN OPERATION - NOV. '30
OUTSIDE S.F. PUMP & ELEV'D WATER TANKS TO HAVE HOSE.
3½ Miles S.W. of City Hall.
160' TO B.&O.R.R.
ENG.
CORR. IRON 1-2 ON POSTS
IR. CH. 40' ON BR. BASE
LAKE AVE.
WATER TANK ON 30' POSTS.
NO EXPOSURE
R.R. TANK.
WESTERN MARYLAND R.R.
FENCE
IRON HO.
3 MACHINE SHOP 1ST.
MASSEY
CH. 40'
5 ENG.
HYDT.
1½" HYD.
F. PLUG 2½" HOSE ATT'D
BALTIMORE CAR WHEEL WORKS
SMALL 4" PIPE
1 OFFICE
2 COKE SHED.
4 FOUNDRY RAISED ROOF 8'
LEVEL WITH GROUND
6 HOUSE.
7 CORE ROOM.
8 SAND HO.
SCALE HO.
CITY WATER & ST. F. PUMP TO ARTESIAN WELL.
1½" HYDRANTS AS SHOWN IN BUILDINGS - WITH 50' HOSE ATT'D TO EACH
TWO FIRE PLUGS WITH 100' 2½" HOSE ATT'D TO EACH.
TUBS OF WATER & PAILS AT EACH HYDRANT
HAND FIRE EXTING'RS
HEAT & POWER STEAM - FUEL COAL -
LIGHTS ELECTRIC -
NIGHT WATCHMAN & CLOCK - 10 STATIONS -
B.&O.R.R.
WALL 18'
WATCHMANS' TOWER.
G GAS HO
GAS HOLDER.
E LAUNDRY
HOUSE OF REFUGE
2⅞ Miles West of City Hall.
DORMITORY.
TWO TIERS OF CELLS
GREEN HO.
NORTH WING.
WEST WING.
KITCHEN
BAKE HO.
SCHOOL BUILDING B.
DINING RM.
A.
FRONT BUILDING
GATE
CH. 40'
HOIST.
F. PLUG
SOUTH WING
SULPHUR BLEACH HO.
HEM HO.
O.V.P. WICKER WORK 1ST. OVERALL FAC. 2D. STORAGE 3RD. ENG. D.
NO EXPOSURE.
SPACE OF 100 FT.
C. HOUSE OF MERIT. NOT USED.
NO EXPOSURE.
GATE HO.
WATCH BOX.