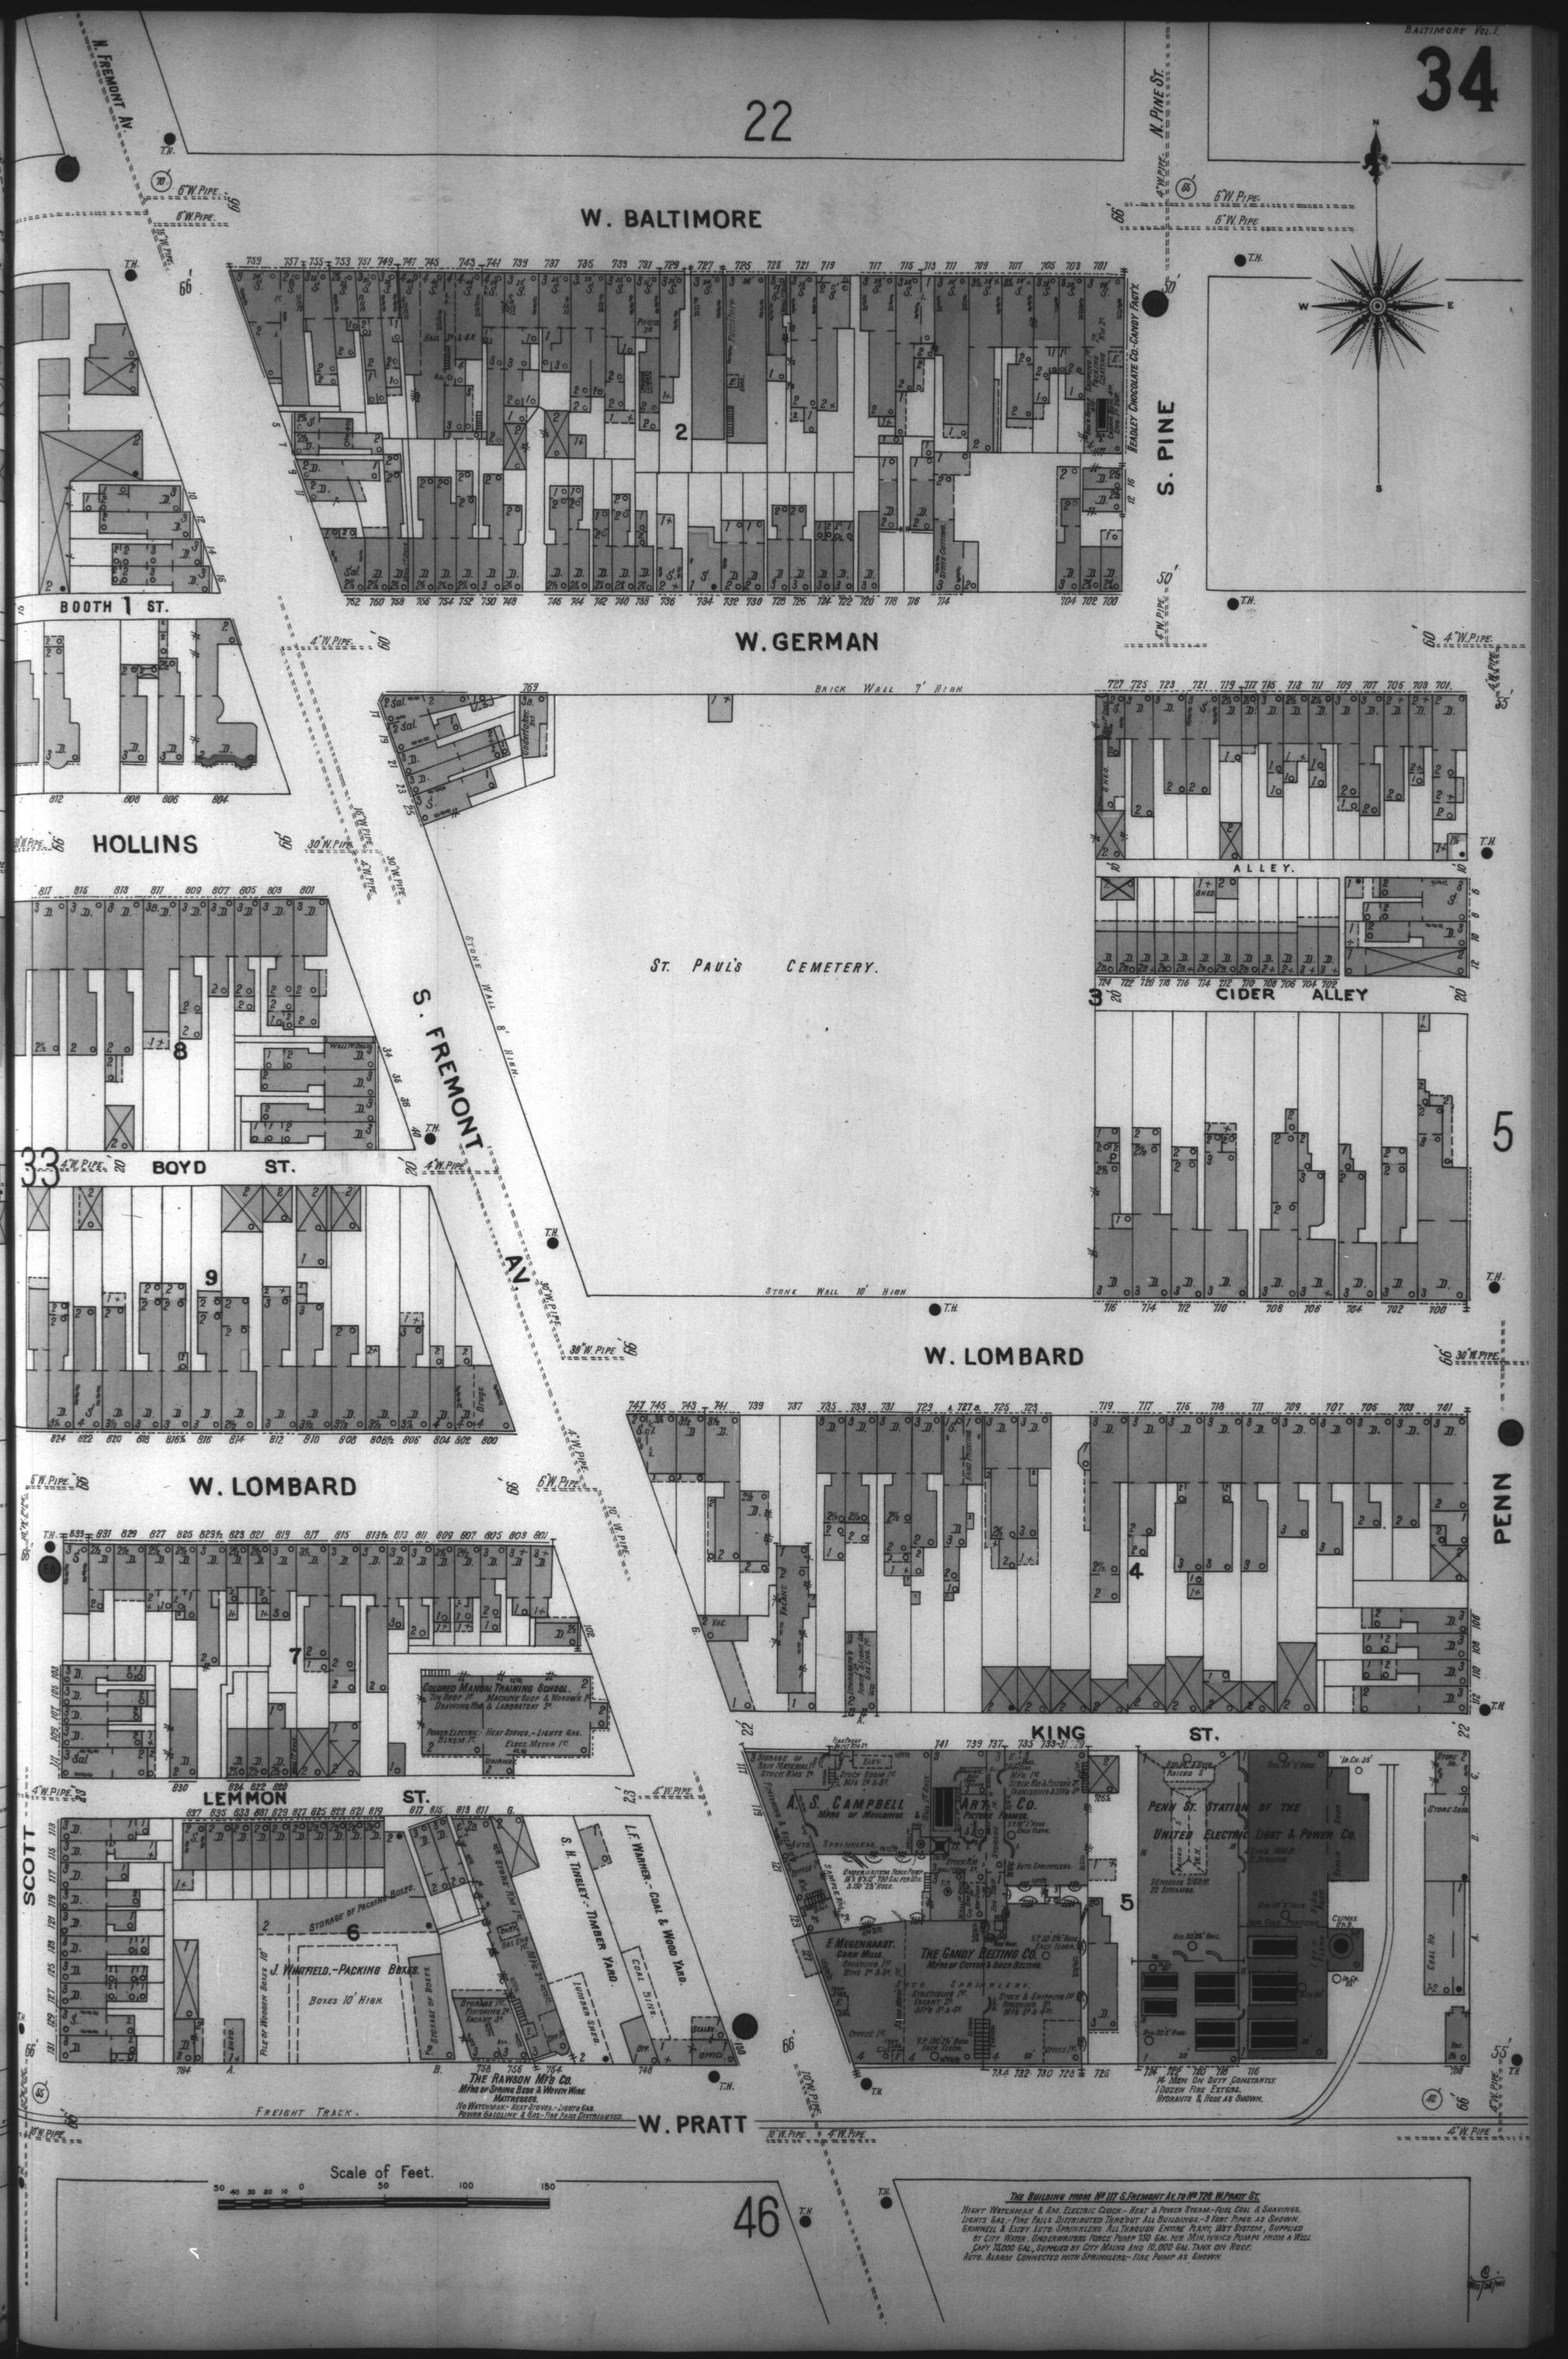
BALTIMORE VOL. I.
34
22
W. BALTIMORE
N. FREMONT AV.
N. PINE ST.
S. PINE
BOOTH 1 ST.
W. GERMAN
HOLLINS
ALLEY.
CIDER ALLEY
ST. PAUL'S CEMETERY.
S. FREMONT AV
BOYD ST.
W. LOMBARD
PENN
KING ST.
LEMMON ST.
SCOTT
W. PRATT
FREIGHT TRACK.
Scale of Feet.
THE BUILDING FROM No 117 S. FREMONT AV. TO No 128 W. PRATT ST.
NIGHT WATCHMAN & AM. ELECTRIC CLOCK.- HEAT & POWER STEAM.- FUEL COAL & SHAVINGS.
LIGHTS GAS.- FIRE PAILS DISTRIBUTED THROUGHOUT ALL BUILDINGS.- 9 VENT PIPES AS SHOWN.
GRINNELL & ESTEY AUTO. SPRINKLERS ALL THROUGH ENTIRE PLANT, WAT SYSTEM, SUPPLIED BY CITY WATER, UNDERWRITERS FORCE PUMP 750 GAL. PER MIN. WHICH PUMPS FROM A WELL CAPY 75,000 GAL., SUPPLIED BY CITY MAINS AND 10,000 GAL. TANK ON ROOF.
AUTO. ALARM CONNECTED WITH SPRINKLERS.- FIRE PUMP AS SHOWN.