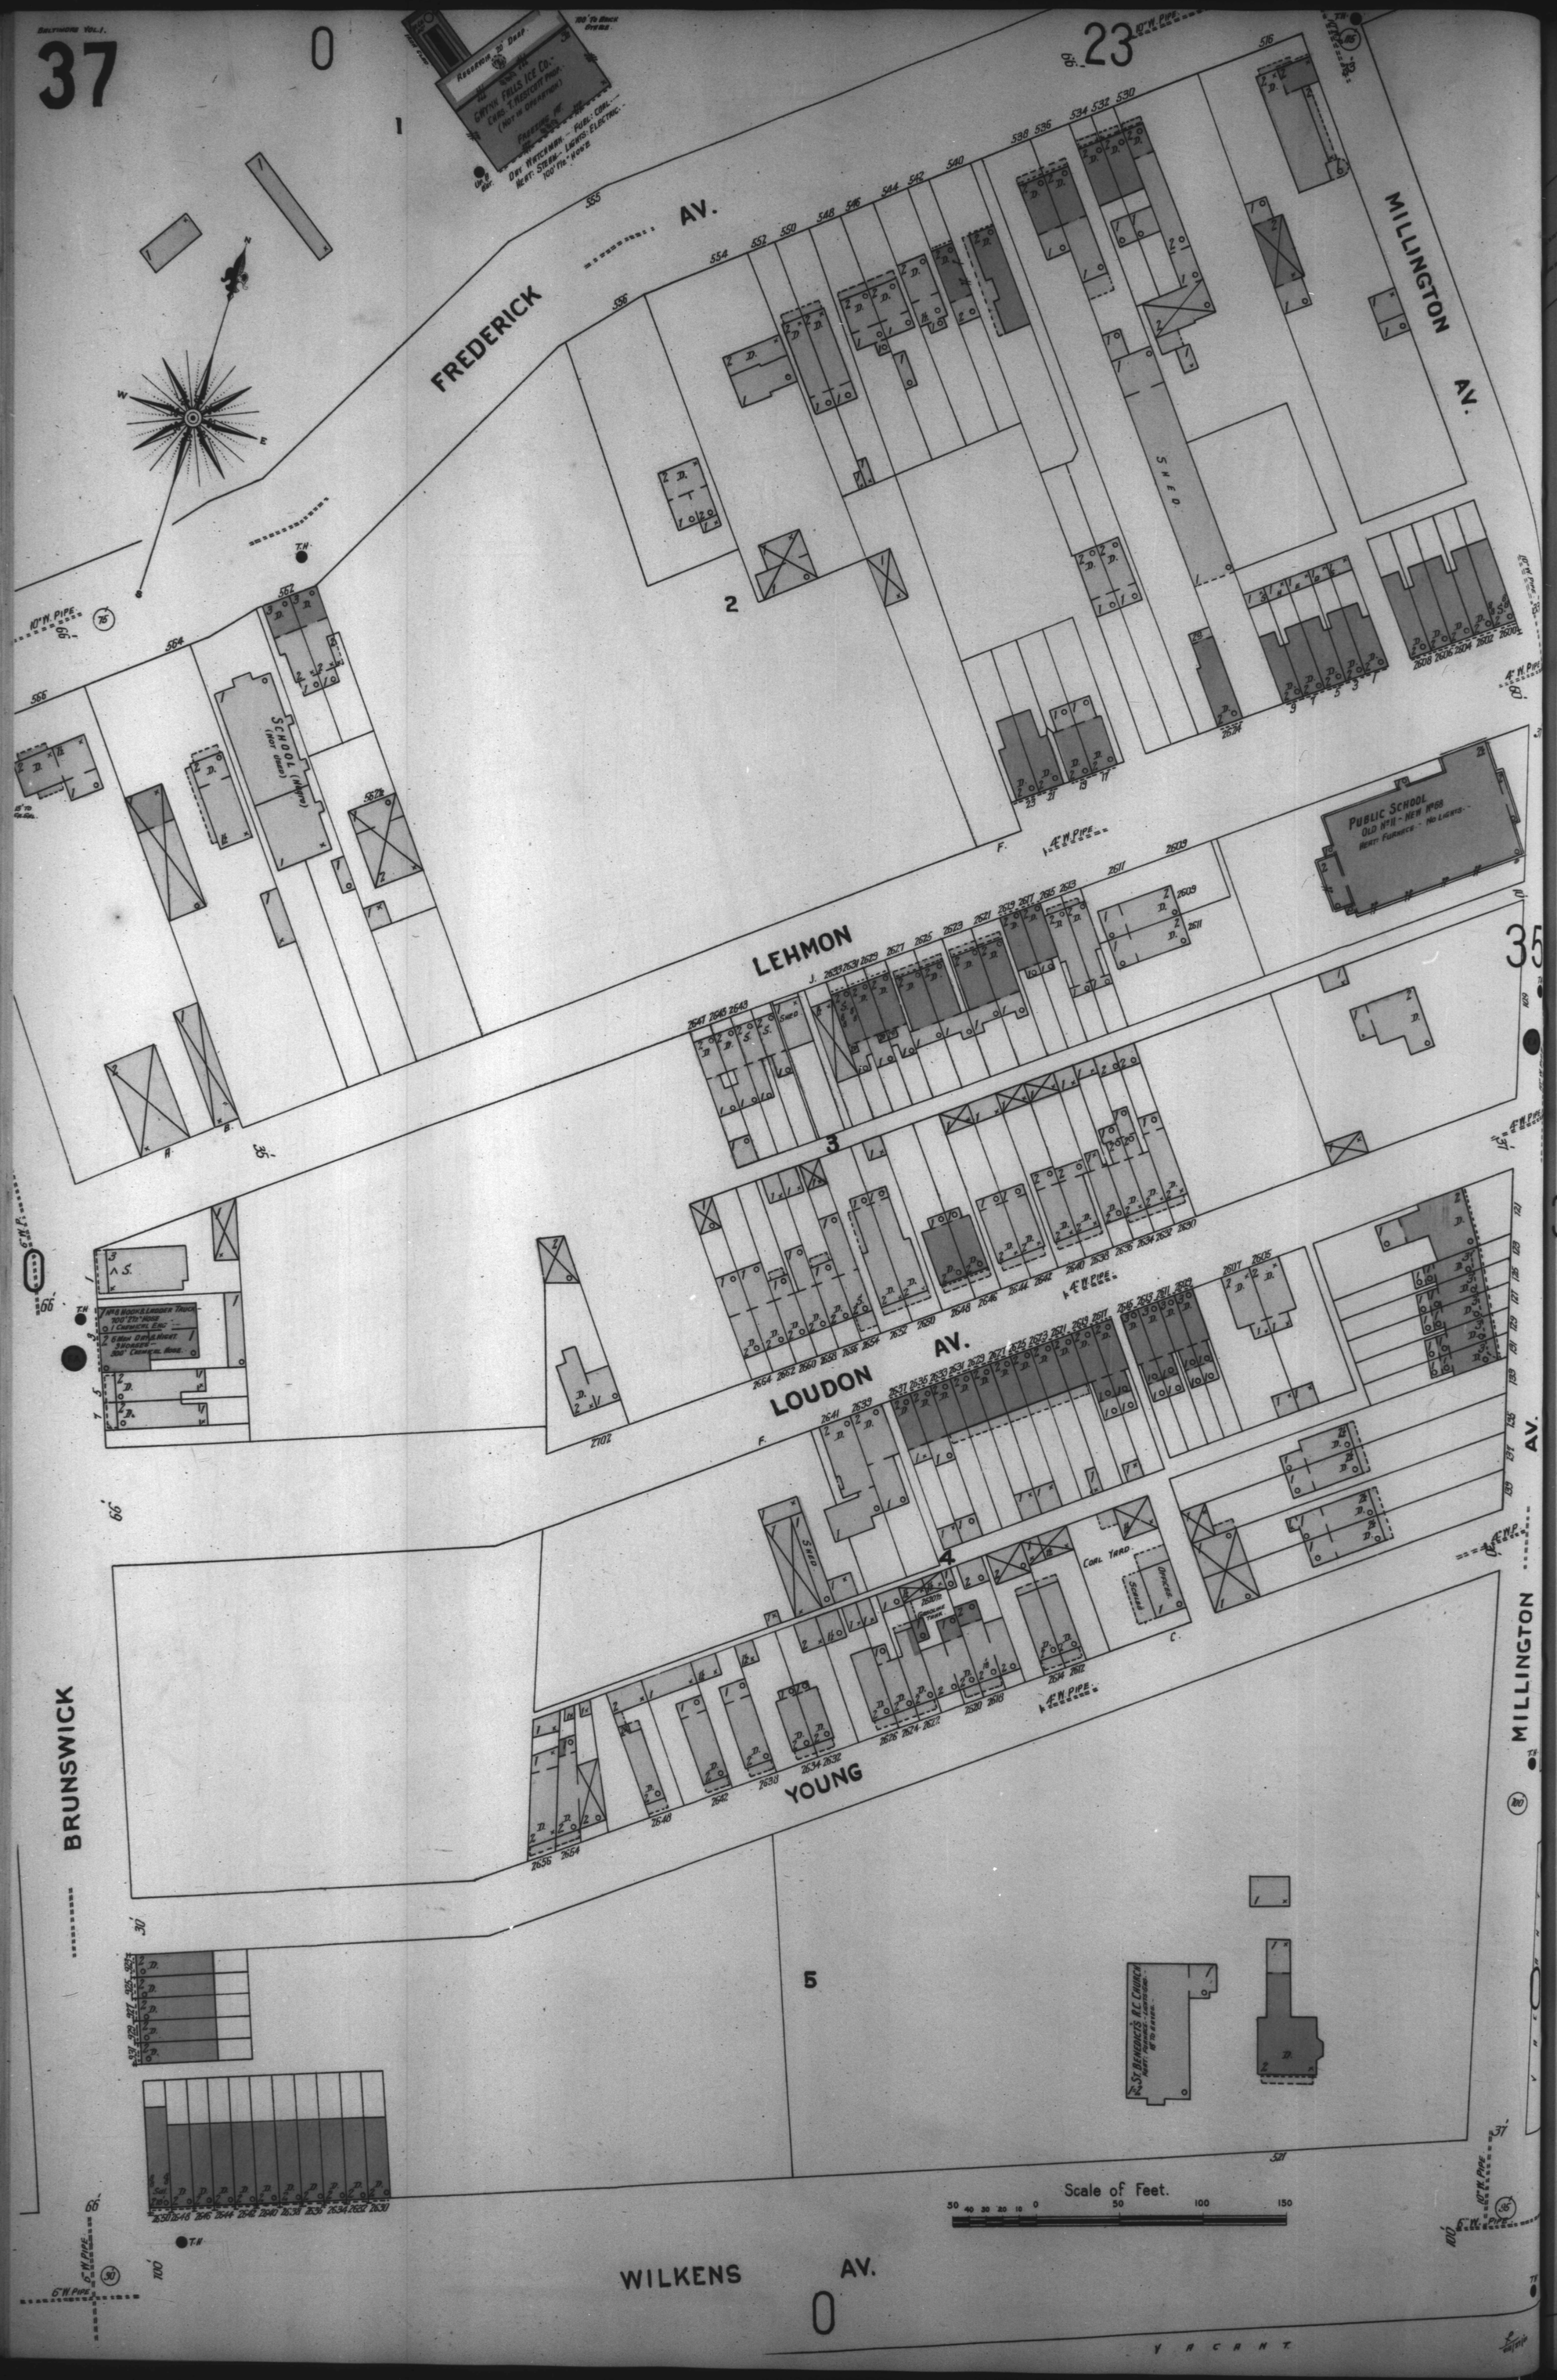
BALTIMORE VOL. I.
37
0
23
25
35
36
0
FREDERICK AV.
LEHMON
LOUDON AV.
YOUNG
WILKENS AV.
MILLINGTON AV.
BRUNSWICK
S. BENTALOU
SCHOOL (Not Used)
SHED
PUBLIC SCHOOL
OLD No 11 - NEW No 68
HEAT: FURNACE - NO LIGHTS
GRYTON FALLS ICE CO.
(NOT IN OPERATION)
DRY WATCHMAN - FUEL: COAL
HEAT: STEAM - LIGHTS: ELECTRIC
100' FR. HOUSE
No 8 HOOK & LADDER TRUCK
200' FR. HOSE
1 CHEMICAL ENG.
2 6 HOR. DRY & HEAT SHORES
300' CHEMICAL HOSE
COAL YARD
OFFICE
ST. BENEDICT'S R.C. CHURCH
HEAT: FURNACE - LIGHTS: GAS
40' TO GRADE
Scale of Feet.
50 40 30 20 10 0 50 100 150
VACANT