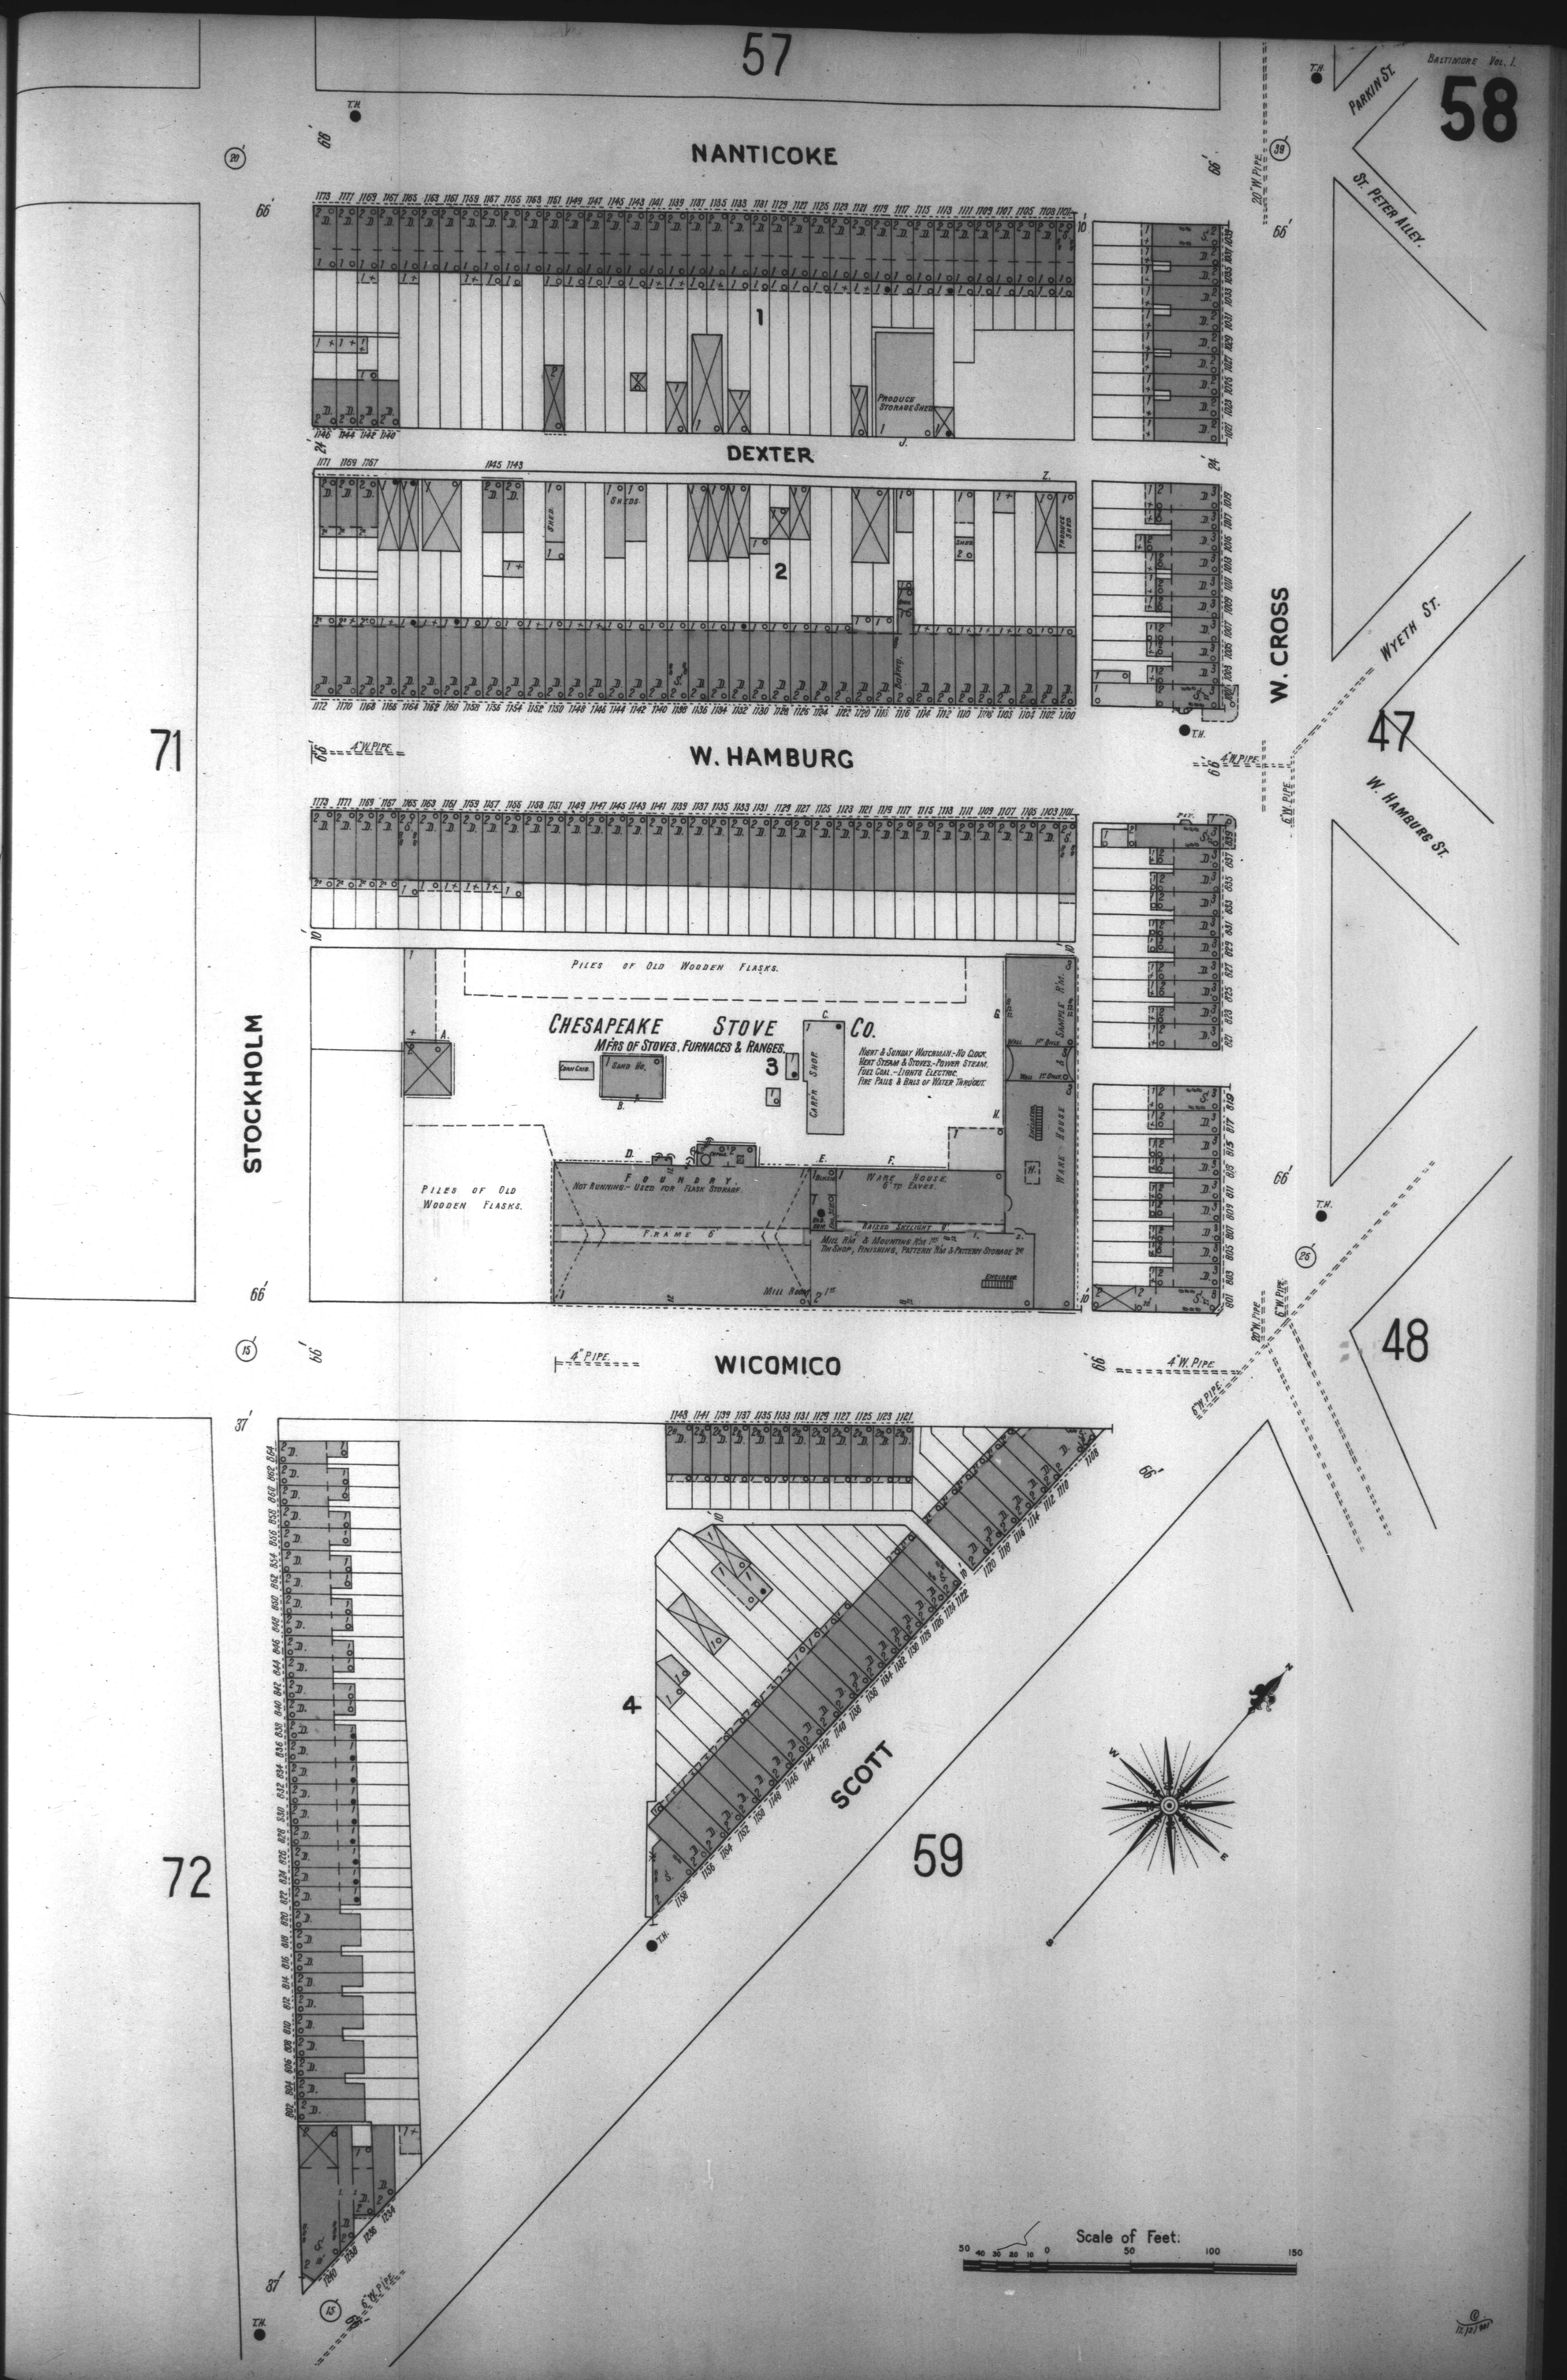
BALTIMORE VOL. 1.
58
57
NANTICOKE
DEXTER
W. HAMBURG
WICOMICO
SCOTT
STOCKHOLM
W. CROSS
PARKIN ST.
ST. PETER ALLEY.
WYETH ST.
W. HAMBURG ST.
RAMSAY ST.
S. AMITY ST.
CALLENDAR ALLEY.
ST. PETER ST.
PARKIN ST.
ST. PETER ALLEY.
PRODUCE STORAGE SHED
SHEDS
PILES OF OLD WOODEN FLASKS.
CHESAPEAKE STOVE CO.
MFRS OF STOVES, FURNACES & RANGES.
NIGHT & SUNDAY WATCHMAN.-NO CLOCK.
HEAT STEAM & STOVES.-POWER STEAM.
FUEL COAL.-LIGHTS ELECTRIC.
FIRE PLUGS & BALLS OF WATER THROUGH.
SAND HO.
CARPR SHOP.
FOUNDRY.
NOT RUNNING.- USED FOR FLASK STORAGE.
WARE HOUSE 6' TO EAVES.
RAISED SKYLIGHT
FRAME 6'
MILL RM & MOUNTING RM
TIN SHOP, FINISHING, PATTERN RM & PATTERN STORAGE
MILL ROOM
SAMPLE RM.
WARE HOUSE
4" PIPE
6" W. PIPE
20" W. PIPE
T.H.
Scale of Feet:
50 40 30 20 10 0 50 100 150