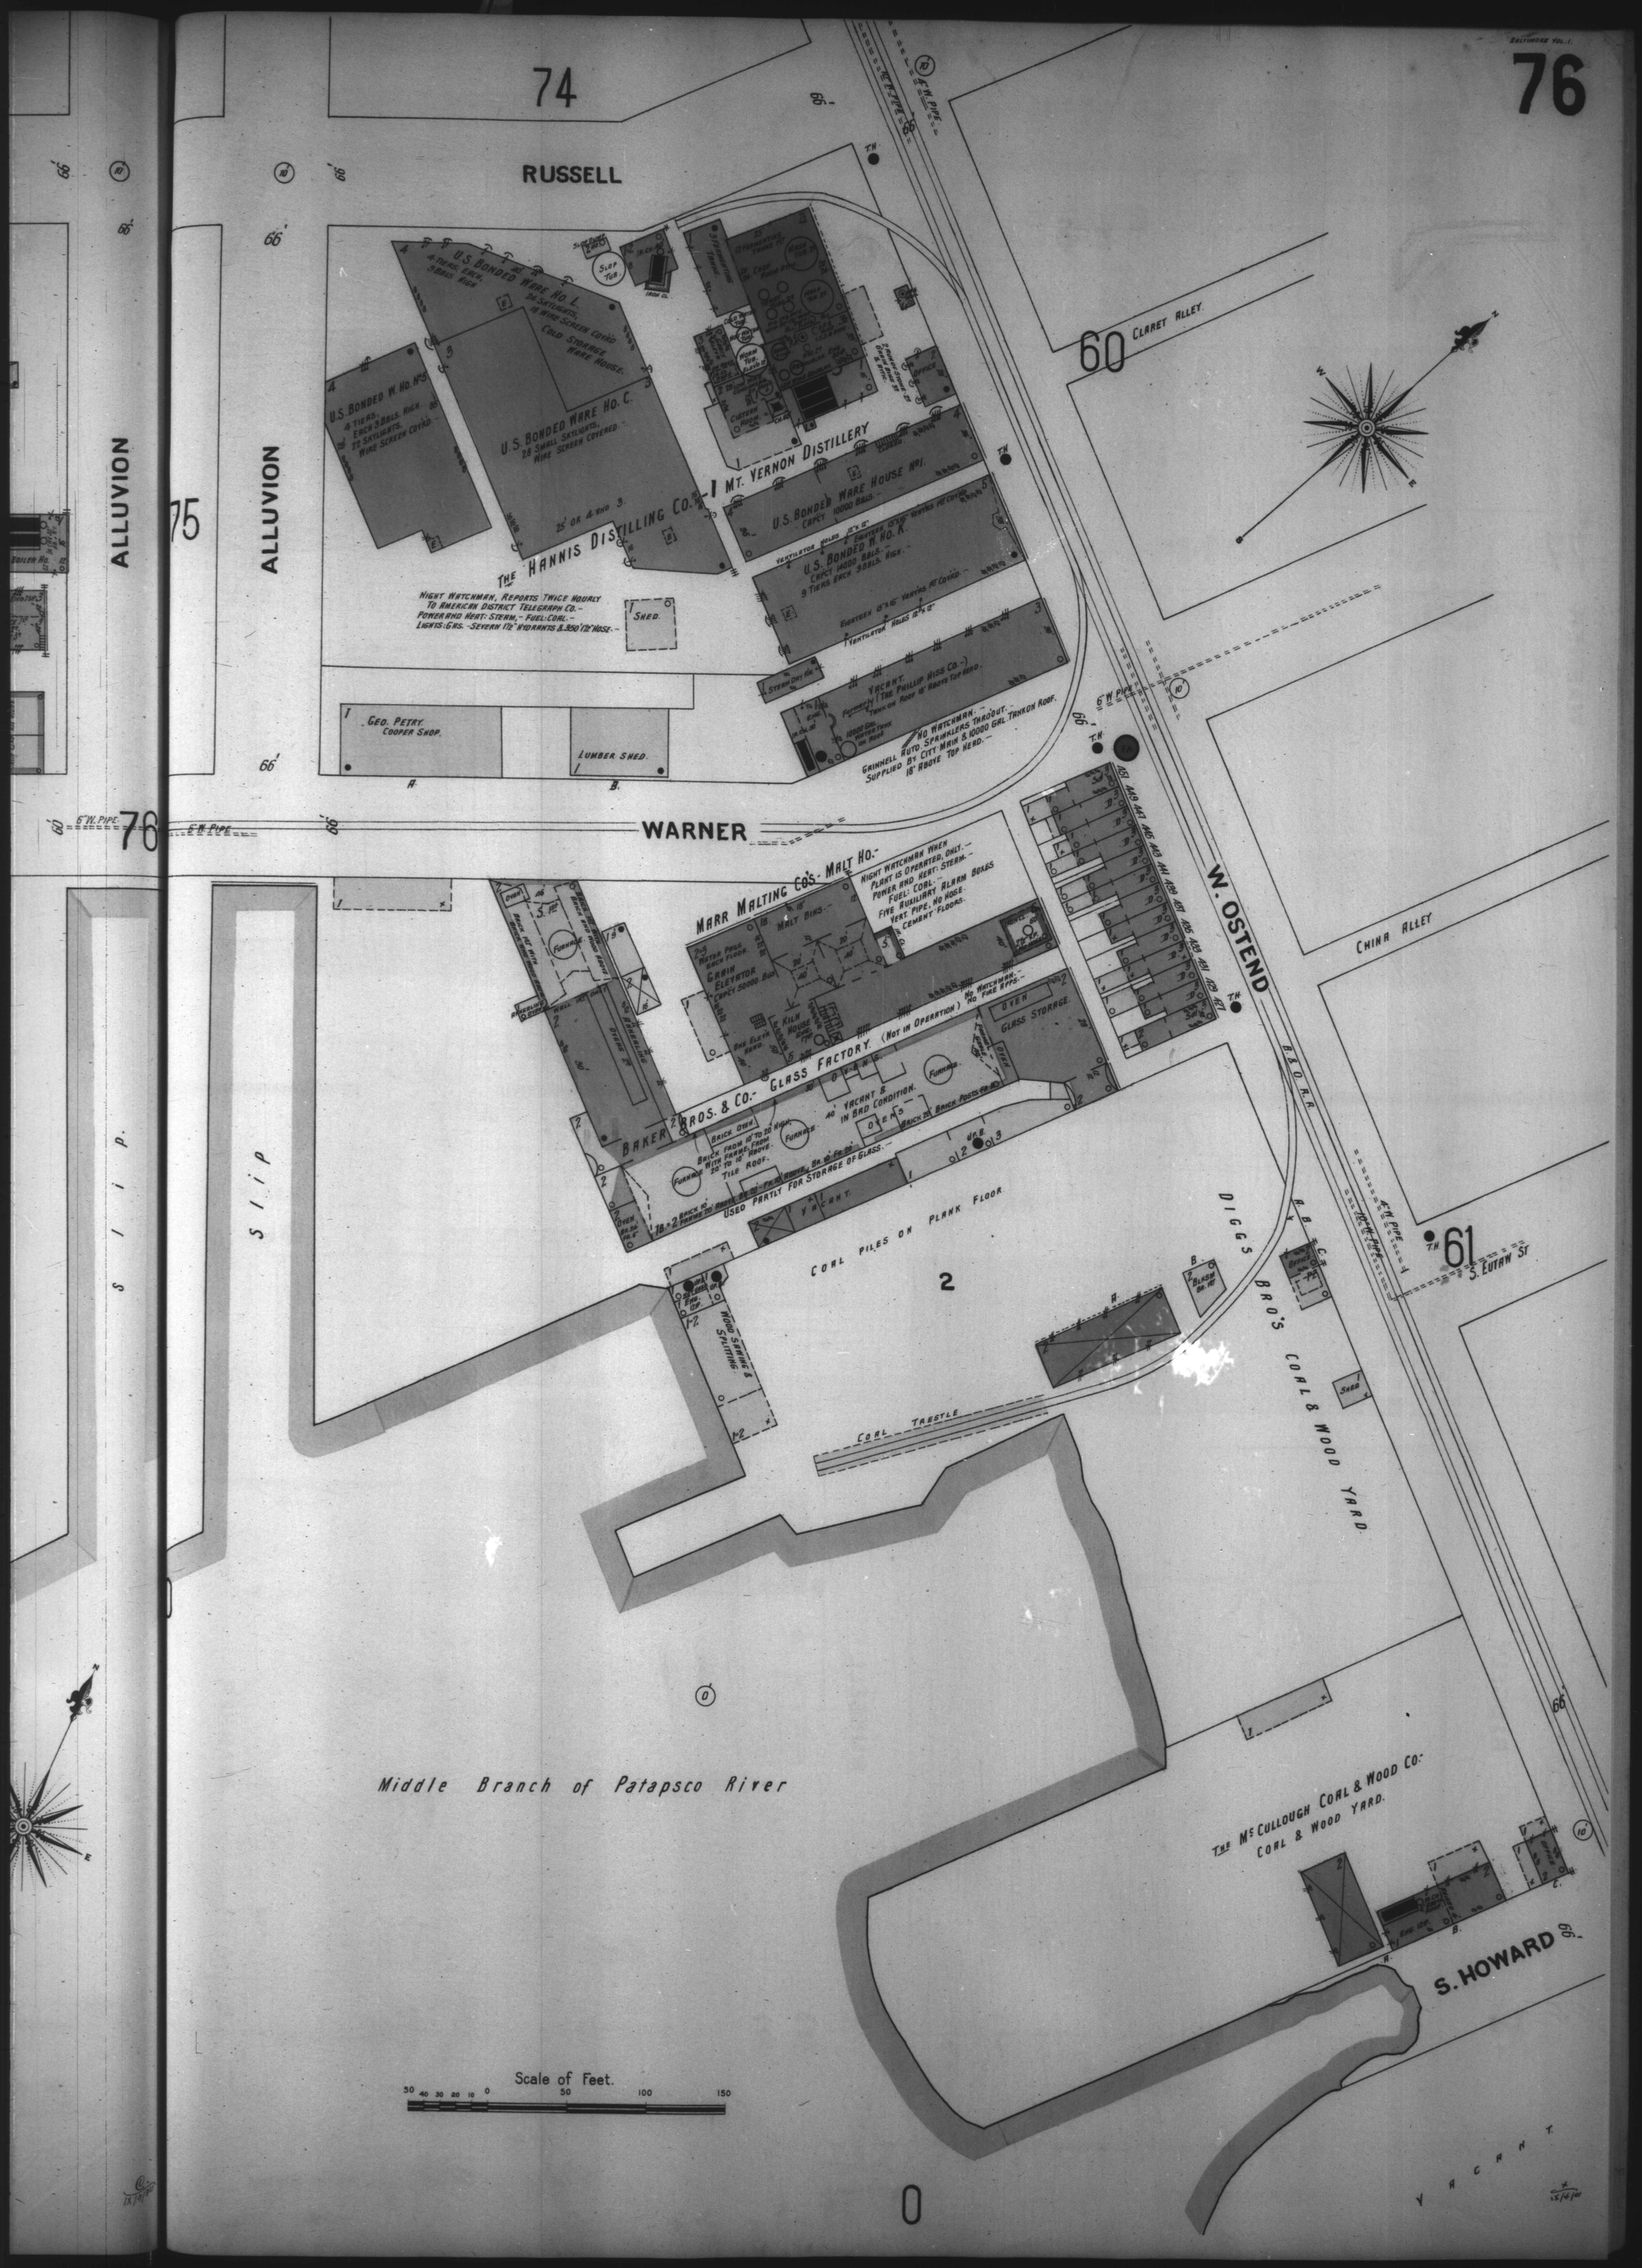
74
76
RUSSELL
75
ALLUVION
60
CLAREY ALLEY
U.S. BONDED WARE HO. L.
24 SKYLIGHTS, 18 WIRE SCREEN COV'D
COLD STORAGE WARE HOUSE.
U.S. BONDED W. HO. M°S
4 TIERS, EACH 9 BBLS. HIGH.
72 SKYLIGHTS, WIRE SCREEN COV'D.
U.S. BONDED WARE HO. C.
28 SMALL SKYLIGHTS, WIRE SCREEN COVERED.
THE HANNIS DISTILLING CO.
MT. VERNON DISTILLERY
U.S. BONDED WARE HOUSE No1.
CAPCY 10000 BBLS.
U.S. BONDED W. HO. K.
CAPCY 14000 BBLS.
9 TIERS, EACH 9 BBLS. HIGH.
VACANT.
(THE PHILLIP HISS CO.)
NIGHT WATCHMAN, REPORTS TWICE HOURLY TO AMERICAN DISTRICT TELEGRAPH CO.
POWER AND HEAT: STEAM. - FUEL: COAL.
LIGHTS: GAS. - SEVEN 1½" HYDRANTS & 350 1½" HOSE.
SHED.
GEO. PETRY COOPER SHOP.
LUMBER SHED.
GRINNELL AUTO SPRINKLERS THRO'OUT.
SUPPLIED BY CITY MAIN & 10000 GAL. TANK ON ROOF.
NO WATCHMAN.
6" W. PIPE
WARNER
MARR MALTING CO'S. MALT HO.
NIGHT WATCHMAN WHEN PLANT IS OPERATED, ONLY.
POWER AND HEAT: STEAM.
FUEL: COAL.
FIVE AUXILIARY ALARM BOXES
YEAT PIPE, NO HOSE.
CEMENT FLOORS.
MALT BINS.
GRAIN ELEVATOR
KILN HOUSE
BAKER BROS. & CO. GLASS FACTORY. (NOT IN OPERATION)
NO WATCHMAN. NO FIRE APPS.
GLASS STORAGE
OVEN
FURNACE
VACANT & IN BAD CONDITION.
USED PARTLY FOR STORAGE OF GLASS.
COAL PILES ON PLANK FLOOR
2
SLIP
WOOD SAWING & SPLITTING
COAL TRESTLE
DIGGS BRO'S COAL & WOOD YARD.
W. OSTEND
B. & O. R.R.
CHINA ALLEY
61
S. EUTAW ST.
THE McCULLOUGH COAL & WOOD CO.
COAL & WOOD YARD.
S. HOWARD
VACANT.
Middle Branch of Patapsco River
Scale of Feet.
50 40 30 20 10 0 50 100 150
0