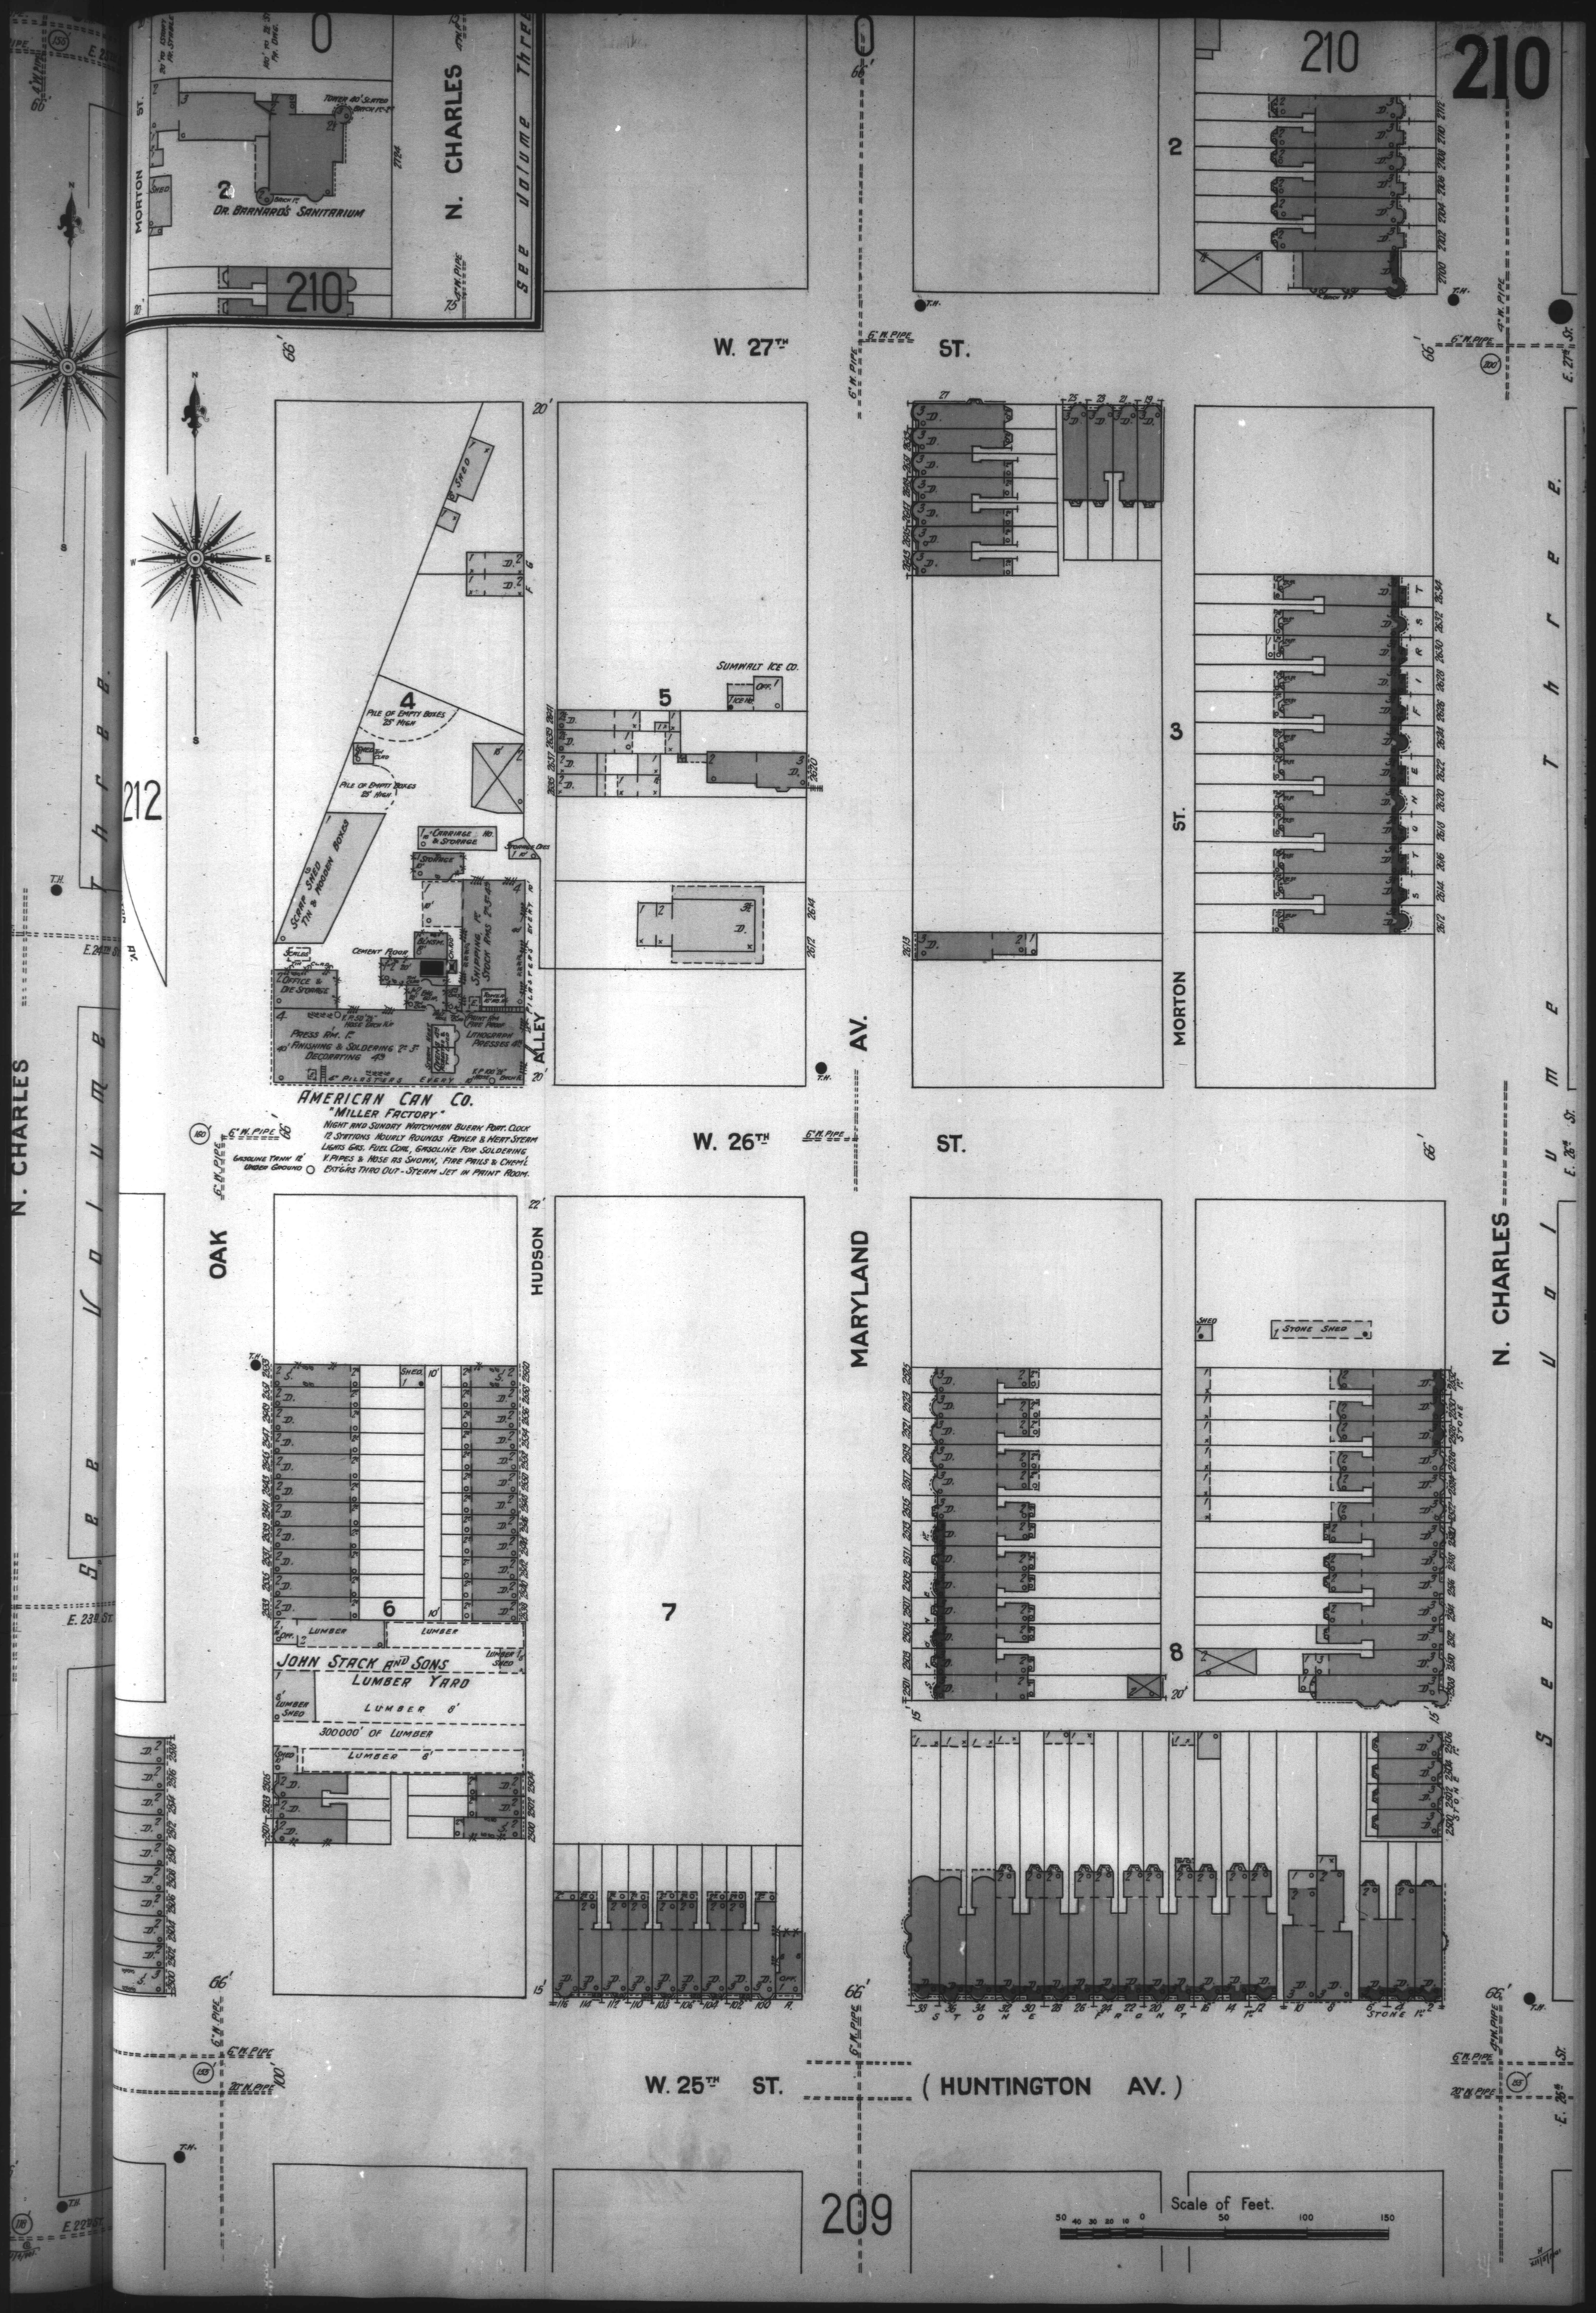
N. CHARLES
MORTON ST.
DR. BARNARD'S SANITARIUM
SEE VOLUME THREE
210
212
209
W. 27TH ST.
W. 26TH ST.
W. 25TH ST. (HUNTINGTON AV.)
AMERICAN CAN CO.
"MILLER FACTORY"
NIGHT AND SUNDRY WATCHMAN BUERK PORT. CLOCK 12 STATIONS HOURLY ROUNDS POWER & HEAT STEAM LIGHTS GAS. FUEL COAL, GASOLINE FOR SOLDERING V. PIPES & HOSE AS SHOWN, FIRE PAILS & CHEM'L EXT'GRS THRO OUT - STEAM JET IN PAINT ROOM.
SCRAP SHED TIN & WOODEN BOXES
PILE OF EMPTY BOXES 25' HIGH
SUMWALT ICE CO.
OAK
HUDSON
MARYLAND
MORTON ST.
JOHN STACK AND SONS
LUMBER YARD
300000' OF LUMBER
STONE SHED
Scale of Feet.