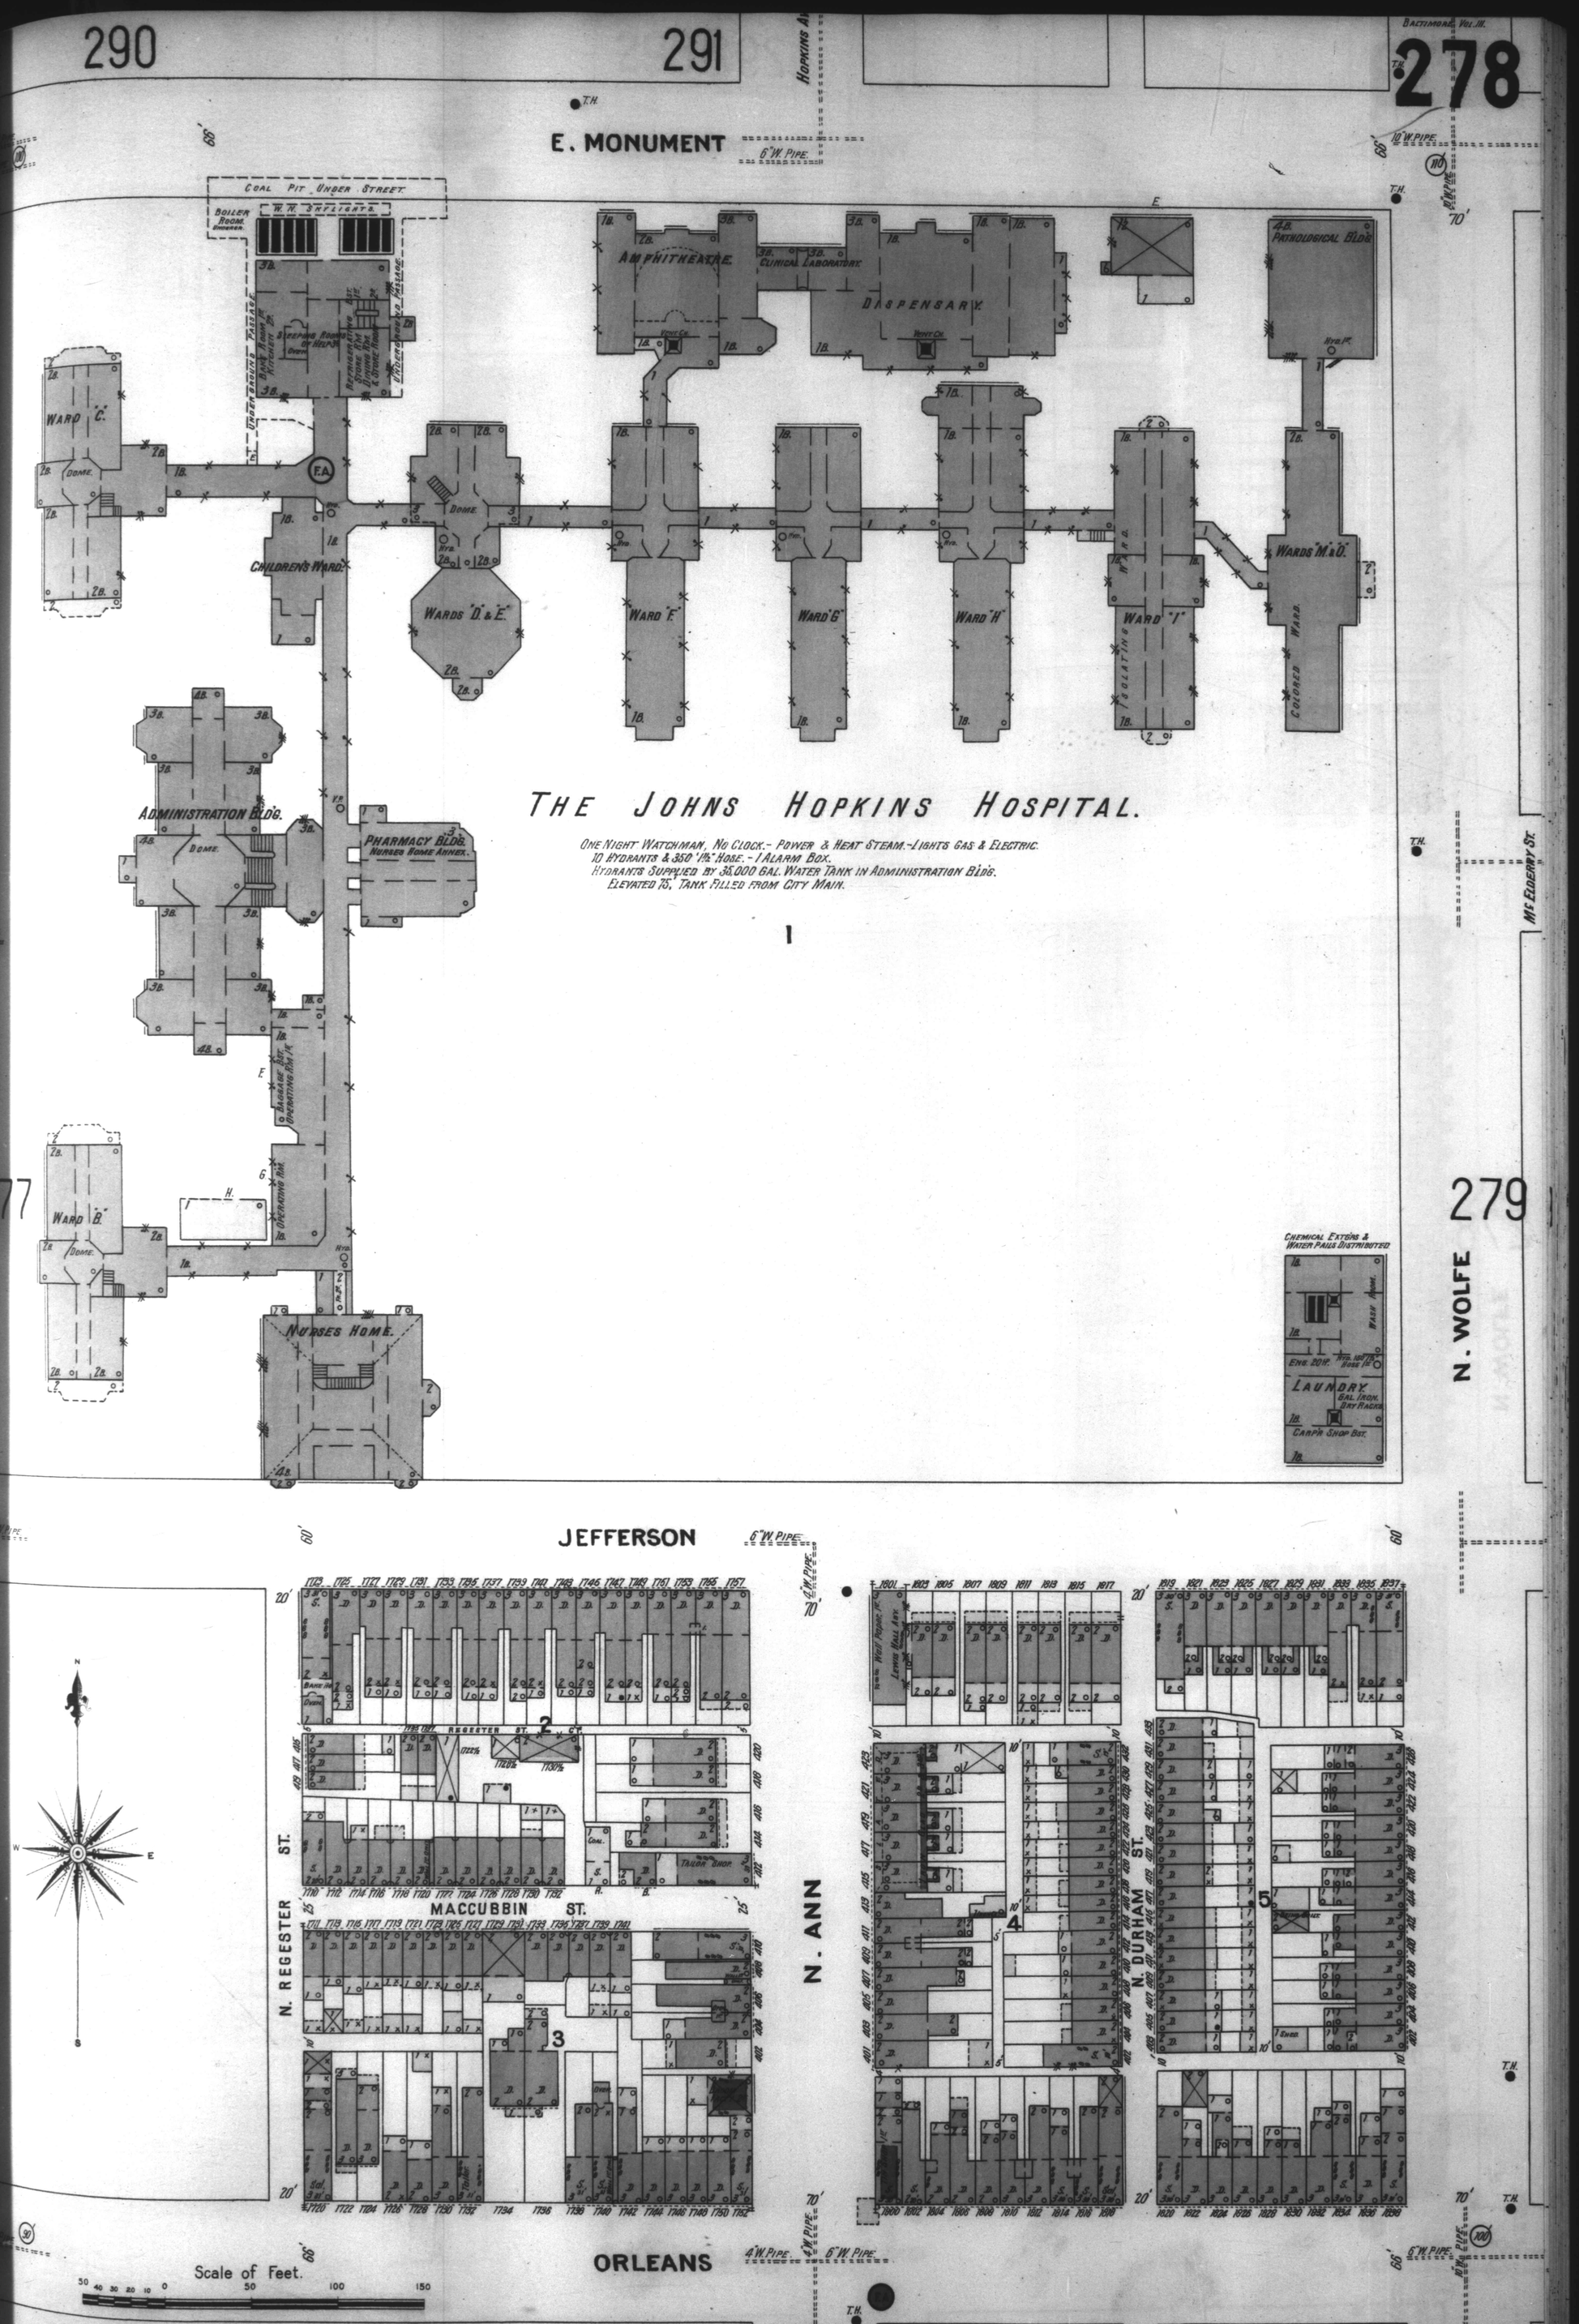
290
291
278
279
277
269
Hopkins Av.
E. Monument
6" W. Pipe
10" W. Pipe
Coal Pit Under Street
Boiler Room
Engineer
Under Ground Passage
Sleeping Rooms for Help
Amphitheatre
Clinical Laboratory
Dispensary
Pathological Bldg.
Ward "C"
Dome
Children's Ward
Wards "D" & "E"
Ward "F"
Ward "G"
Ward "H"
Ward "I"
Isolating Ward
Wards "M" & "O"
Colored Ward
Administration Bldg.
Pharmacy Bldg.
Nurses Home Annex
Operating Rm.
Ward "B"
Nurses Home
Chemical Extgrs & Water Pails Distributed
Wash Room
Laundry
Carp'r Shop Bst.
The Johns Hopkins Hospital.
One Night Watchman, No Clock.- Power & Heat Steam.-Lights Gas & Electric.
10 Hydrants & 350' 1½" Hose.- 1 Alarm Box.
Hydrants Supplied by 35,000 Gal. Water Tank in Administration Bldg.
Elevated 75' Tank Filled from City Main.
Jefferson
Orleans
Mc Elderry St.
N. Wolfe
N. Ann
N. Regester
N. Durham
Regester St.
Maccubbin St.
Scale of Feet.