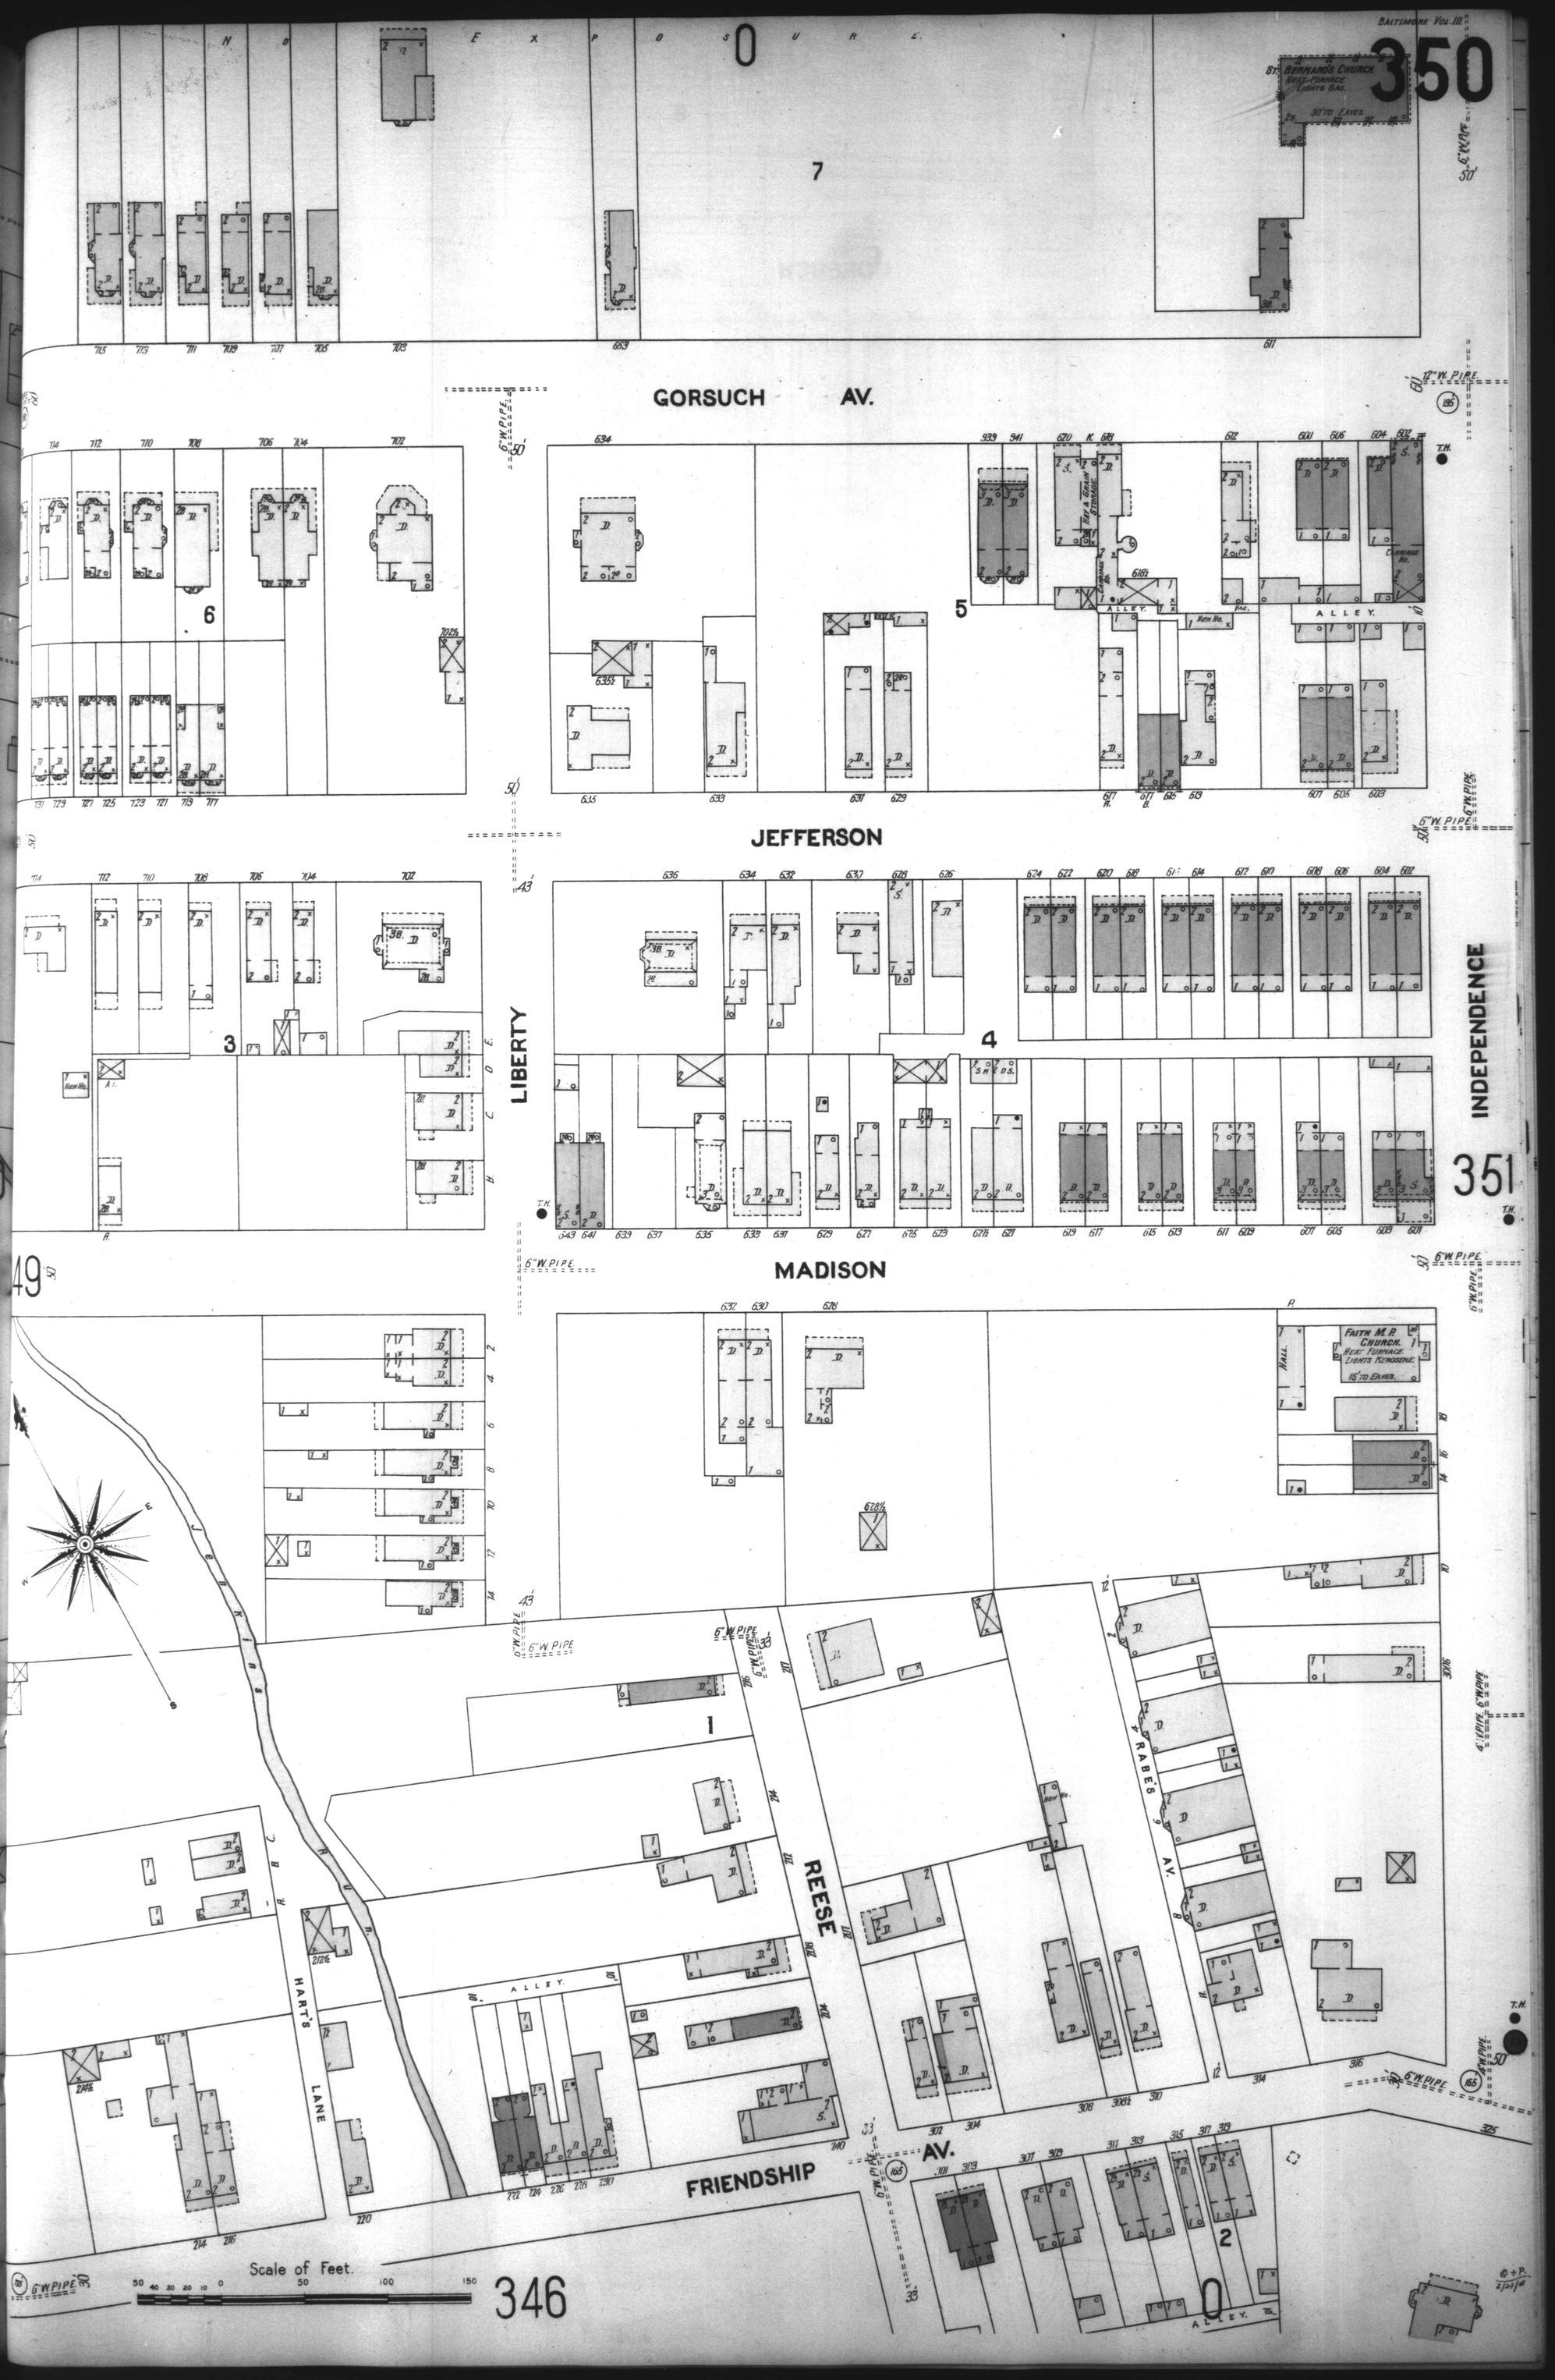
BALTIMORE VOL. III.
350
351
346
GORSUCH AV.
JEFFERSON
MADISON
FRIENDSHIP AV.
REESE
LIBERTY
INDEPENDENCE
HART'S LANE
JENKINS RUN
ST. BERNARD'S CHURCH
HEAT: FURNACE
LIGHTS: GAS.
30' TO EAVES.
FAITH M.P. CHURCH.
HEAT: FURNACE
LIGHTS: KEROSENE.
15' TO EAVES.
ALLEY.
6" W. PIPE
12" W. PIPE
10" W. PIPE
4" W. PIPE
Scale of Feet.
50 40 30 20 10 0 50 100 150