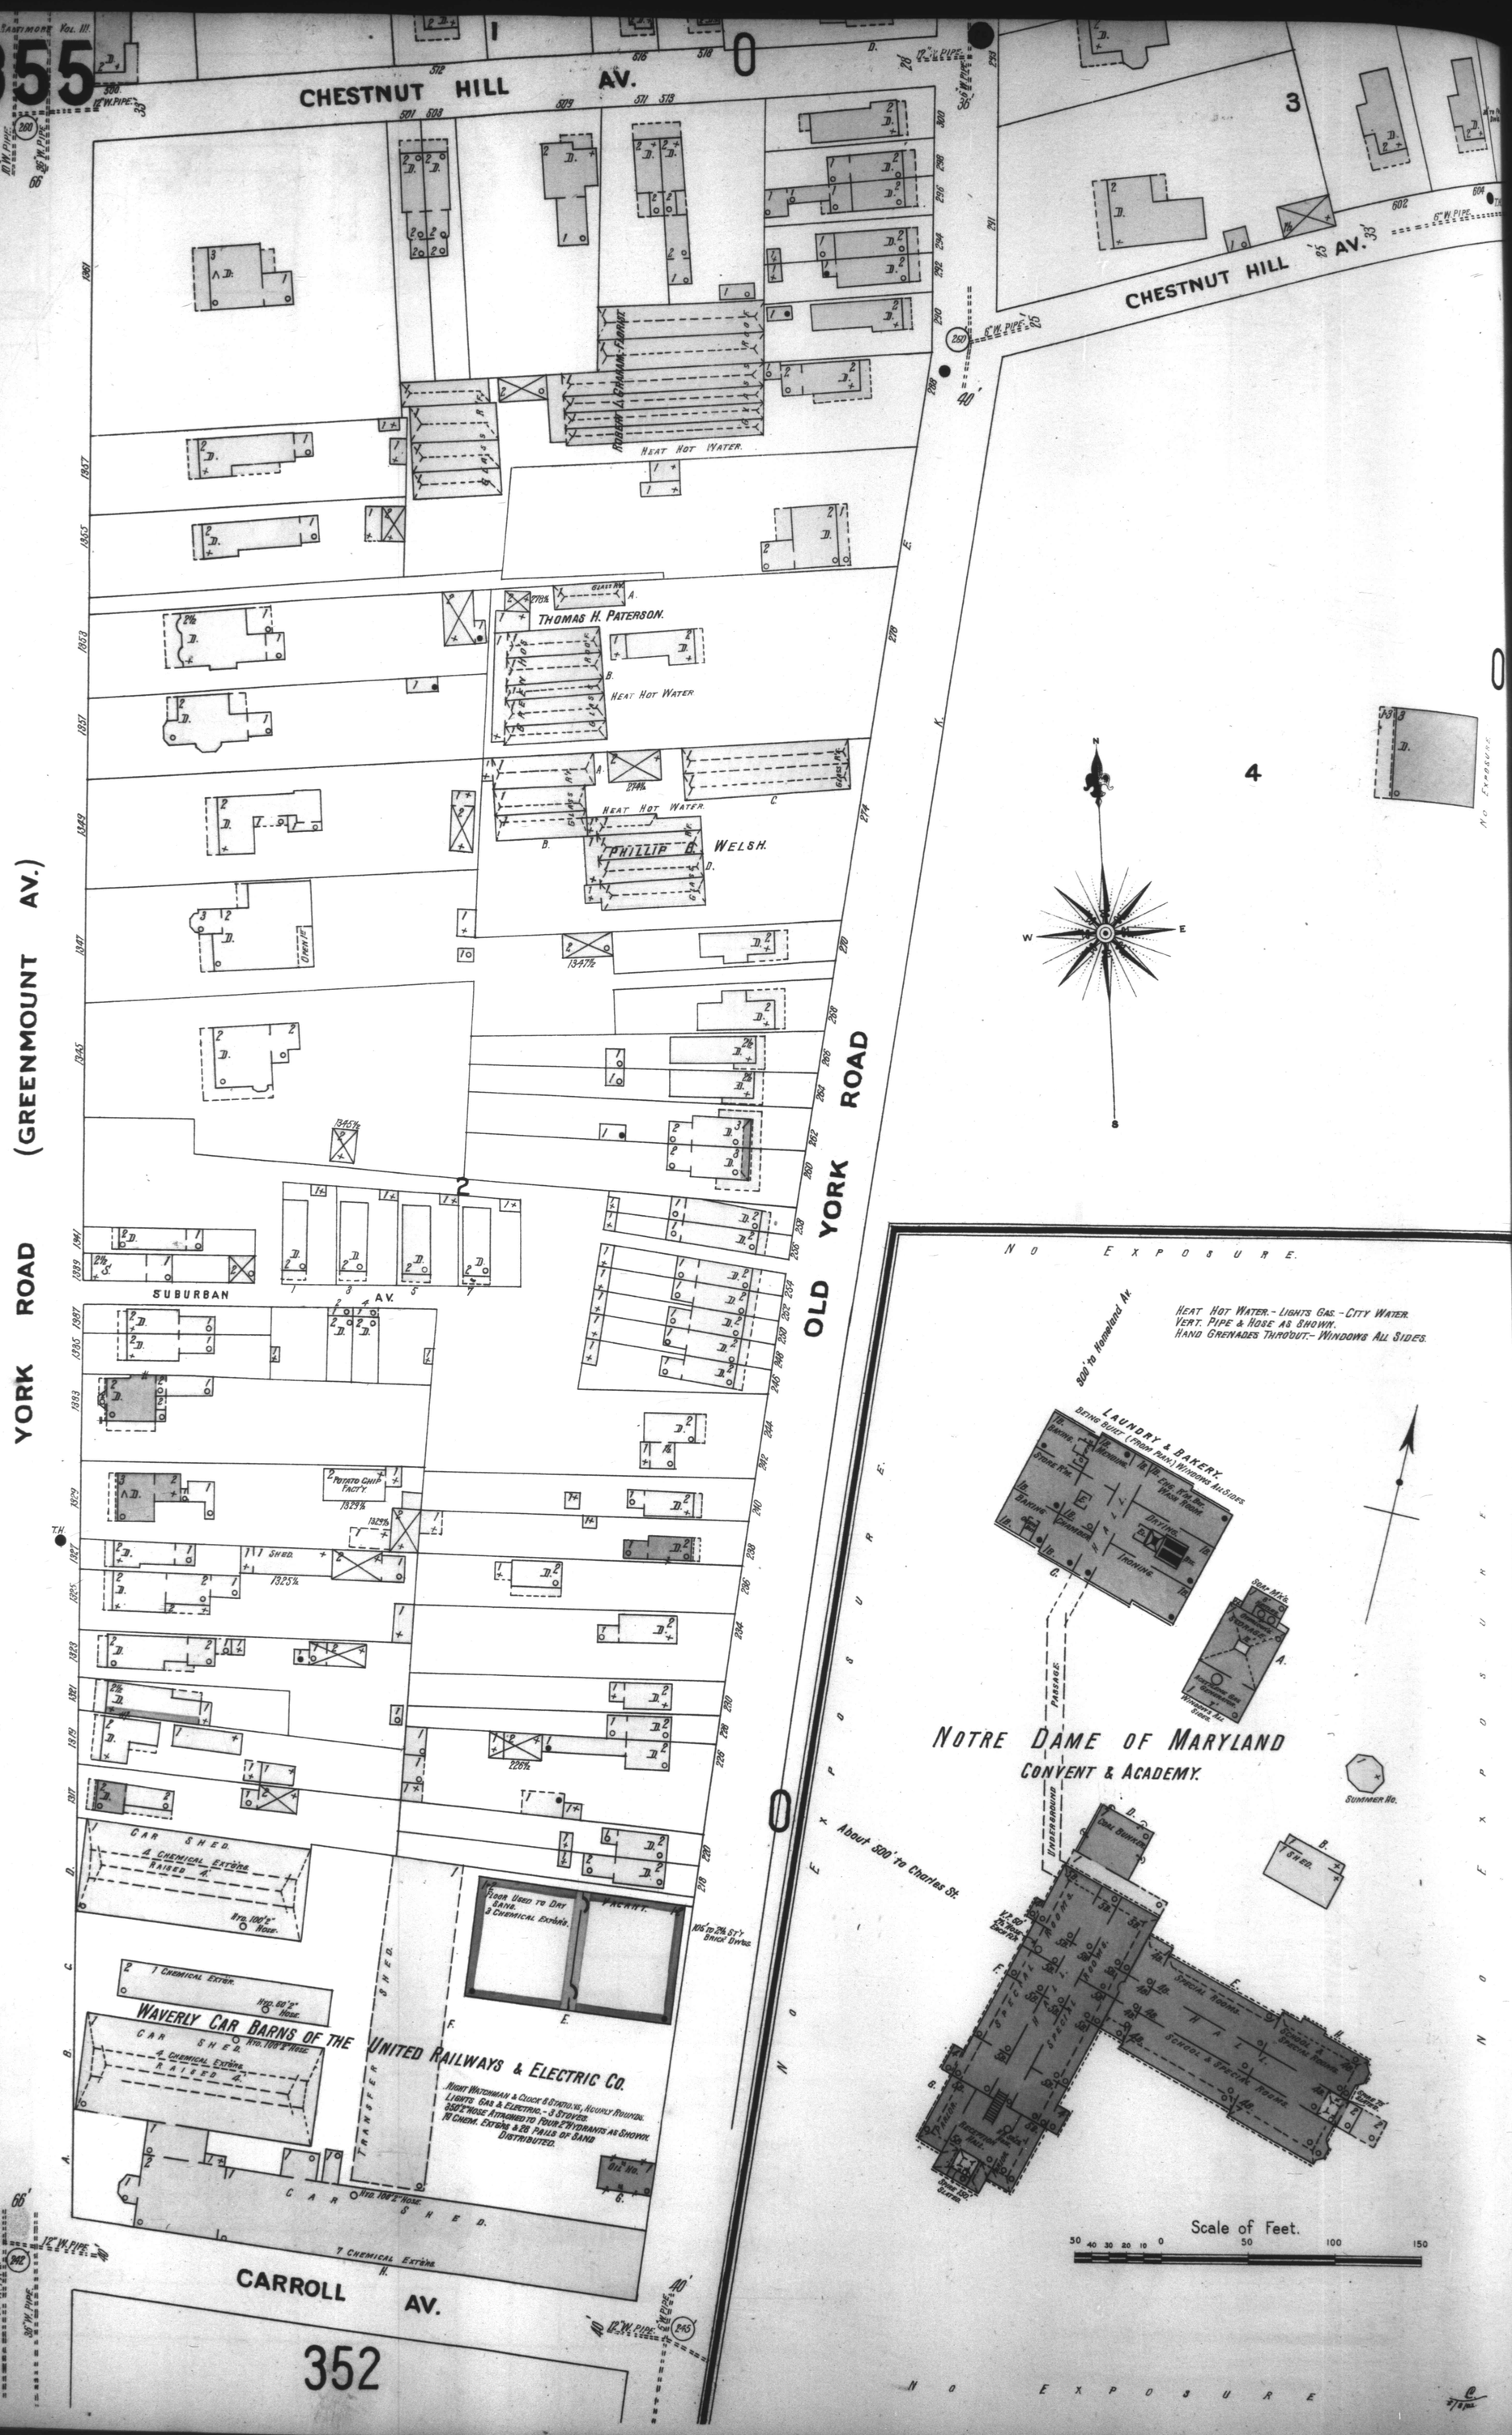
CHESTNUT HILL AV.
YORK ROAD (GREENMOUNT AV.)
OLD YORK ROAD
SUBURBAN AV.
CARROLL AV.
ROBERT L. GRAHAM, FARMER
HEAT HOT WATER.
THOMAS H. PATERSON.
PHILLIP & WELSH.
POTATO CHIP FACT'Y.
CAR SHED.
4 CHEMICAL EXT'RS. RAISED 4'.
WAVERLY CAR BARNS OF THE UNITED RAILWAYS & ELECTRIC CO.
NIGHT WATCHMAN & CLOCK 8 STATIONS, HOURLY ROUNDS.
LIGHTS GAS & ELECTRIC.- 3 STOVES.
350' 2" HOSE ATTACHED TO FOUR 2" HYDRANTS AS SHOWN.
19 CHEM. EXT'RS & 20 PAILS OF SAND DISTRIBUTED.
TRANSFER SHED.
FLOOR USED TO DRY SAND. 3 CHEMICAL EXT'RS.
FACTORY.
NO EXPOSURE.
NOTRE DAME OF MARYLAND
CONVENT & ACADEMY.
LAUNDRY & BAKERY.
HEAT HOT WATER.- LIGHTS GAS.- CITY WATER.
VERT. PIPE & HOSE AS SHOWN.
HAND GRENADES THROUT:- WINDOWS ALL SIDES.
About 300' to Charles St.
300' to Homeland Av.
SCHOOL & SPECIAL ROOMS.
SUMMER HO.
Scale of Feet.