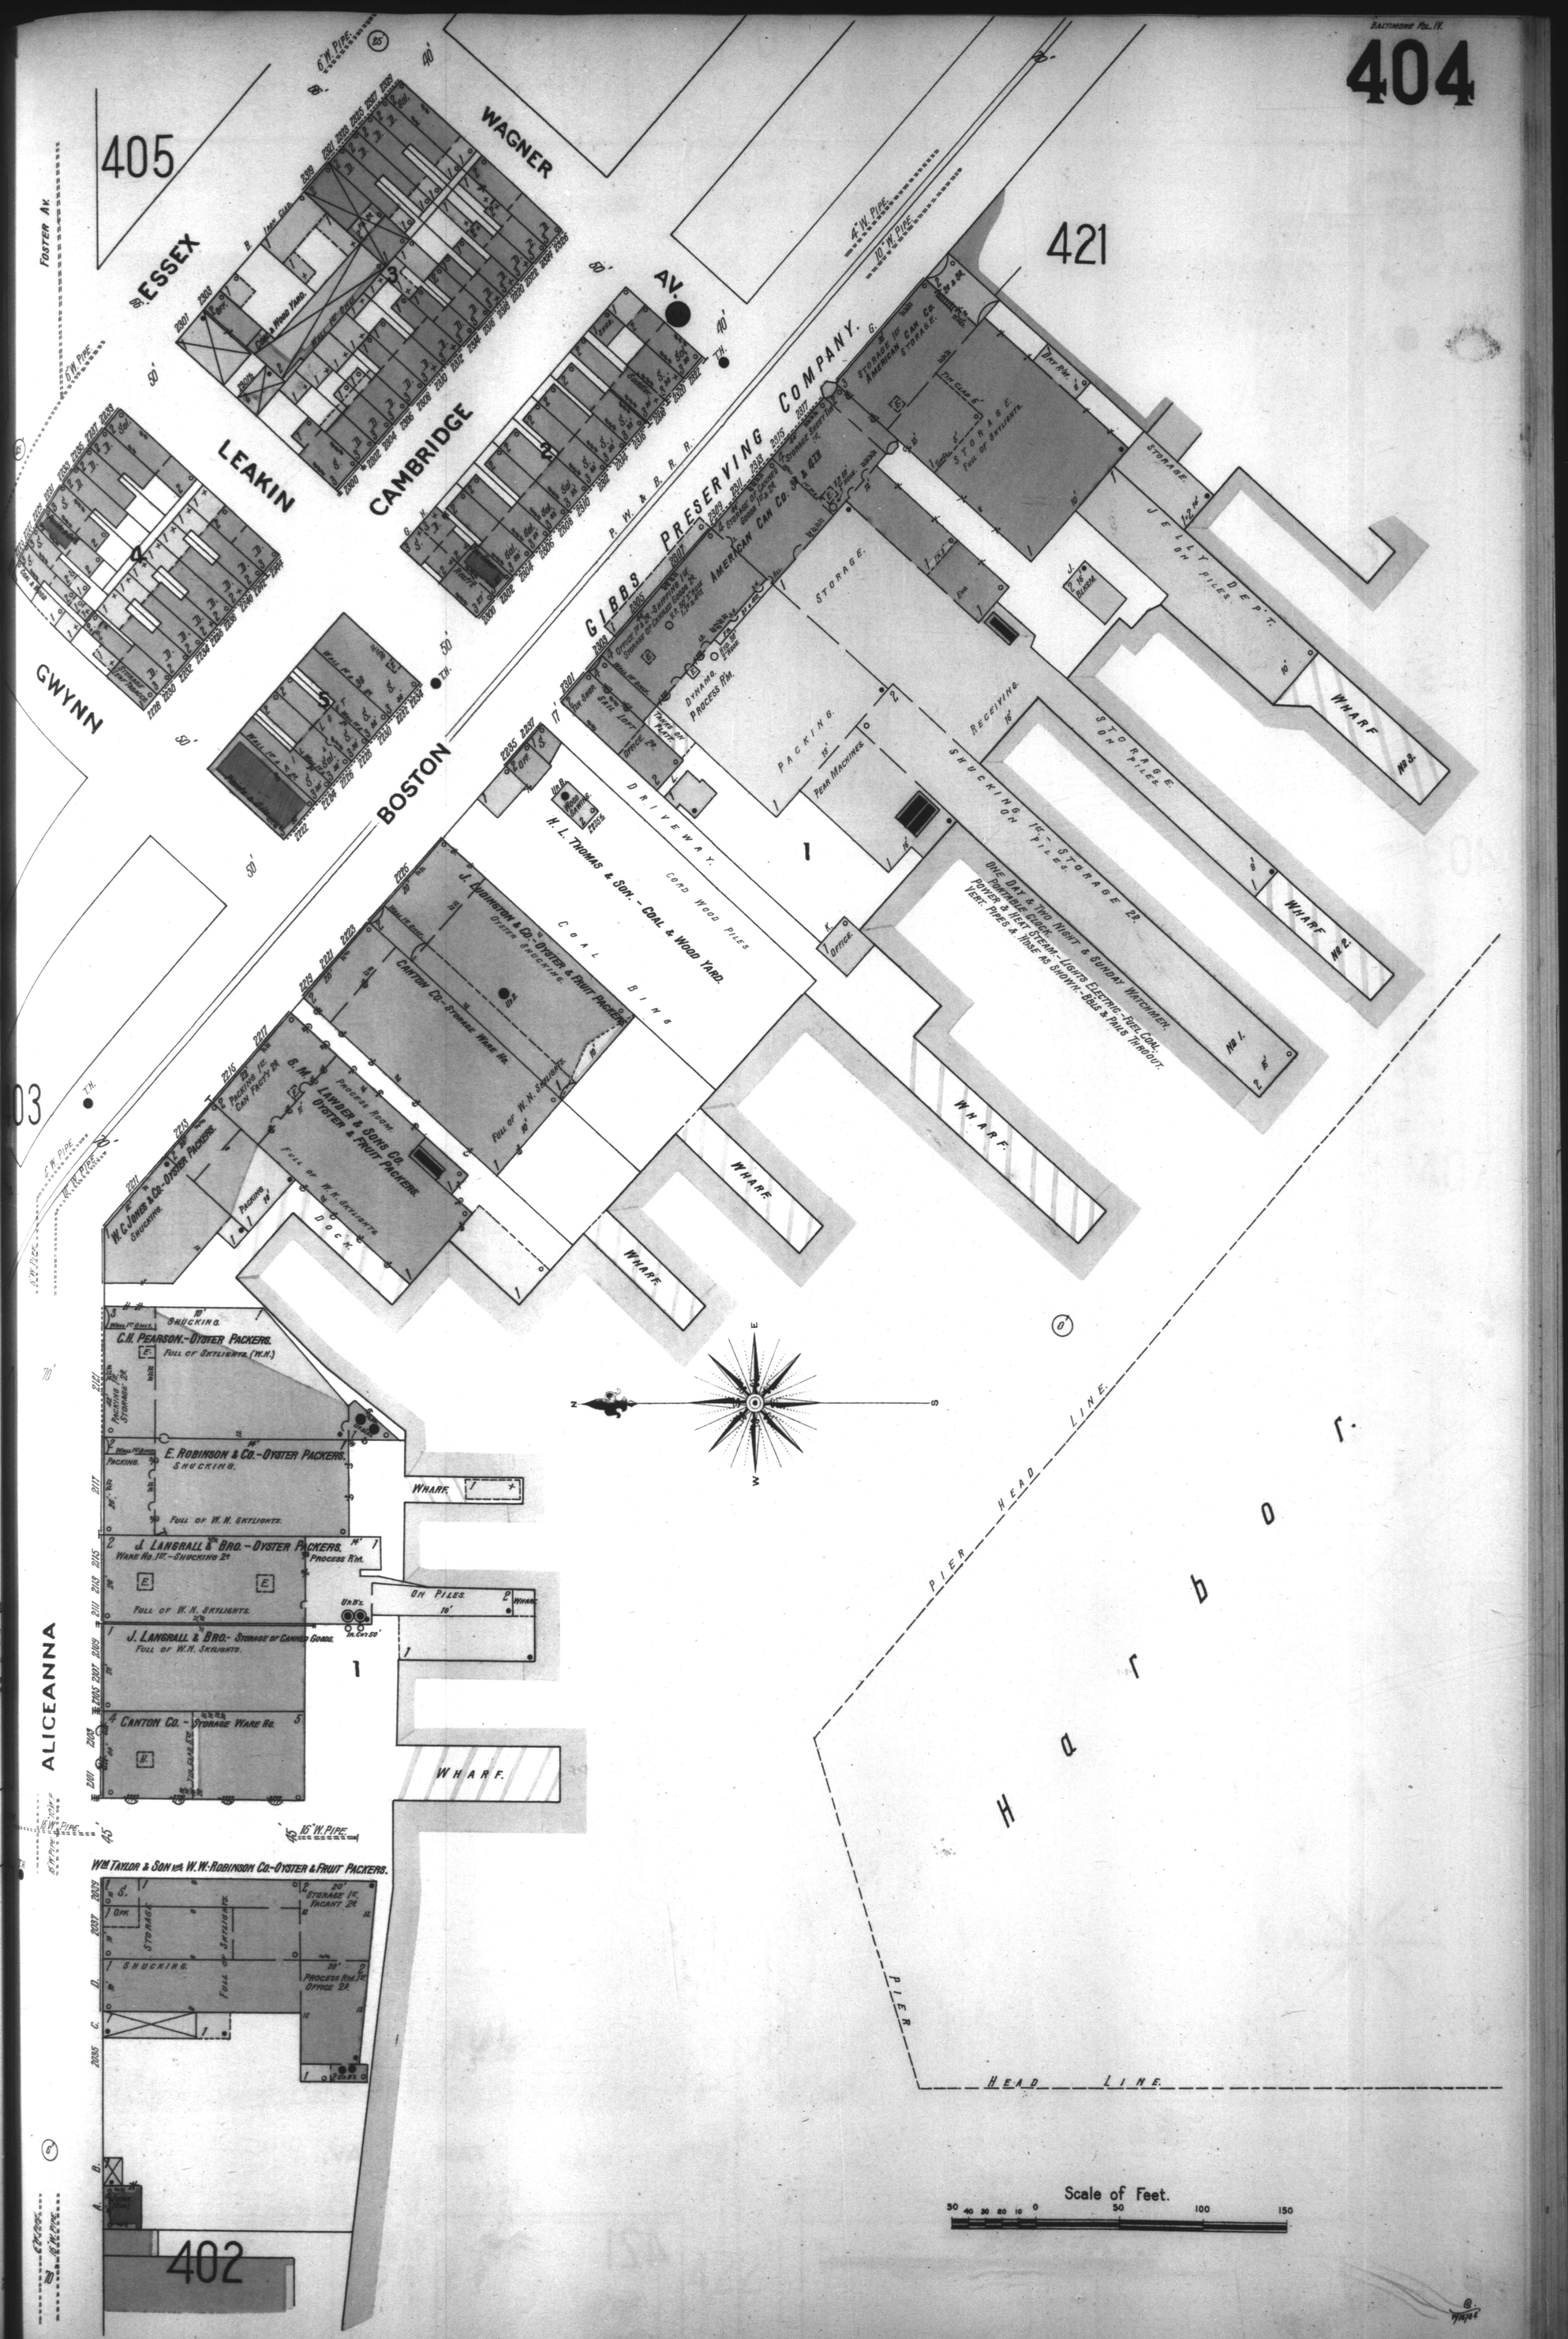
405
421
403
402
404
Foster Av.
Essex St.
Wagner
Leakin
Cambridge
Av.
Gwynn
Boston
Alliceanna
Gibbs Preserving Company.
American Can Co. Storage.
Storage 1st American Can Co. Storage.
Storage 1st Canning Co. Storage 2d.
Storage of Canned Goods 2d.
Storage Sheet Iron.
Dynamo Process Rm.
Packing.
Year Machines
Receiving
Shucking 1st - Storage 2d.
Storage on Piles.
Jelly Dep't. on Piles.
Storage.
Wharf No. 1.
Wharf No. 2.
Wharf No. 3.
Wharf.
Pier Head Line.
Harbor.
Driveway.
Cord Wood Piles
Coal Bins
H. L. Thomas & Son. - Coal & Wood Yard.
J. Dudington & Co. - Oyster & Fruit Packers.
Oyster Shucking
Canton Co. - Storage Ware No.
Full of W. N. Skylights.
S. M. Lawder & Sons Co. Oyster & Fruit Packers.
Process Room.
Dock.
W. C. Jones & Co. - Oyster Packers.
Shucking.
Packing 1st Can Fact'y 2d.
C. H. Pearson. - Oyster Packers.
Full of Skylights. (W. N.)
E. Robinson & Co. - Oyster Packers.
J. Langrall & Bro. - Oyster Packers.
Ware No. 1st - Shucking 2d.
Process Rm.
J. Langrall & Bro. - Storage of Canned Goods.
Canton Co. - Storage Ware No.
Wm. Taylor & Son vs. W. W. Robinson Co. - Oyster & Fruit Packers.
Storage 1st
Vacant 2d.
Shucking.
Process Rm. 1st
Office 2d.
Office.
Dine Day & Two Night & Sunday Watchmen.
Power & Heat Steam - Lights Electric - Fuel Coal.
Vert. Pipes & Hose as Shown. Bbs & Pails Throughout.
Scale of Feet.
50 40 30 20 10 0 50 100 150