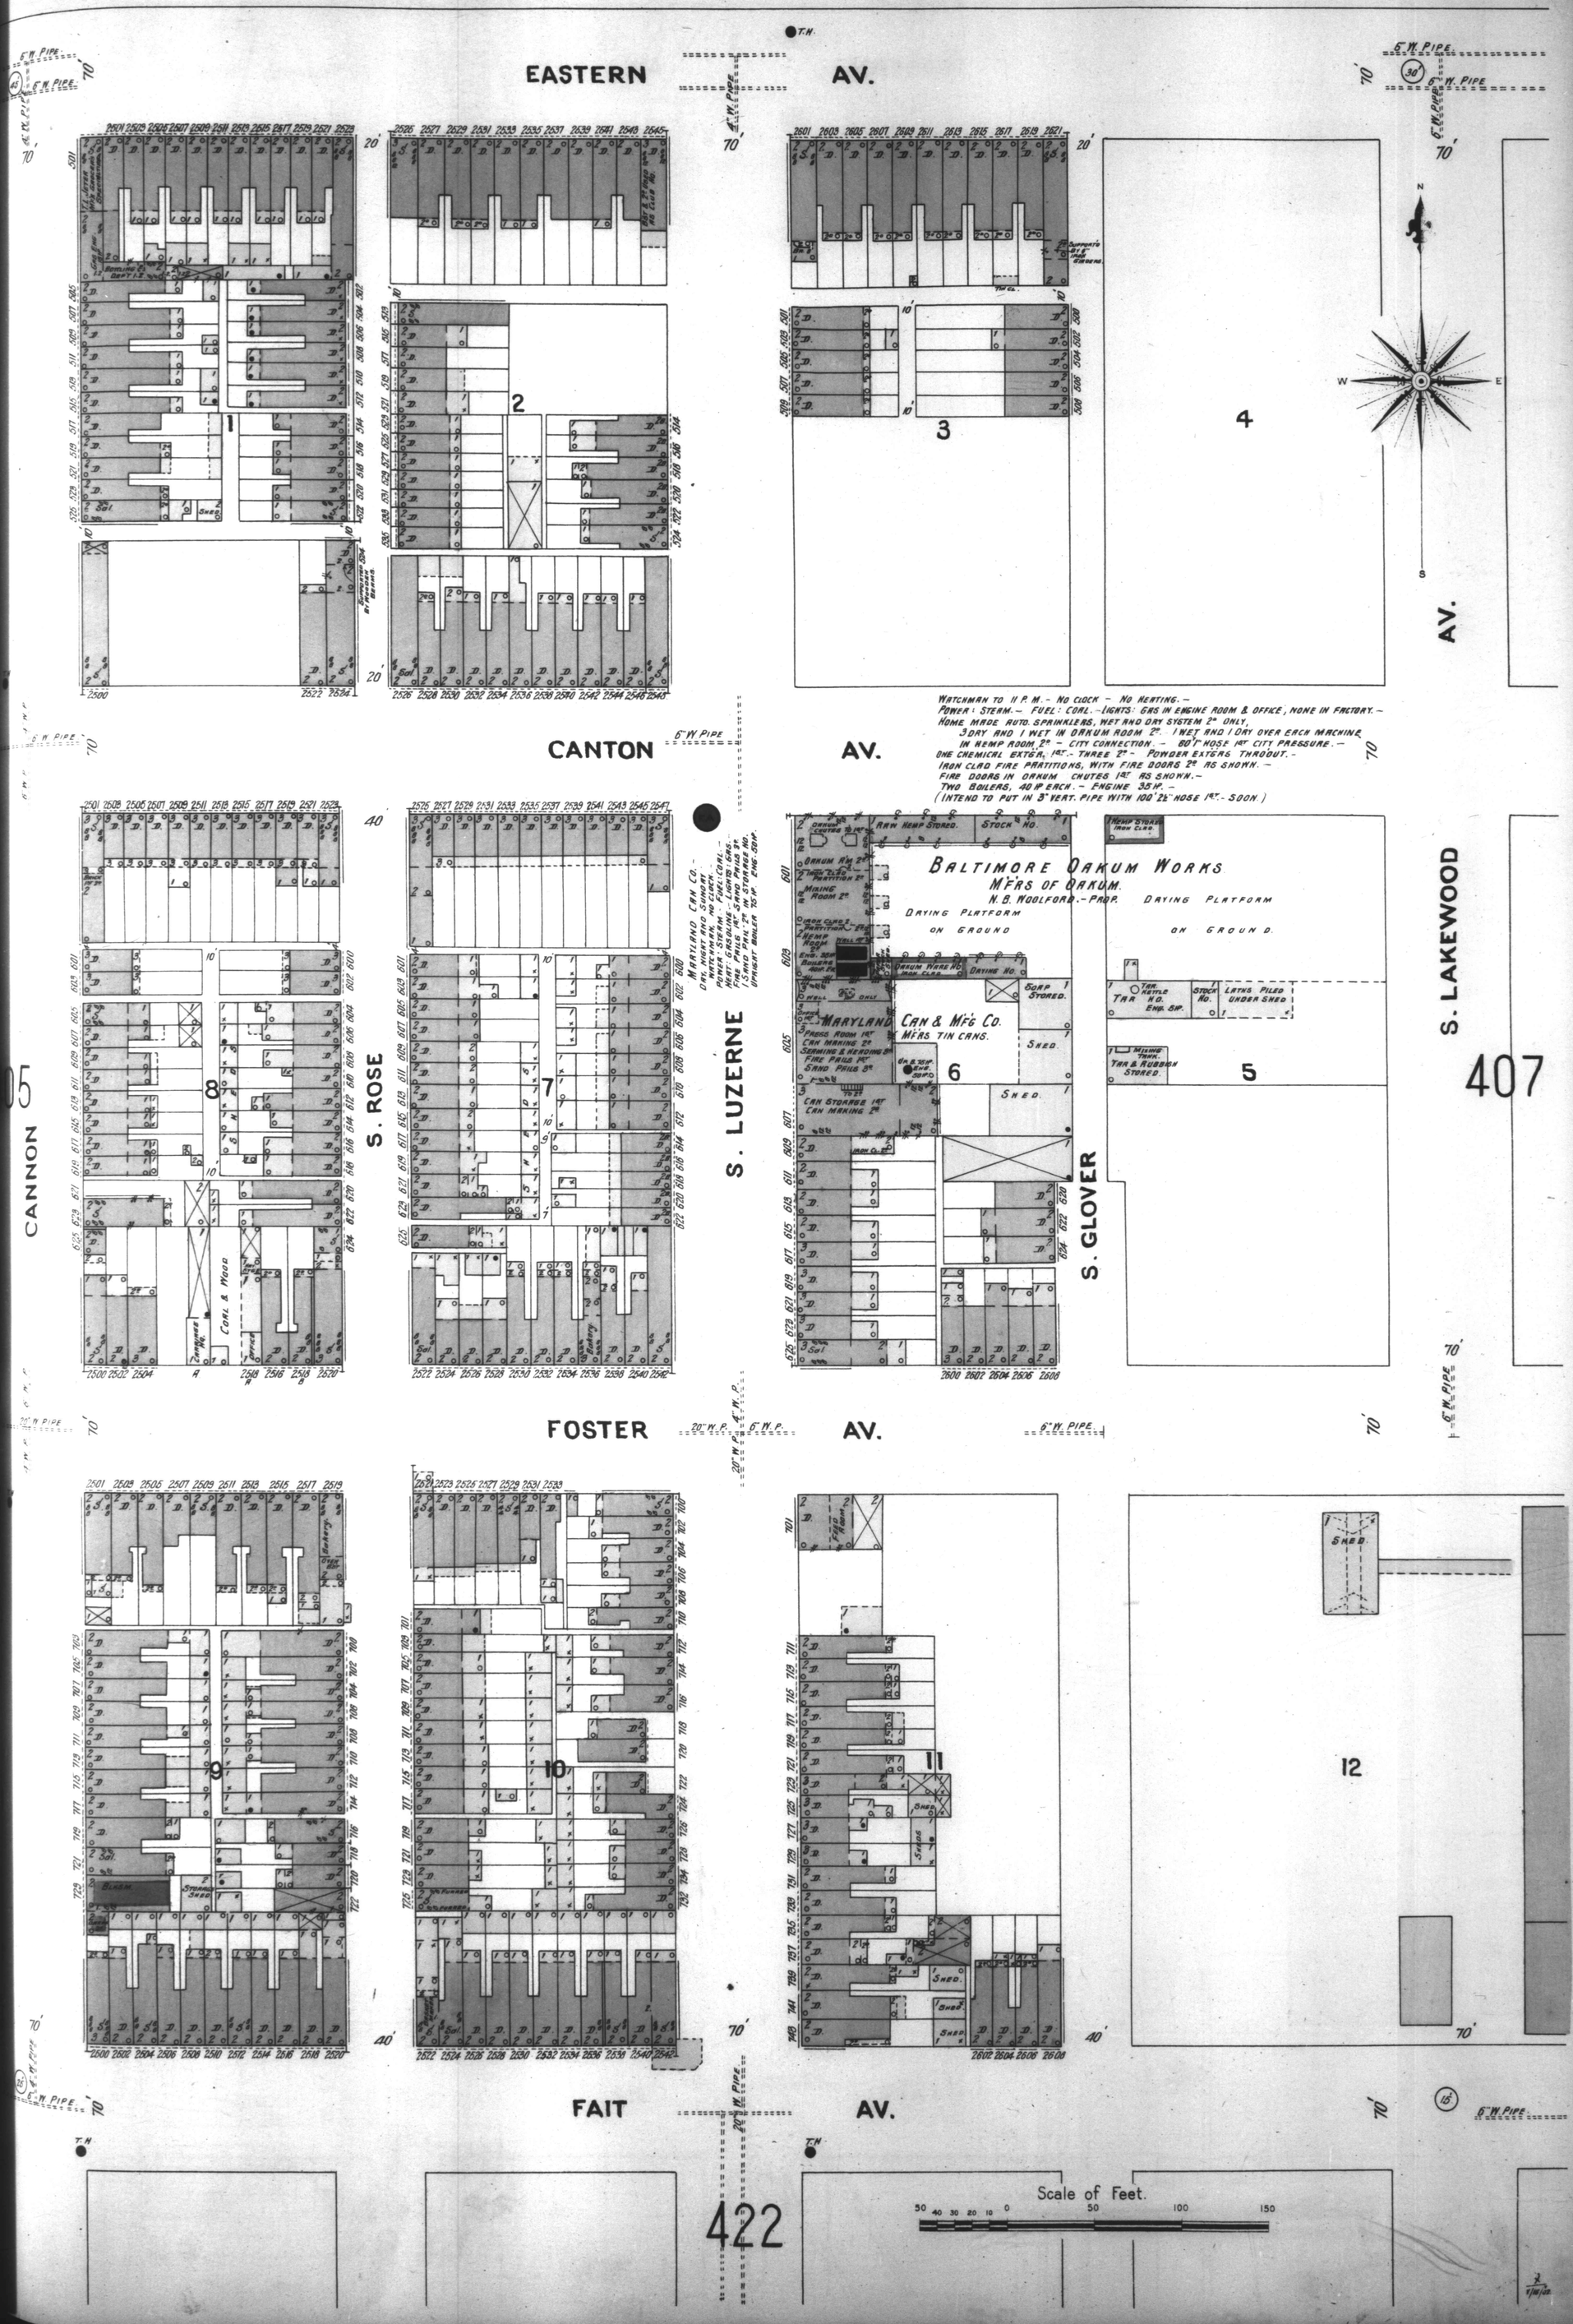
PATTERSON PARK
EASTERN AV.
CANTON AV.
FOSTER AV.
FAIT AV.
CANNON
S. ROSE
S. LUZERNE
S. GLOVER
S. LAKEWOOD
BALTIMORE OAKUM WORKS
MFRS OF OAKUM.
N. B. WOOLFORD.-PROP.
DRYING PLATFORM ON GROUND
MARYLAND CAN & MFG CO.
MFRS TIN CANS.
WATCHMAN TO 11 P. M. - NO CLOCK - NO HEATING.-
POWER: STEAM.- FUEL: COAL.-LIGHTS: GAS IN ENGINE ROOM & OFFICE, NONE IN FACTORY.-
HOME MADE AUTO. SPRINKLERS, WET AND DRY SYSTEM 2" ONLY,
3 DRY AND 1 WET IN OAKUM ROOM 2". 1 WET AND 1 DRY OVER EACH MACHINE
IN HEMP ROOM 2". - CITY CONNECTION. - 80' HOSE 1ST CITY PRESSURE.-
ONE CHEMICAL EXT'R, 1ST.- THREE 2" - POWDER EXT'RS THROUGH.-
IRON CLAD FIRE PARTITIONS, WITH FIRE DOORS 2" AS SHOWN.-
FIRE DOORS IN OAKUM CHUTES 1ST AS SHOWN.-
TWO BOILERS, 40 HP EACH.- ENGINE 35 HP.-
(INTEND TO PUT IN 3" VERT. PIPE WITH 100' 2½" HOSE 1ST.- SOON.)
Scale of Feet.
50 40 30 20 10 0 50 100 150