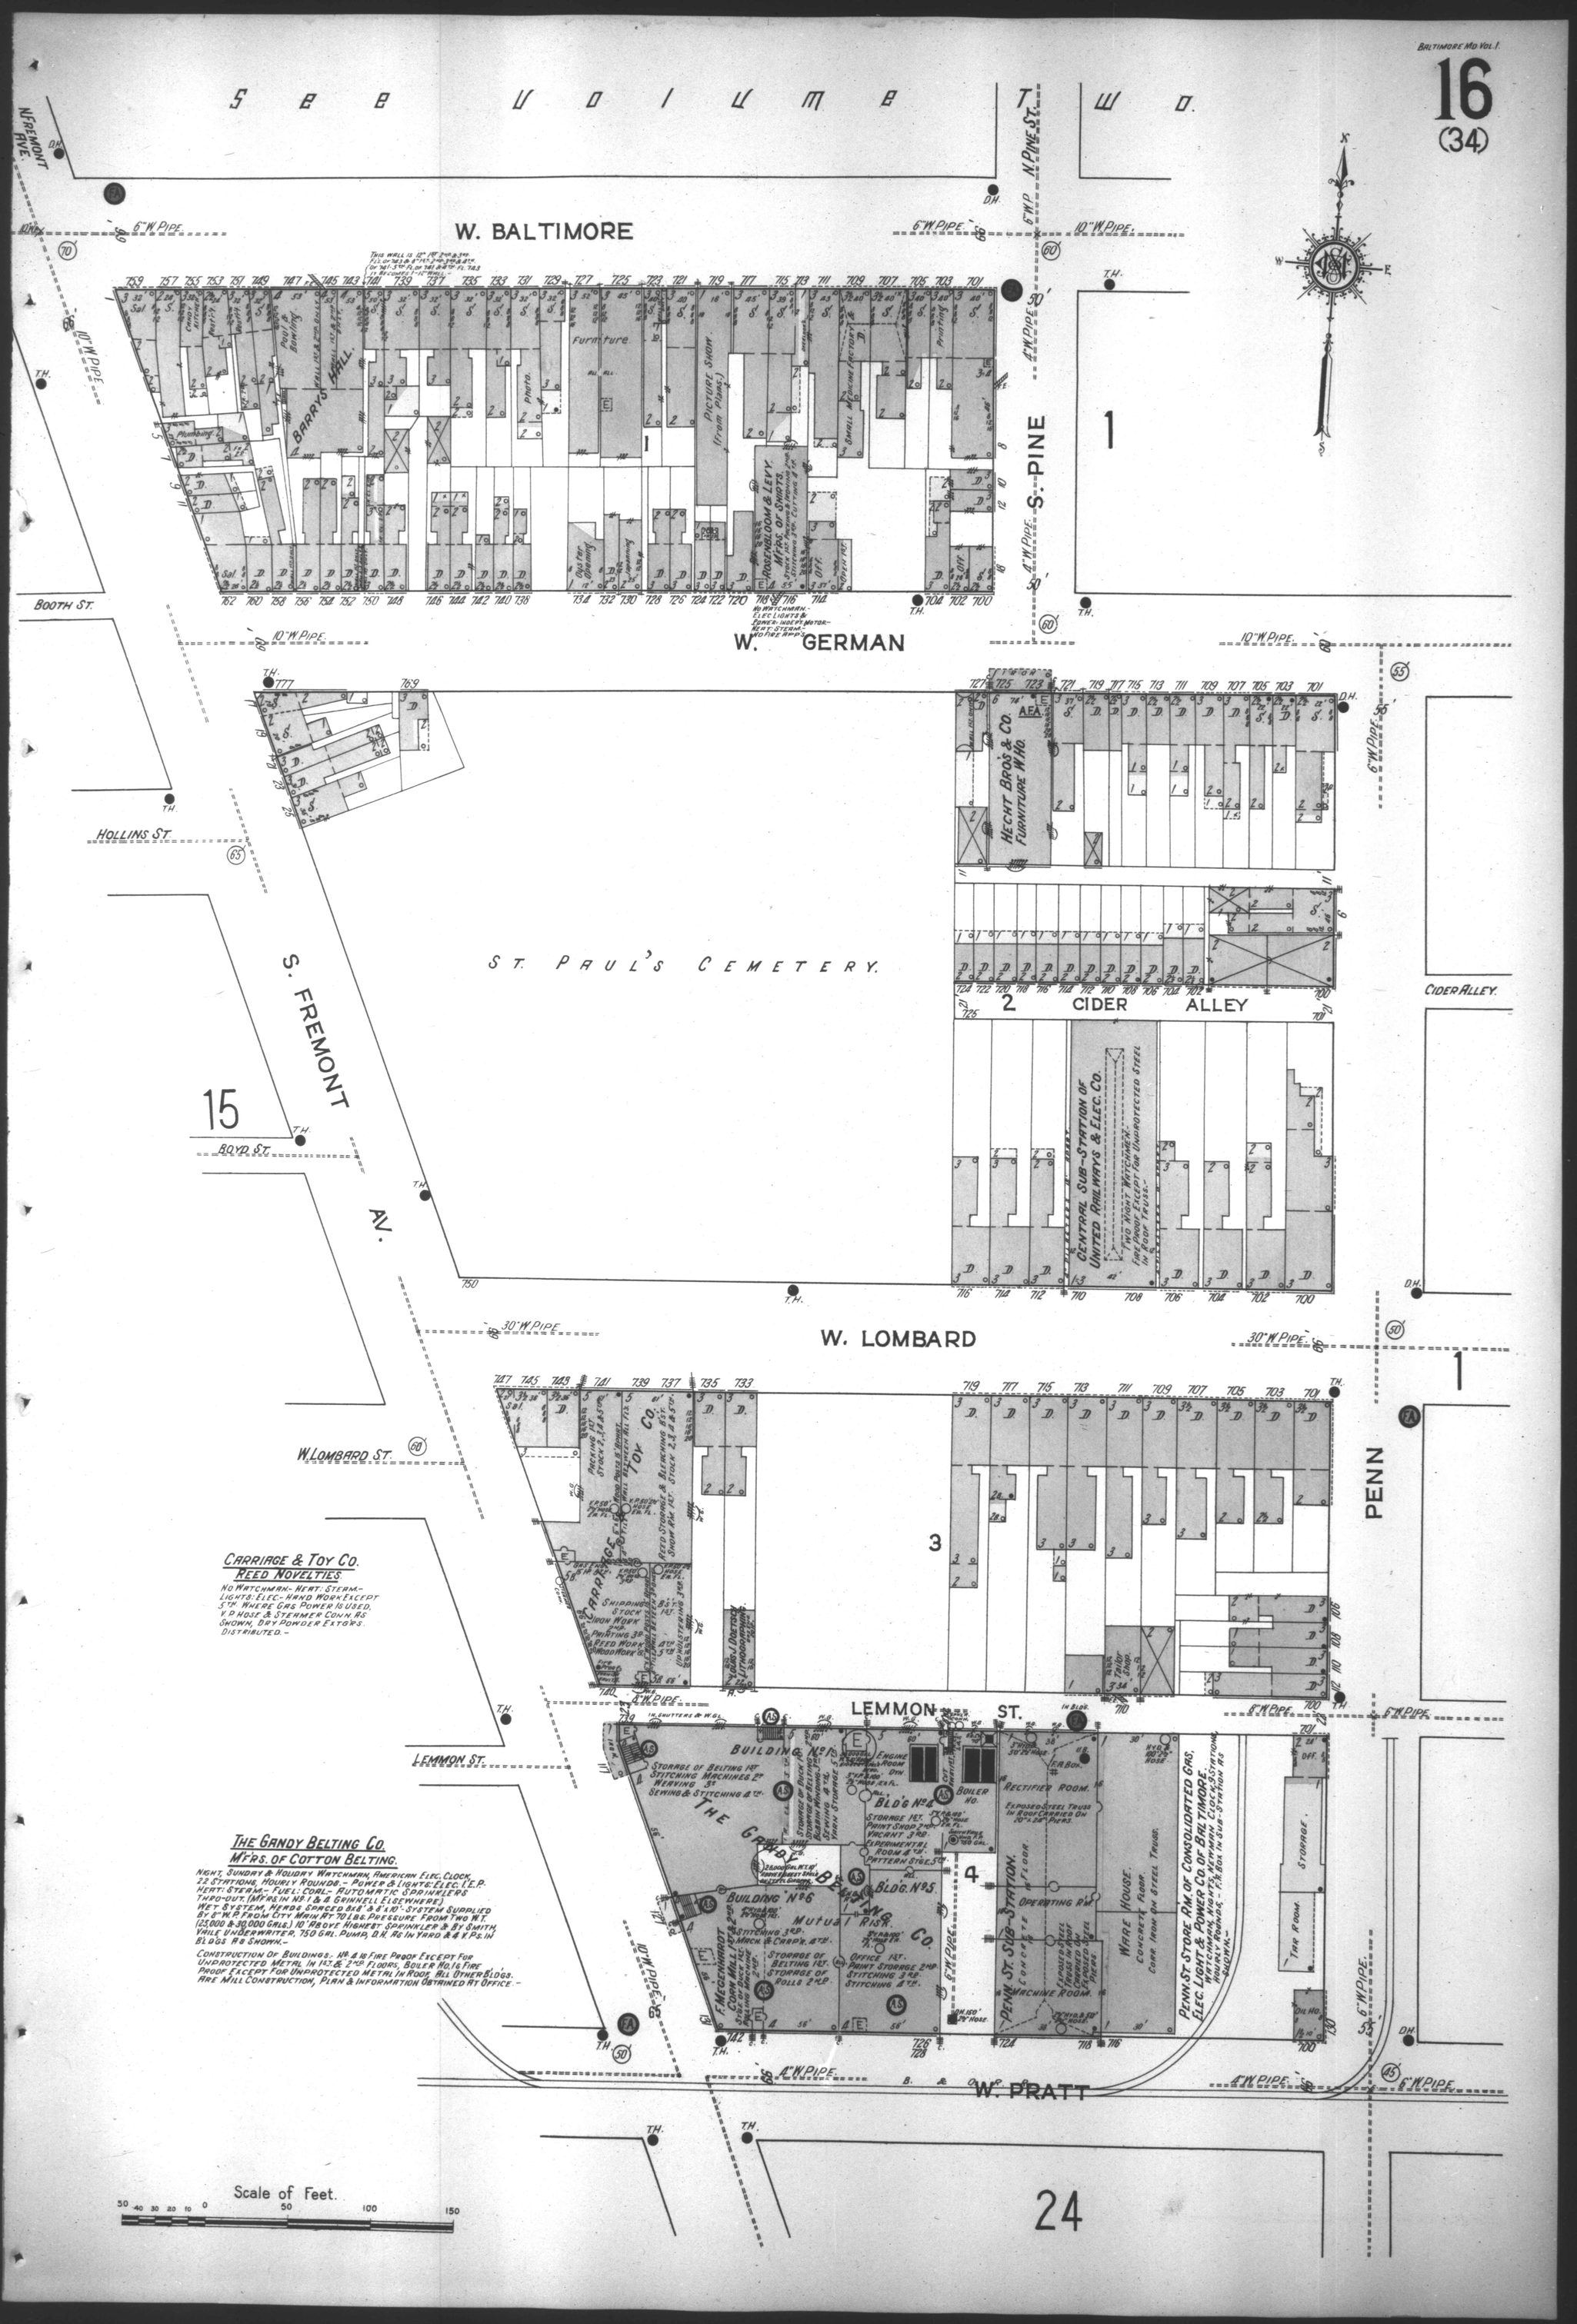
SEE VOLUME TWO.
N. FREMONT AVE.
N. PINE ST.
W. BALTIMORE
BARRY'S HALL
Furniture
PICTURE SHOW (From Plans)
ROSENBLOOM & LEVY. MFRS. OF SHOPS.
SMALL MACHINE FACTORY
Printing
Plumbing
Photo.
BOOTH ST.
W. GERMAN
HECHT BROS. & CO. FURNITURE WHO.
HOLLINS ST.
S. FREMONT AV.
ST. PAUL'S CEMETERY.
CIDER ALLEY
CENTRAL SUB-STATION OF UNITED RAILWAYS & ELEC. CO.
BOYD ST.
W. LOMBARD
W. LOMBARD ST.
CARRIAGE & TOY CO.
REED NOVELTIES
NO WATCHMAN - HEAT: STEAM - LIGHTS: ELEC - HAND WORK EXCEPT STM. WHERE GAS POWER IS USED. V. P. HOSE & STEAMER CONN. AS SHOWN, DRY POWDER EXTG'RS. DISTRIBUTED. -
PENN
LEMMON ST.
THE GANDY BELTING CO.
MFRS. OF COTTON BELTING.
NIGHT, SUNDAY & HOLIDAY WATCHMAN, AMERICAN ELEC. CLOCK, 22 STATIONS, HOURLY ROUNDS. - POWER & LIGHTS: ELEC. I.E.P. HEAT: STEAM - FUEL: COAL - AUTOMATIC SPRINKLERS THRO-OUT. (MFRS. IN NO. 1 & 2 GRINNELL ELSEWHERE) WET SYSTEM, HEADS SPACED 8x8' & 8x10'. SYSTEM SUPPLIED BY 8" W.P. FROM CITY MAIN AT 70 LBS. PRESSURE FROM TWO W.T. (25,000 & 30,000 GALS.) 10' ABOVE HIGHEST SPRINKLER & BY SMITH VAULT UNDERWRITER, 750 GAL. PUMP, D.H. #6 IN YARD & 4 V.P.S. IN BLDGS AS SHOWN. -
CONSTRUCTION OF BUILDINGS: NO. 4 & 16 FIRE PROOF EXCEPT FOR UNPROTECTED METAL IN 1ST. & 2ND. FLOORS, BOILER NO. 16 FIRE PROOF EXCEPT FOR UNPROTECTED METAL IN ROOF. ALL OTHER BLDGS. ARE MILL CONSTRUCTION, PLAN & INFORMATION OBTAINED AT OFFICE. -
BUILDING No. 4
BUILDING No. 6
BLDG. No. 5
BOILER NO.
RECTIFIER ROOM.
OPERATING RM.
MACHINE ROOM.
PENN. ST. SUB-STATION.
WARE HOUSE.
PENN. ST. STORE RM. OF CONSOLIDATED GAS, ELEC. LIGHT & POWER CO. OF BALTIMORE.
W. PRATT
Scale of Feet.
24