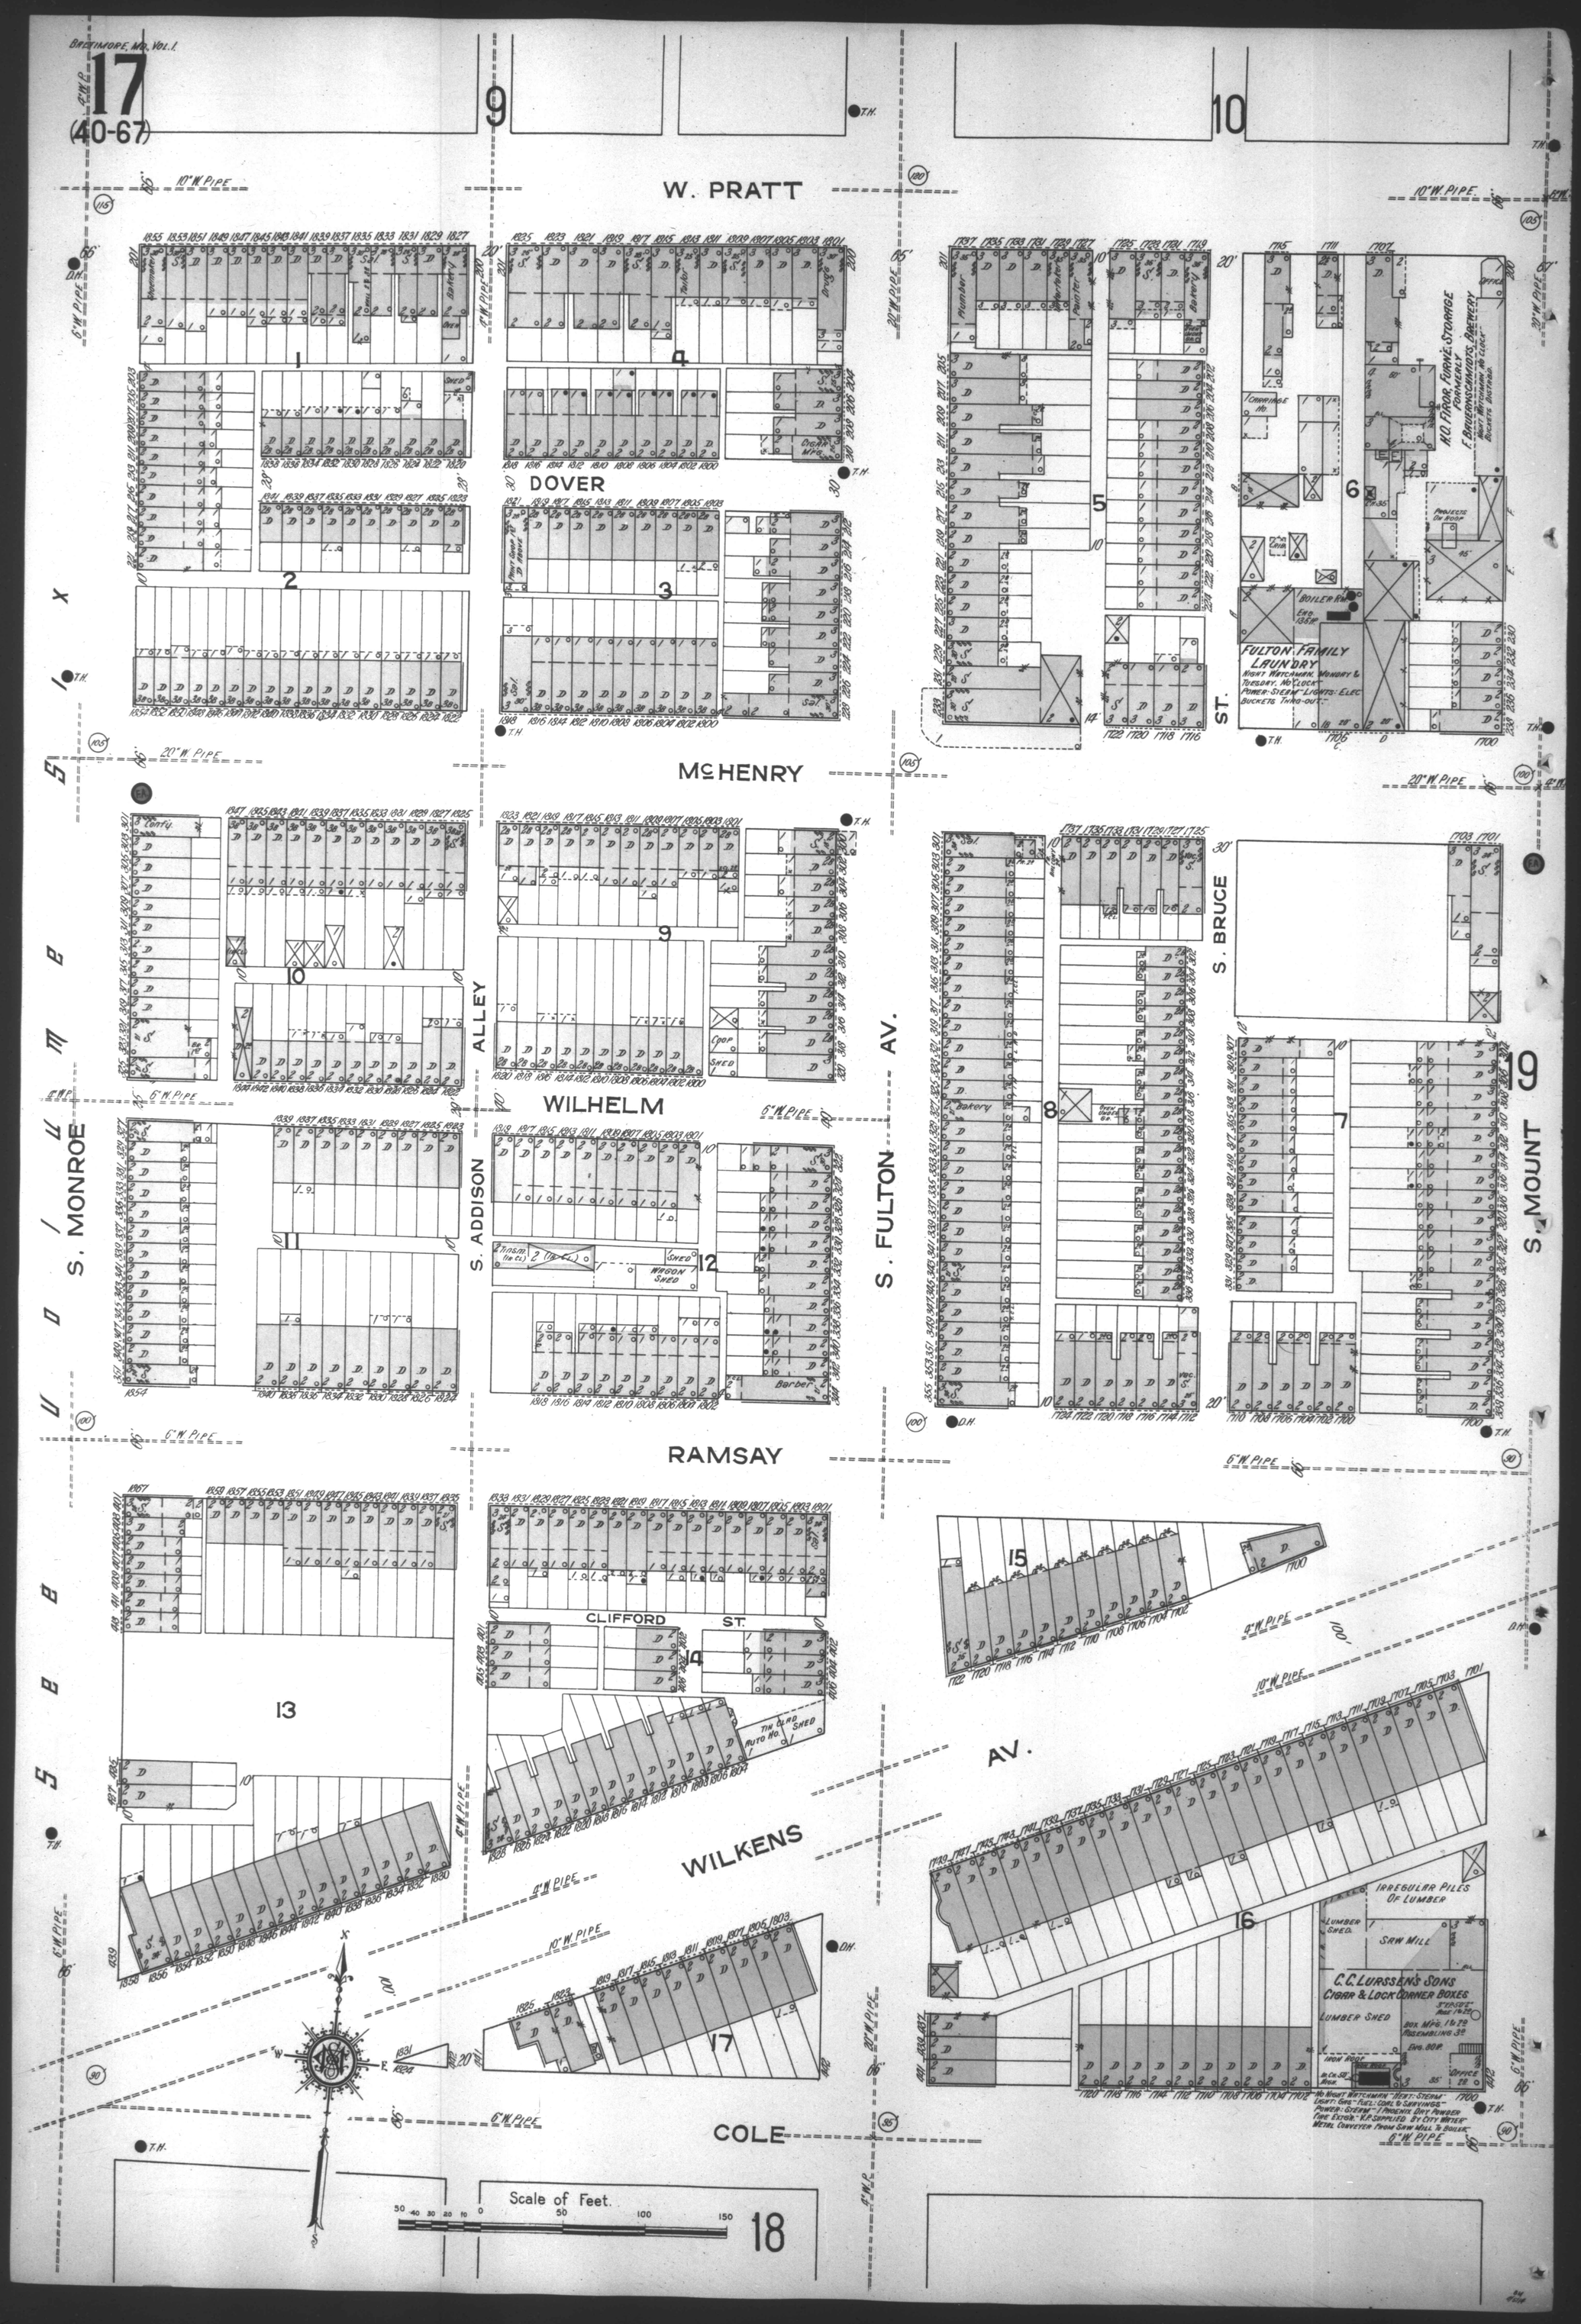
BALTIMORE, MD. VOL. 1.
17
(40-67)
W. PRATT
DOVER
McHENRY
WILHELM
RAMSAY
COLE
WILKENS
S. MONROE
S. ADDISON ALLEY
S. FULTON AV.
S. BRUCE
S. MOUNT
ST.
AV.
CLIFFORD ST.
FULTON FAMILY LAUNDRY
NIGHT WATCHMAN, MONDAY & TUESDAY. NO CLOCK
POWER-STEAM-LIGHTS: ELEC
BUCKETS THRO-OUT.
H.O. FIROR, FORMERLY STORAGE
F. BRIEDENSCHNEIDER'S BREWERY
C.C. LURSSEN'S SONS
CIGAR & LOCK CORNER BOXES
SAW MILL
LUMBER SHED
IRREGULAR PILES OF LUMBER
NO NIGHT WATCHMAN-HEAT: STEAM
LIGHT: GAS-FUEL: COAL & SHAVINGS
POWER: STEAM-1 PHOENIX DRY POWDER
FIRE EXTGR.: K.P. SUPPLIED BY CITY WATER
METAL CONVEYER FROM SAW MILL TO BUILDING
Scale of Feet.
18