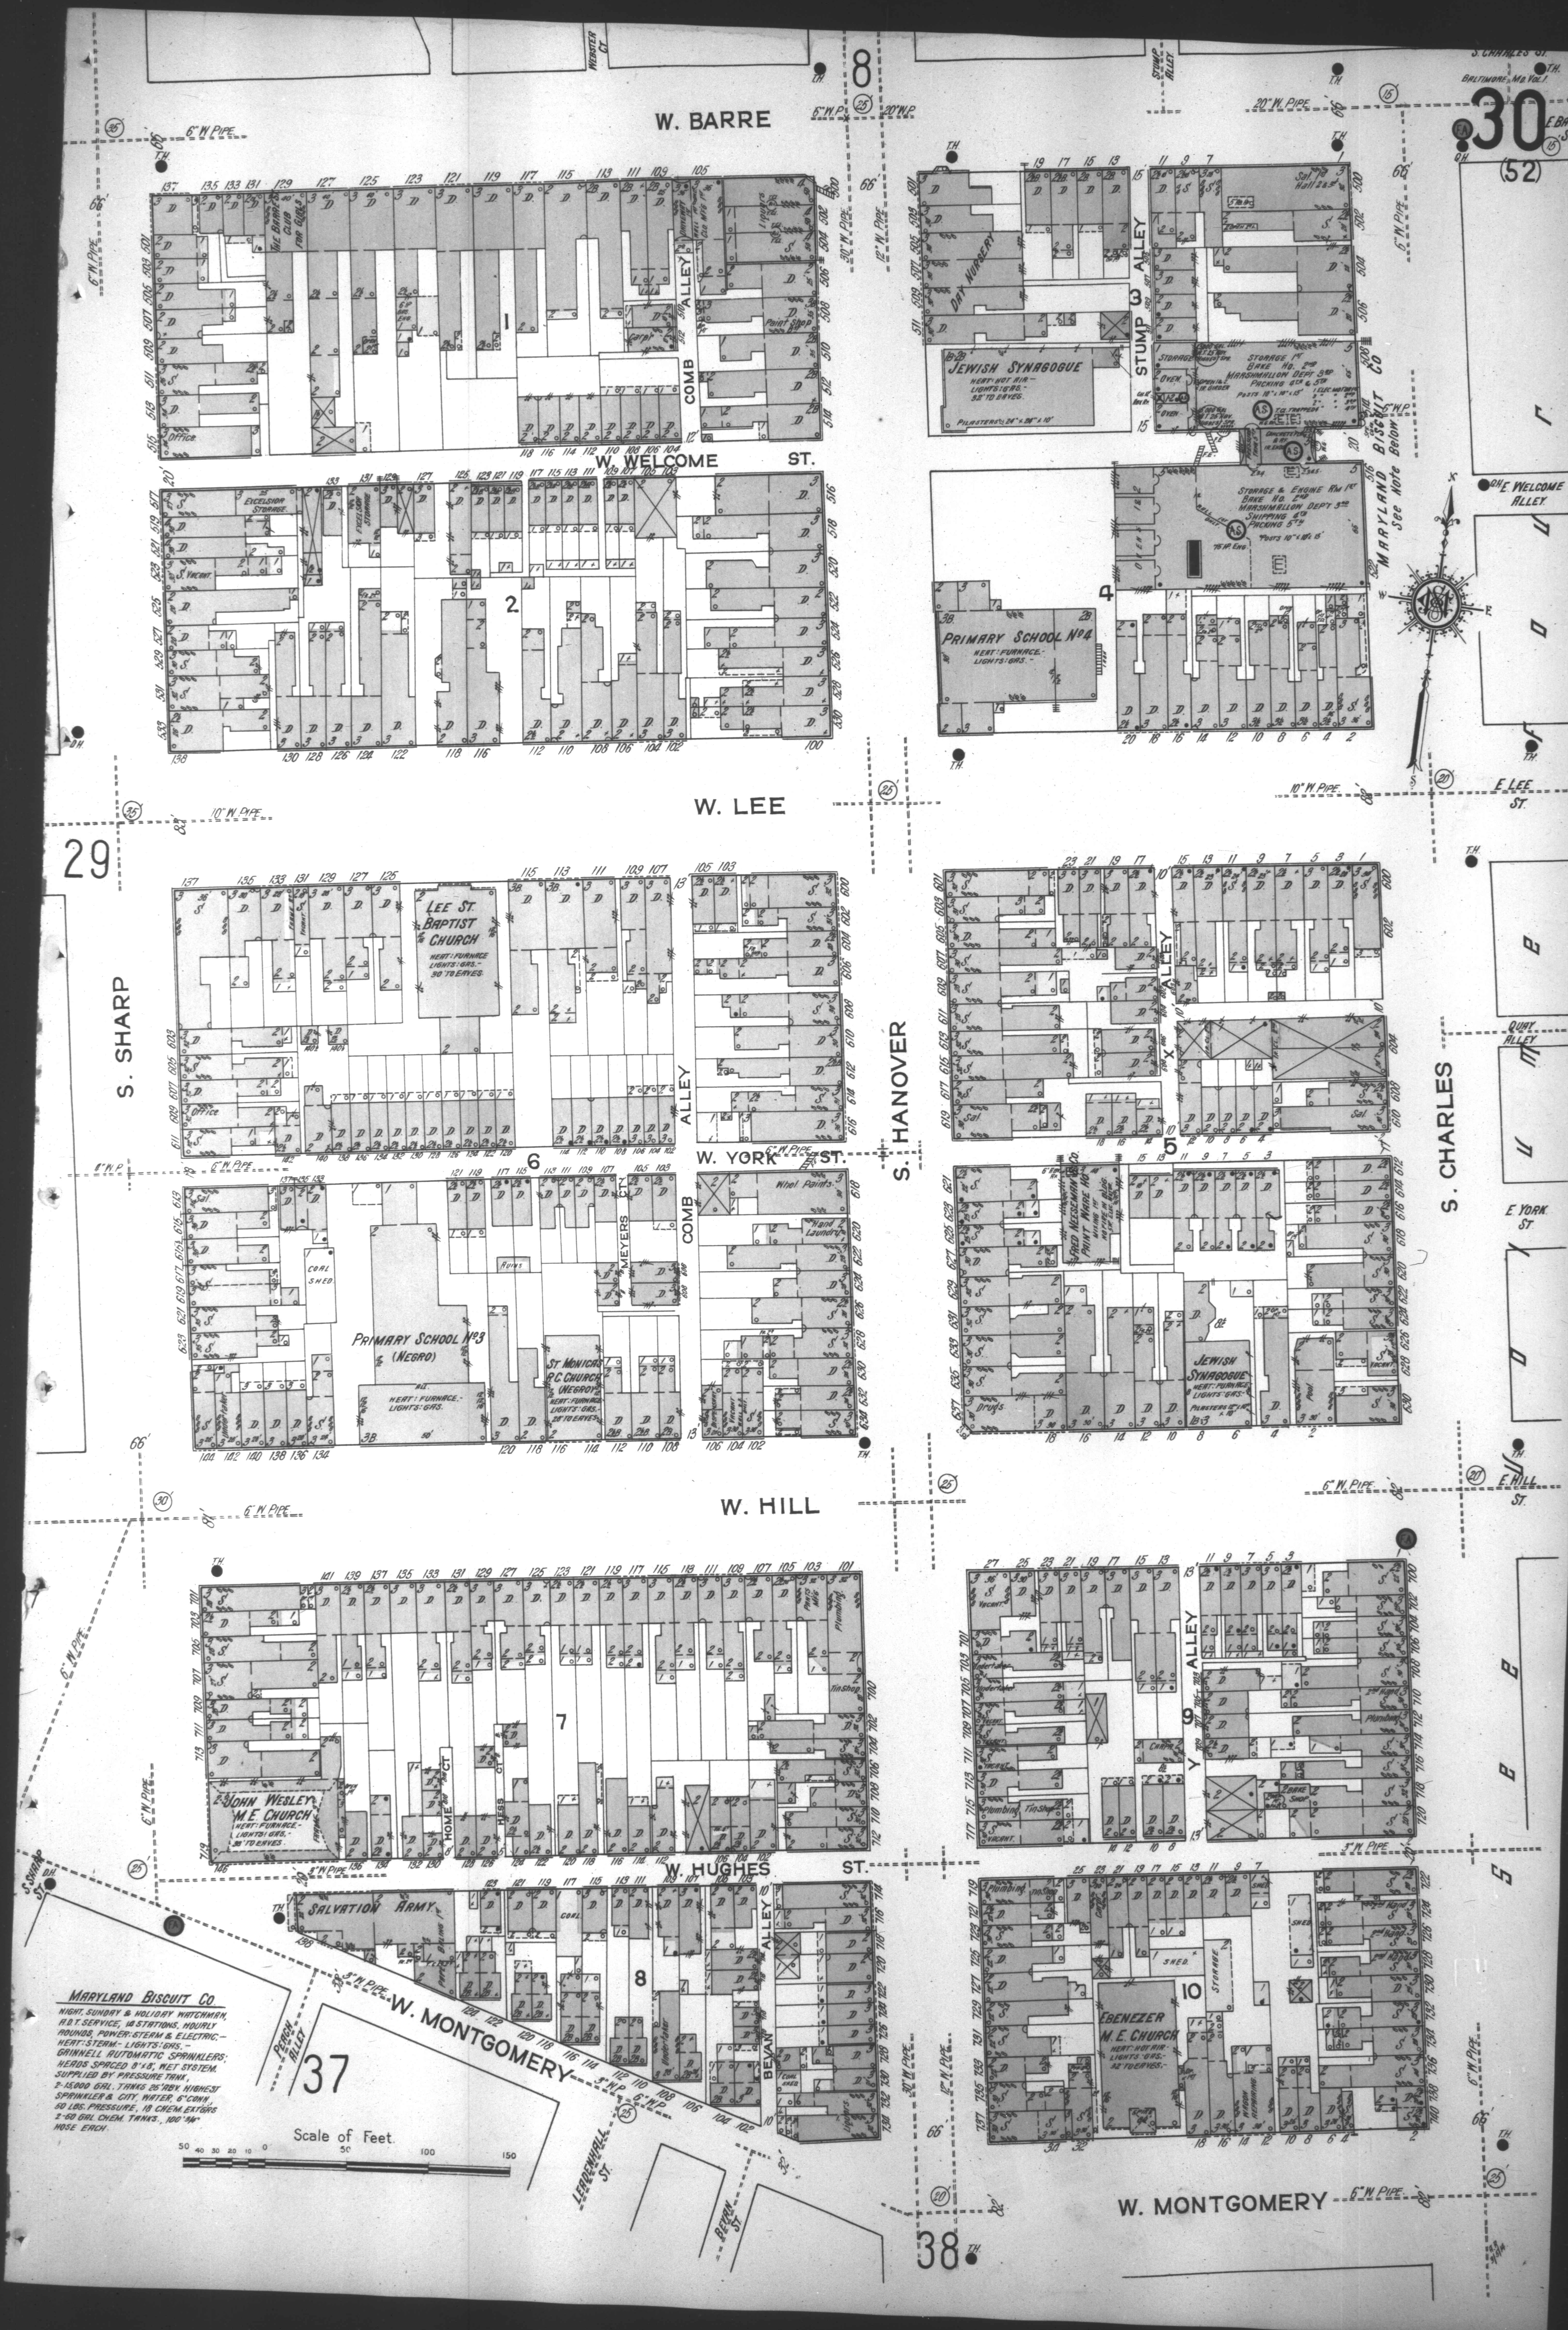
S. CHARLES ST.
BALTIMORE, MD. VOL. I.
W. BARRE
E. BARRE ST.
8
29
37
38
WEBSTER CT.
STUMP ALLEY
COMB ALLEY
W. WELCOME ST.
E. WELCOME ALLEY
W. LEE
E. LEE ST.
W. YORK ST.
E. YORK ST.
QUAY ALLEY
W. HILL
E. HILL ST.
W. HUGHES ST.
W. MONTGOMERY
S. SHARP
S. SHARP ST.
S. HANOVER
S. CHARLES
MEYERS CT.
HOME CT.
HESS CT.
BEVAN ALLEY
BEVAN ST.
PEACH ALLEY
LEADENHALL ST.
1
2
3
4
5
6
7
8
9
10
THE BARRE CLUB FOR GIRLS
Paint Shop
Carp'r
Liquors
EXCELSIOR STORAGE
DAY NURSERY
JEWISH SYNAGOGUE
HEAT: HOT AIR. LIGHTS: GAS. 32' TO EAVES.
PILASTERS 24" x 24" x 10'
Sal. Hall 2 & 3
MARYLAND BISCUIT CO. See Note Below
STORAGE 1ST BAKE HO. 2ND MARSHMALLOW DEPT 3RD PACKING 4TH & 5TH
POSTS 10" x 10" x 15'
OVEN
STORAGE & ENGINE RM 1ST BAKE HO. 2ND MARSHMALLOW DEPT 3RD SHIPPING 4TH PACKING 5TH
POSTS 10" x 10" x 15'
75 H.P. ENG.
PRIMARY SCHOOL NO. 4
HEAT: FURNACE. LIGHTS: GAS.
LEE ST. BAPTIST CHURCH
HEAT: FURNACE. LIGHTS: GAS. 30' TO EAVES.
Office
Sal.
COAL SHED
PRIMARY SCHOOL NO. 3 (NEGRO)
HEAT: FURNACE. LIGHTS: GAS.
Ruins
ST. MONICA'S R.C. CHURCH (NEGRO)
HEAT: FURNACE. LIGHTS: GAS. 28' TO EAVES.
Undertaker
Whol. Paints
Hand Laundry
FRED NEESEMAN & CO. PAINT WARE HO.
Drugs
JEWISH SYNAGOGUE
HEAT: FURNACE. LIGHTS: GAS.
Pool
Vacant
JOHN WESLEY M.E. CHURCH
HEAT: FURNACE. LIGHTS: GAS. 35' TO EAVES.
Paints Mfg.
Plumbing
Tin Shop
SALVATION ARMY
Undertaker
Coal Shed
Liquors
Carp'r
Bake Shop
2nd Hand
EBENEZER M.E. CHURCH
HEAT: HOT AIR. LIGHTS: GAS. 32' TO EAVES.
Spire
SHED
STORAGE
WAGON REPAIRING
6" W. PIPE
10" W. PIPE
12" W. PIPE
20" W. PIPE
30" W. PIPE
3" W. PIPE
T.H.
F.A.
Scale of Feet
50 40 30 20 10 0 50 100 150

MARYLAND BISCUIT CO.

NIGHT, SUNDAY & HOLIDAY WATCHMAN, A.D.T. SERVICE, 14 STATIONS, HOURLY ROUNDS, POWER: STEAM & ELECTRIC. HEAT: STEAM. LIGHTS: GAS. GRINNELL AUTOMATIC SPRINKLERS; HEADS SPACED 8'x8', WET SYSTEM. SUPPLIED BY PRESSURE TANK, 2-15,000 GAL. TANKS 25' ABV. HIGHEST SPRINKLER & CITY WATER, 6" CONN., 50 LBS. PRESSURE, 18 CHEM. EXT'GRS, 2-60 GAL. CHEM. TANKS, 100' 3/4" HOSE EACH.