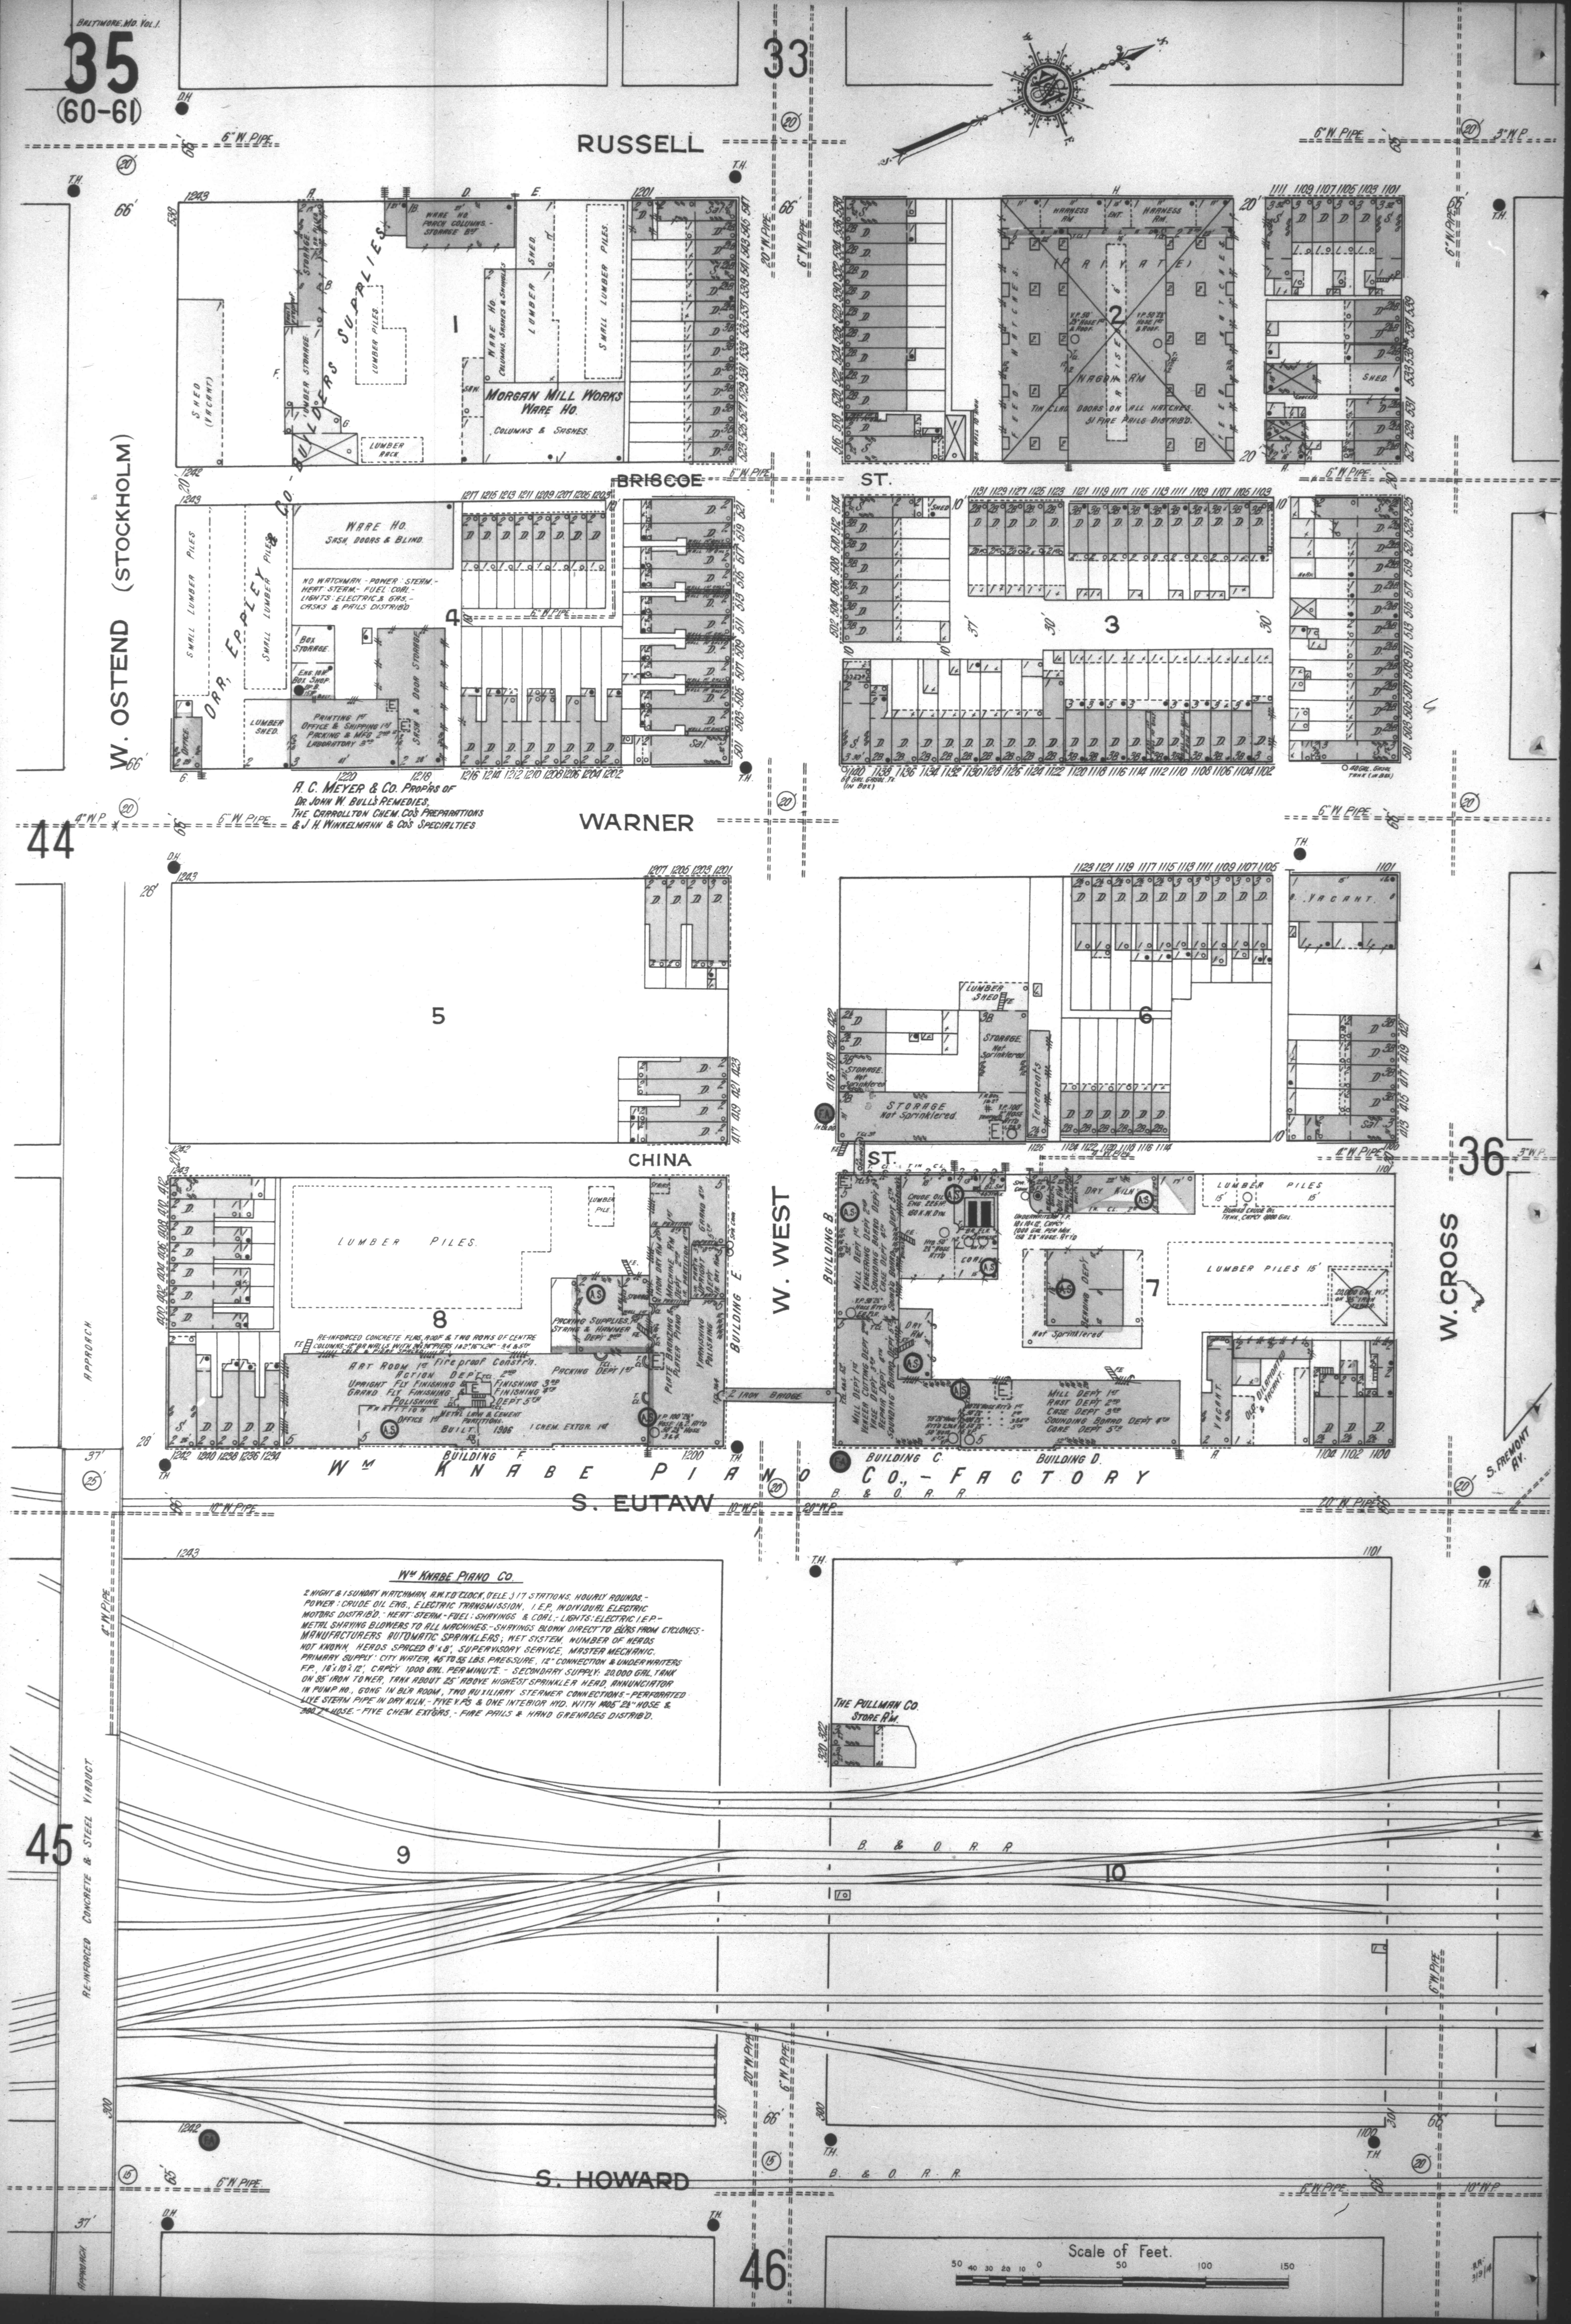
BALTIMORE, MD. VOL. 1.
35
(60-61)
33
44
45
46
36
RUSSELL
BRISCOE ST.
WARNER
CHINA ST.
S. EUTAW
S. HOWARD
W. OSTEND (STOCKHOLM)
W. WEST
W. CROSS
S. FREMONT AV.
ORR, EPPLEY & CO. - BUILDERS SUPPLIES
MORGAN MILL WORKS WARE HO. COLUMNS & SASHES.
WARE HO. PORCH COLUMNS. - STORAGE B'T
WARE HO. COLUMNS, SASHES & SHINGLES
SMALL LUMBER PILES
LUMBER SHED
LUMBER PILES
LUMBER STORAGE
LUMBER RACK
SHED (VACANT)
WARE HO. SASH, DOORS & BLIND.
BOX STORAGE
ENG. 10 H.P. BOX SHOP
SASH & DOOR STORAGE
PRINTING 1ST OFFICE & SHIPPING 1ST PACKING & MFG 2ND LABORATORY 3RD
OFFICE
(PRIVATE)
HARNESS RM.
ENT.
FEED HATCHES
RAISE
WAGON R'M
TIN CLAD DOORS ON ALL HATCHES.
51 FIRE PAILS DISTRIB'D.
V.P. 50' 2½" HOSE 1ST & ROOF.
SHED
60 GAL. GASOL. TK. (IN BOX)
40 GAL. GASOL. TANK (IN BOX)
STORAGE Not Sprinklered
LUMBER SHED
Tenements
VACANT
1
2
3
4
5
6
7
8
9
10
RE-INFORCED CONCRETE FLRS, ROOF & TWO ROWS OF CENTRE COLUMNS, 12" BR. WALLS WITH PIERS
ART ROOM 1ST Fireproof Constr'n.
ACTION DEPT. 2ND
UPRIGHT FLY FINISHING & FINISHING 3RD
GRAND FLY FINISHING FINISHING 4TH
POLISHING DEPT 5TH
OFFICE 1ST
METAL LATH & CEMENT PARTITIONS.
BUILT 1906
1 CHEM. EXTGR. 1ST
PACKING DEPT 1ST
PACKING SUPPLIES 1ST STRING & HAMMER DEPT 2ND
PLATE BRONZING & PLAYER PIANO DEPT
VARNISHING POLISHING
IRON DRY RM. 1ST MACHINE RM. 2ND
GRAND 4TH
BUILDING E
BUILDING F
BUILDING B
BUILDING C
BUILDING D
2 IRON BRIDGE
MILL DEPT 1ST VENEERING DEPT 2ND SOUNDING BOARD DEPT 3RD CASE DEPT 4TH DEPT 5TH
MILL DEPT 1ST VENEER CUTTING DEPT 2ND VASE DEPT 3RD REPAIR DEPT 4TH SOUNDING BOARD DEPT 5TH
MILL DEPT 1ST RAST DEPT 2ND CASE DEPT 3RD SOUNDING BOARD DEPT 4TH CORE DEPT 5TH
CRUDE OIL ENG. 225 H.P. 150 K.W. DYN.
BR. FLR.
COAL
DRY KILN
DRY RM.
BENDING DEPT
Not Sprinklered
UNDERWRITERS F.P. 18 x 10 x 12. CAPCY 1000 GAL. PER MIN. 150' 2½" HOSE ATT'D
BURIED CRUDE OIL TANK, CAPCY 8000 GAL.
LUMBER PILES 15'
20,000 GAL. W.T. ON 95' IRON TOWER
OLD DILAPIDATED & VACANT.
Wm KNABE PIANO CO., - FACTORY
B. & O. R. R.
THE PULLMAN CO. STORE R'M.
RE-INFORCED CONCRETE & STEEL VIADUCT
APPROACH
6" W. PIPE
20" W. PIPE
10" W. PIPE
4" W. PIPE
3" W. P.
T.H.
D.H.
F.A.
A.S.
Scale of Feet.
50 40 30 20 10 0 50 100 150
A.R. 3/9/14

NO WATCHMAN. - POWER: STEAM. - HEAT: STEAM. - FUEL: COAL. - LIGHTS: ELECTRIC & GAS. - CASKS & PAILS DISTRIB'D.

A. C. MEYER & CO. PROP'RS OF DR. JOHN W. BULL'S REMEDIES, THE CARROLLTON CHEM. CO'S PREPARATIONS & J. H. WINKELMANN & CO'S SPECIALTIES

Wm KNABE PIANO CO.

2 NIGHT & 1 SUNDAY WATCHMAN, A.W.T.D. CLOCK, (TELE.) 17 STATIONS, HOURLY ROUNDS. - POWER: CRUDE OIL ENG., ELECTRIC TRANSMISSION, I.E.P., INDIVIDUAL ELECTRIC MOTORS DISTRIB'D. - HEAT: STEAM. - FUEL: SHAVINGS & COAL. - LIGHTS: ELECTRIC I.E.P. - METAL SHAVING BLOWERS TO ALL MACHINES. - SHAVINGS BLOWN DIRECT TO BL'RS FROM CYCLONES. - MANUFACTURERS AUTOMATIC SPRINKLERS; WET SYSTEM, NUMBER OF HEADS NOT KNOWN, HEADS SPACED 8' x 8', SUPERVISORY SERVICE, MASTER MECHANIC. PRIMARY SUPPLY: CITY WATER, 45 TO 55 LBS. PRESSURE, 12" CONNECTION & UNDERWRITERS F.P., 18" x 10" x 12", CAPC'Y 1000 GAL. PER MINUTE. - SECONDARY SUPPLY: 20,000 GAL. TANK ON 95' IRON TOWER, TANK ABOUT 25' ABOVE HIGHEST SPRINKLER HEAD, ANNUNCIATOR IN PUMP HO., GONG IN BL'R ROOM, TWO AUXILIARY STEAMER CONNECTIONS. - PERFORATED LIVE STEAM PIPE IN DRY KILN. - FIVE V.P'S & ONE INTERIOR HYD. WITH 1405' 2½" HOSE & 300' 2" HOSE. - FIVE CHEM. EXT'GRS. - FIRE PAILS & HAND GRENADES DISTRIB'D.