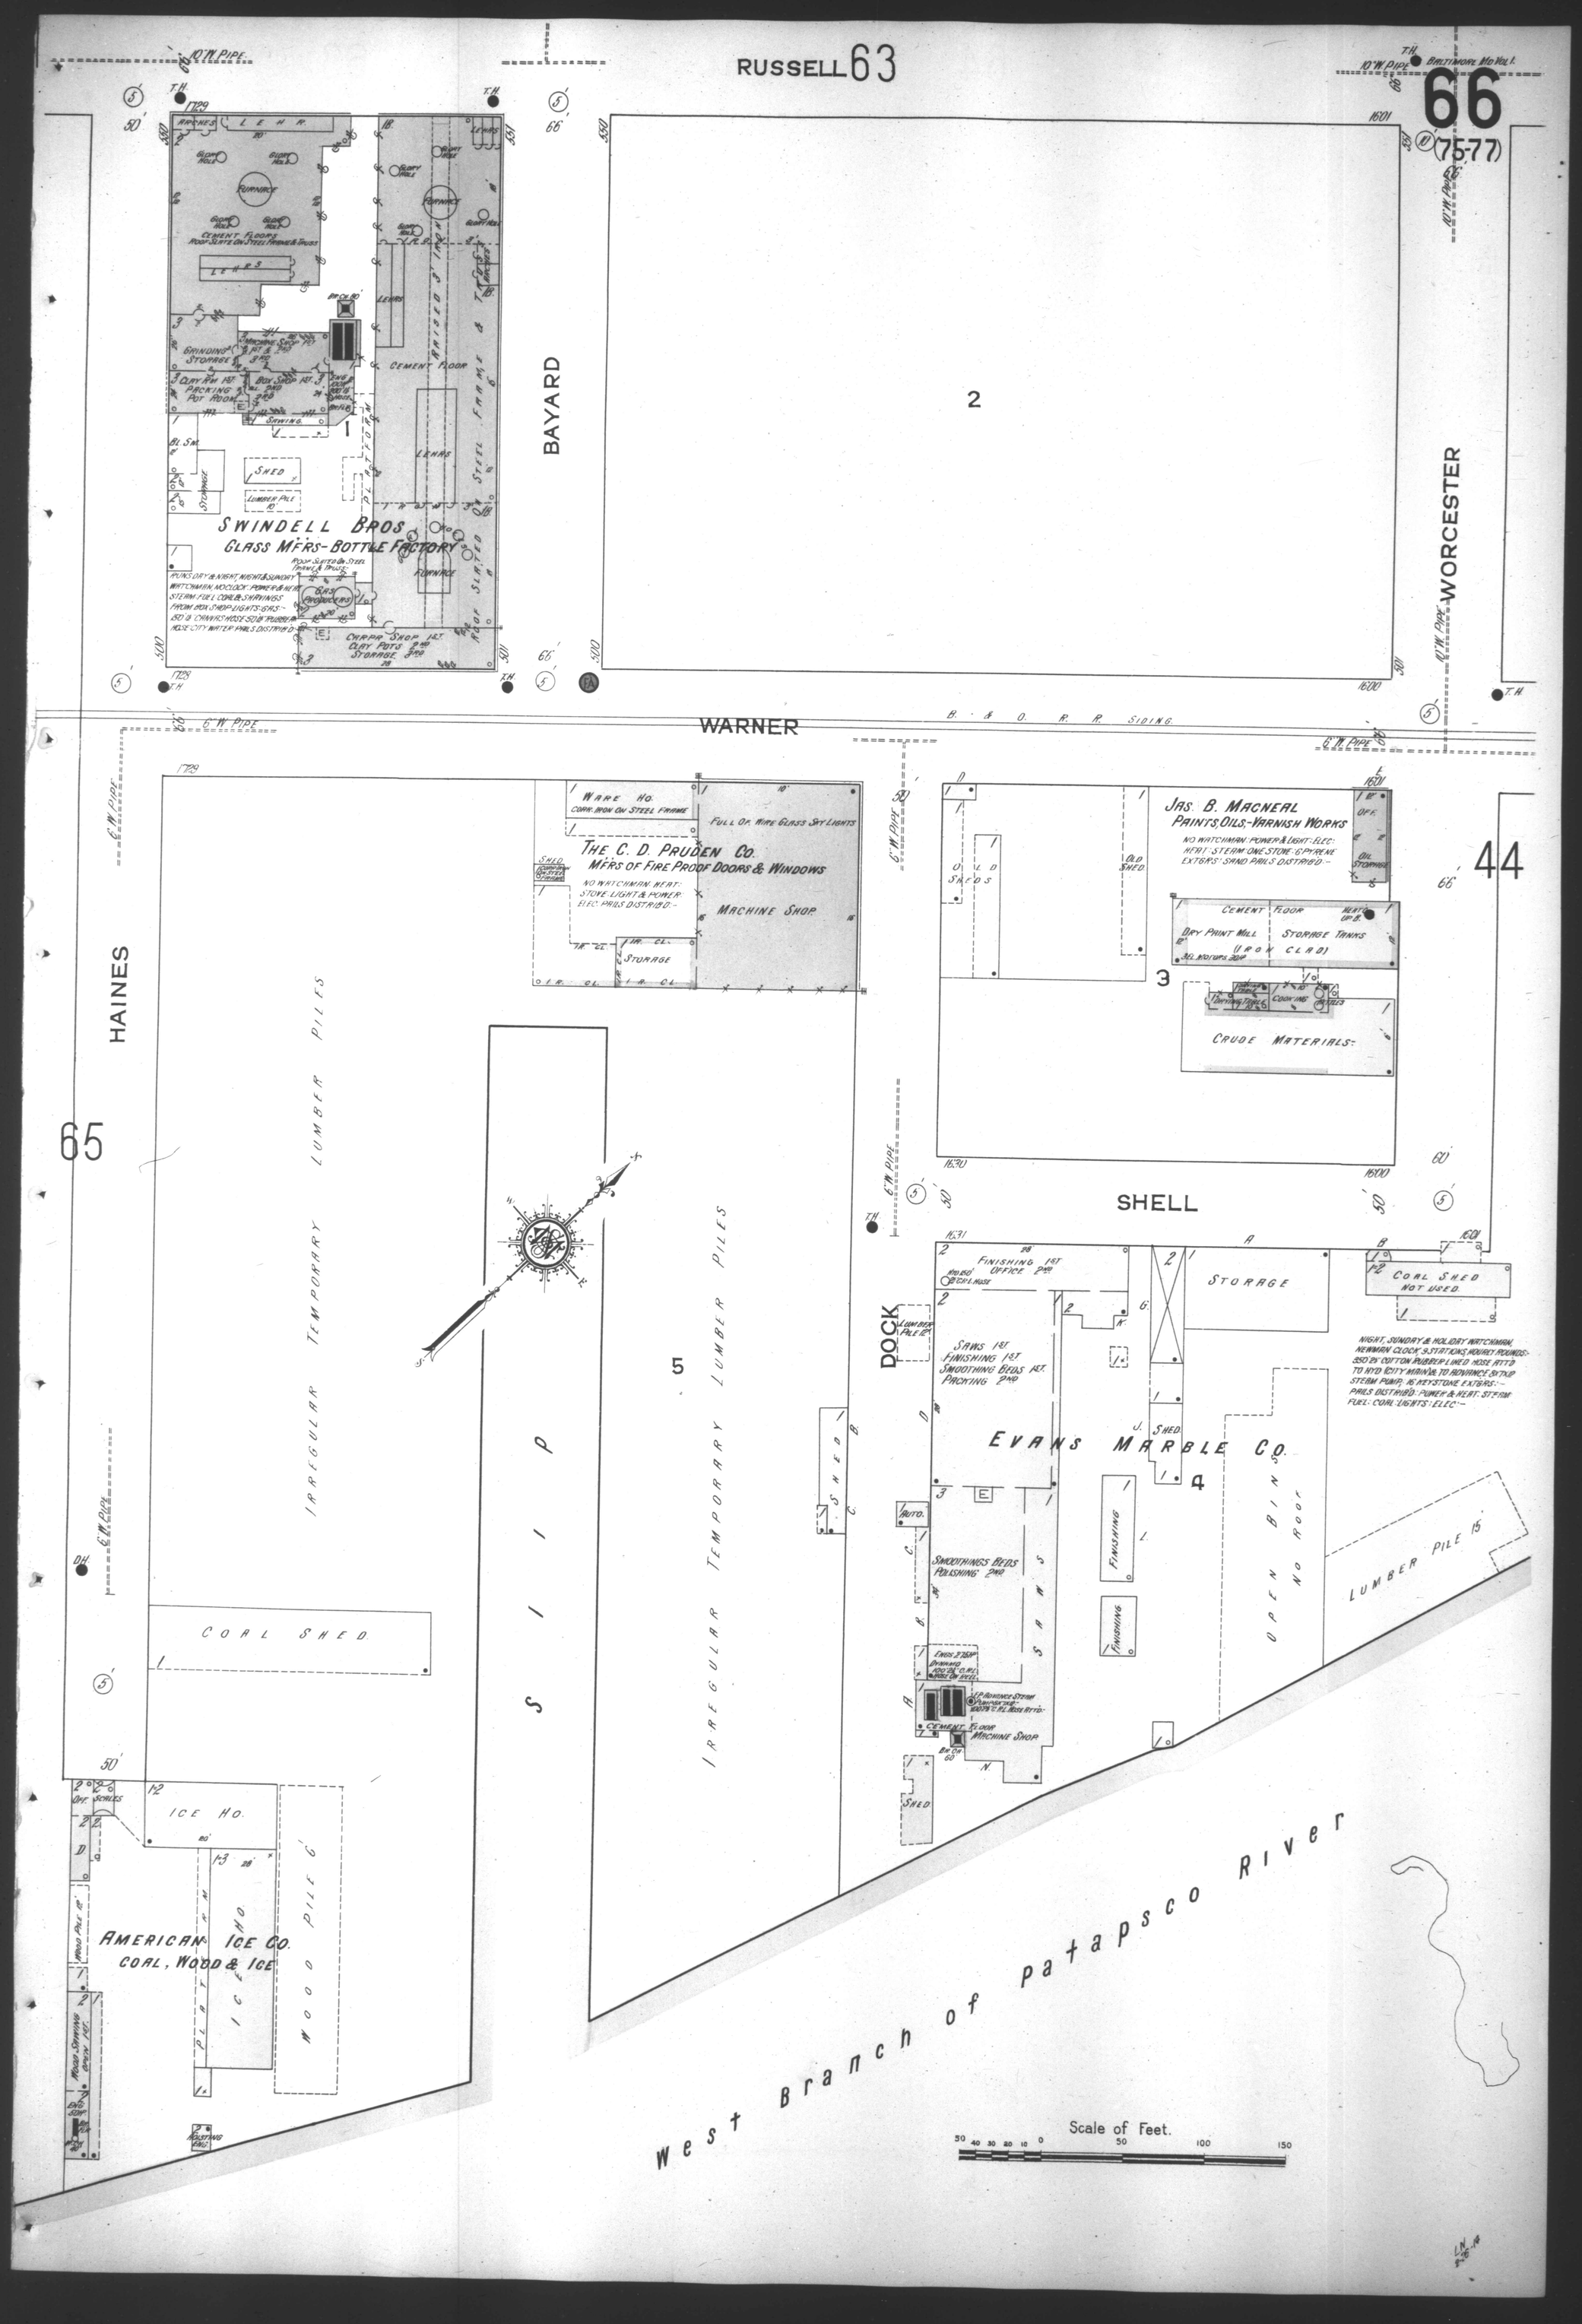
RUSSELL 63
66
(75-77)
BALTIMORE MD VOL 1.
BAYARD
WORCESTER
WARNER
B. & O. R. R. SIDING.
HAINES
65
44
SHELL
DOCK
SILVER
West Branch of Patapsco River
SWINDELL BROS.
GLASS MFRS-BOTTLE FACTORY
THE C. D. PRUDEN CO.
MFRS OF FIRE PROOF DOORS & WINDOWS
WARE HO.
MACHINE SHOP
JAS. B. MACNEAL
PAINTS, OILS, VARNISH WORKS
DRY PAINT MILL
STORAGE TANKS
CRUDE MATERIALS
EVANS MARBLE CO.
FINISHING 1ST
OFFICE 2ND
STORAGE
COAL SHED
NOT USED.
SAWS 1ST
FINISHING 1ST
SMOOTHING BEDS 1ST.
PACKING 2ND
SMOOTHINGS BEDS
POLISHING 2ND
MACHINE SHOP
OPEN BIN
NO ROOF
LUMBER PILE 15'
IRREGULAR TEMPORARY LUMBER PILES
COAL SHED
ICE HO.
AMERICAN ICE CO.
COAL, WOOD & ICE
WOOD PILE 6'
Scale of Feet.