O'NEILL & CO.

108 TO 118 N. CHARLES ST. & 1 TO 5 W. LEXINGTON ST.

NIGHT, SUNDAY & HOLIDAY WATCHMAN-IMPERIAL CLOCK-18 STATIONS-(WHICH INCLUDES UPPER 3 FLOORS OF 106 N. CHARLES ST.) HOURLY ROUNDS-GRINNELL AUTO. SPRINKLERS THRO-OUT EXCEPT 106 N. CHARLES ST. & BLR. RM. ON CORNER WYOMING & CROOKED LANE-HEADS SPACED 8'X10' WET SYSTEM-SUPPLY FROM CITY MAIN THRO. 6" CONN. AT 70 LBS. PRESSURE 15,000 GAL. TANK 29' ABV. RF. SPRINKLERS OVER WINDOWS IN REAR OF 108 TO 118 N. CHARLES ST. AS SHOWN-STR. CONNS. AS SHOWN-7 A.F.A. STATIONS IN 108 N. CHARLES ST.-1 AT ELEV. SHAFT ON EN. FL.

WISE BROS.

126 TO 132 W. FAYETTE ST. & 21 TO 35 WYOMING ST.

NIGHT, SUNDAY & HOLIDAY WATCHMAN-HOWARD ELEC. CLOCK 29 STATIONS-HOURLY ROUNDS-POWER & LIGHTS: ELEC. I.E.P.-POWER PLANT SHOWN IN BST 132 W. FAYETTE ST. IS COMMON WITH 105-115 N. LIBERTY ST. STEAM FROM 105-115 N. LIBERTY CONDUCTED THRO. UNDERGRD. PASSAGE TO COMMON POWER PLANT-HEAT: STEAM-FUEL: COAL-GRINNELL AUTO. SPRINKLERS THRO-OUT-HEADS SPACED 8'X10' WET SYSTEM-SUPPLIED BY CITY WATER AT 70 LBS. PRESSURE THRO 6" W.P. ALSO TWO 10,000 GAL. W. TANKS ABV. RF. ON 126-132 W. FAYETTE ST. STR. CONN. AS SHOWN-CITY F.A. BOX IN 21-27 WYOMING ST. & 126-132 W. FAYETTE ST. OPEN HEADS OVER WINDOWS AS SHOWN-

105-115 N. LIBERTY ST.

NIGHT, SUNDAY & HOLIDAY WATCHMAN-HAHN CLOCK-12 STATIONS-HOURLY ROUNDS-POWER & LIGHTS: ELEC. I.E.P. (SEE ABOVE REPORT) HEAT: STEAM-FUEL: COAL-GRINNELL AUTO SPRINKLERS THRO-OUT-HEADS SPACED 8'X10' WET SYSTEM SUPPLIED BY CITY WATER AT 70 LBS PRESSURE THRO 6" CONN-ALSO 15,000 GAL. W.T. ABOVE ROOF-STR. CONN. AS SHOWN-CITY F.A. BOX IN 105 N. LIBERTY ST.

OFFICES OF CON. GAS. ELEC. LIGHT & POWER CO.

100 & 104 LEXINGTON ST. & 208 N. LIBERTY ST.

NIGHT, SUNDAY & HOLIDAY WATCHMAN-NO CLOCK-NO REGULAR ROUNDS-

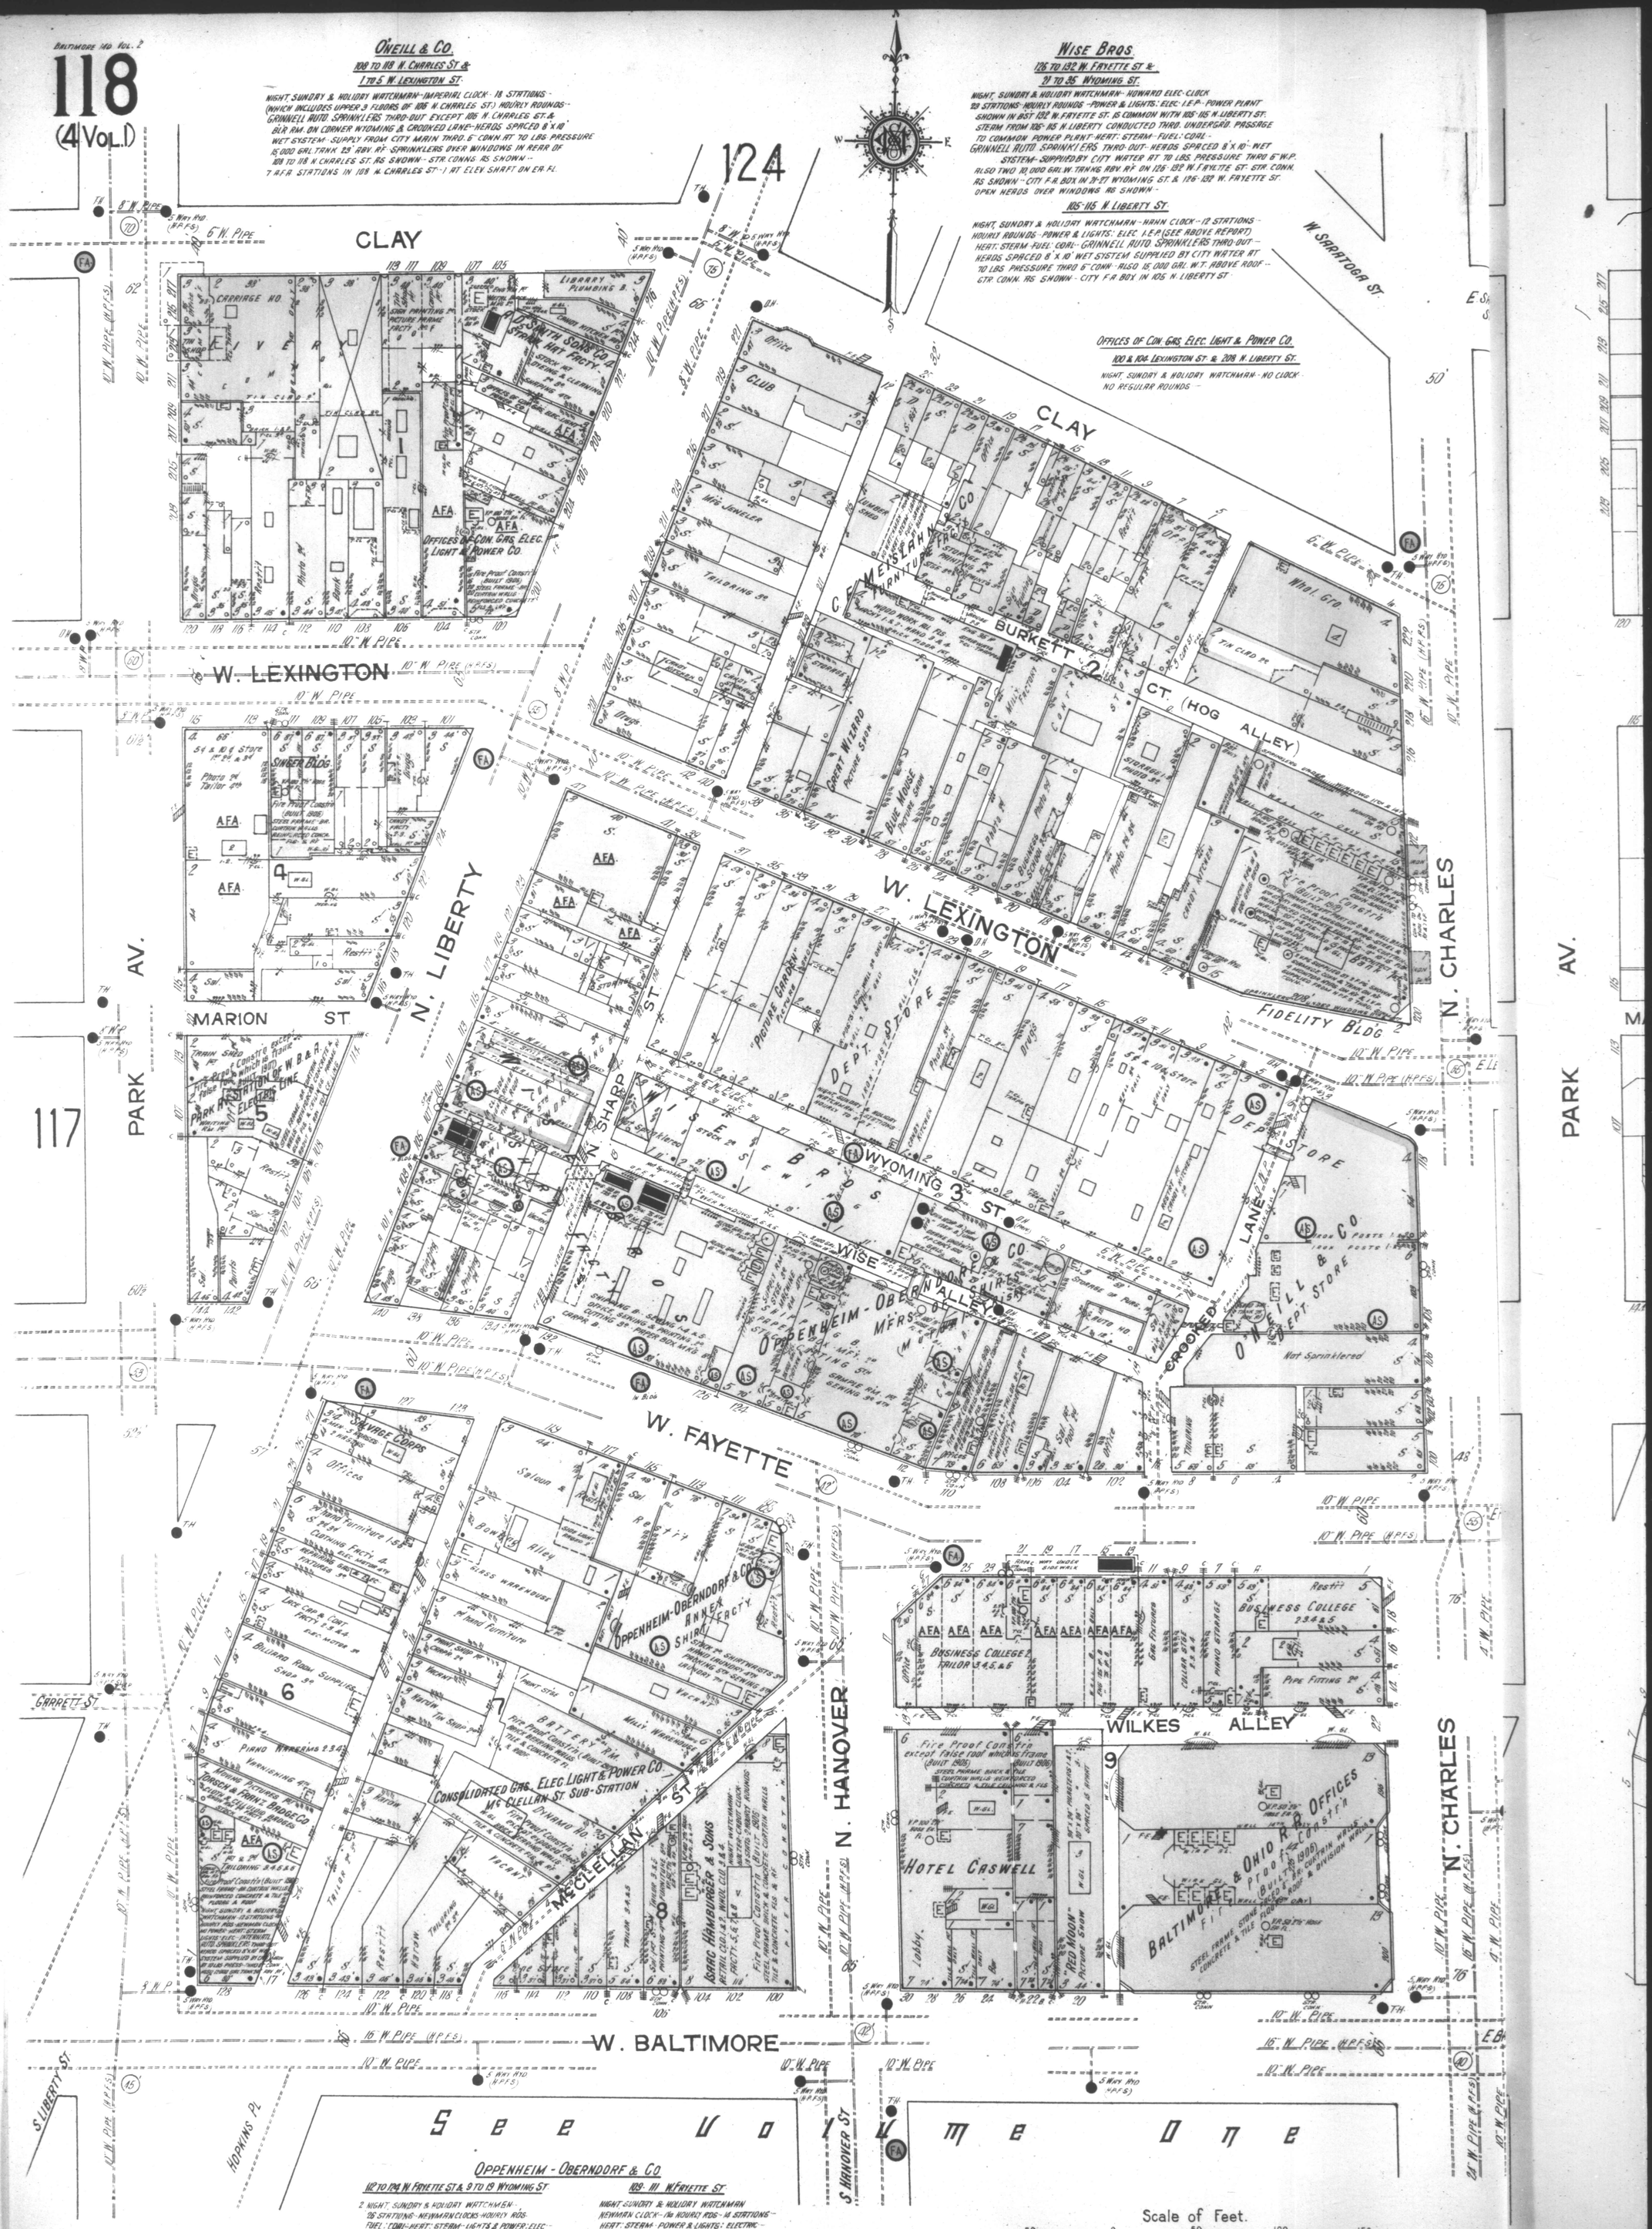

OPPENHEIM-OBERNDORF & CO

112 TO 124 W. FAYETTE ST. & 9 TO 19 WYOMING ST.

2 NIGHT, SUNDAY & HOLIDAY WATCHMEN-26 STATIONS-NEWMAN CLOCKS-HOURLY RDS. FUEL: COAL-HEAT: STEAM-LIGHTS & POWER: ELEC-MFRS. AUTO. SPRINKLERS (MACKEY TYPE) THRO-OUT HEADS SPACED 8'X10'-WET SYSTEM SUPPLY FROM 6,000 & 10,000 GAL. TANKS AS SHOWN-FROM CITY MAIN THRO. 6" CONN & FROM DEARNE UNDERWTR. 5,000 GAL. F.P. DRAWING FROM 25,000 GAL. CISTERN THRO' 8" SUCTION-STR. CONN. HYDS. V.FS. & HOSE AS SHOWN

109-111 W. FAYETTE ST.

NIGHT SUNDAY & HOLIDAY WATCHMAN NEWMAN CLOCK-(IN HOURLY RDS-18 STATIONS-HEAT: STEAM-POWER & LIGHTS: ELECTRIC-INTERNATL.-AUTO. SPRINKLERS THRO-OUT-HEADS SPACED 8'X8'-WET SYSTEM-SUPPLIED BY CITY MAIN AT 70 LBS PRESSURE THRO 6" CONN-15,000 GAL. W. TANK 20' ABV. ROOF-ALSO SOURCE OF SUPPLY STR. CONN. AS SHOWN-

Scale of Feet.

30 40 30 20 10 0 50 100 150