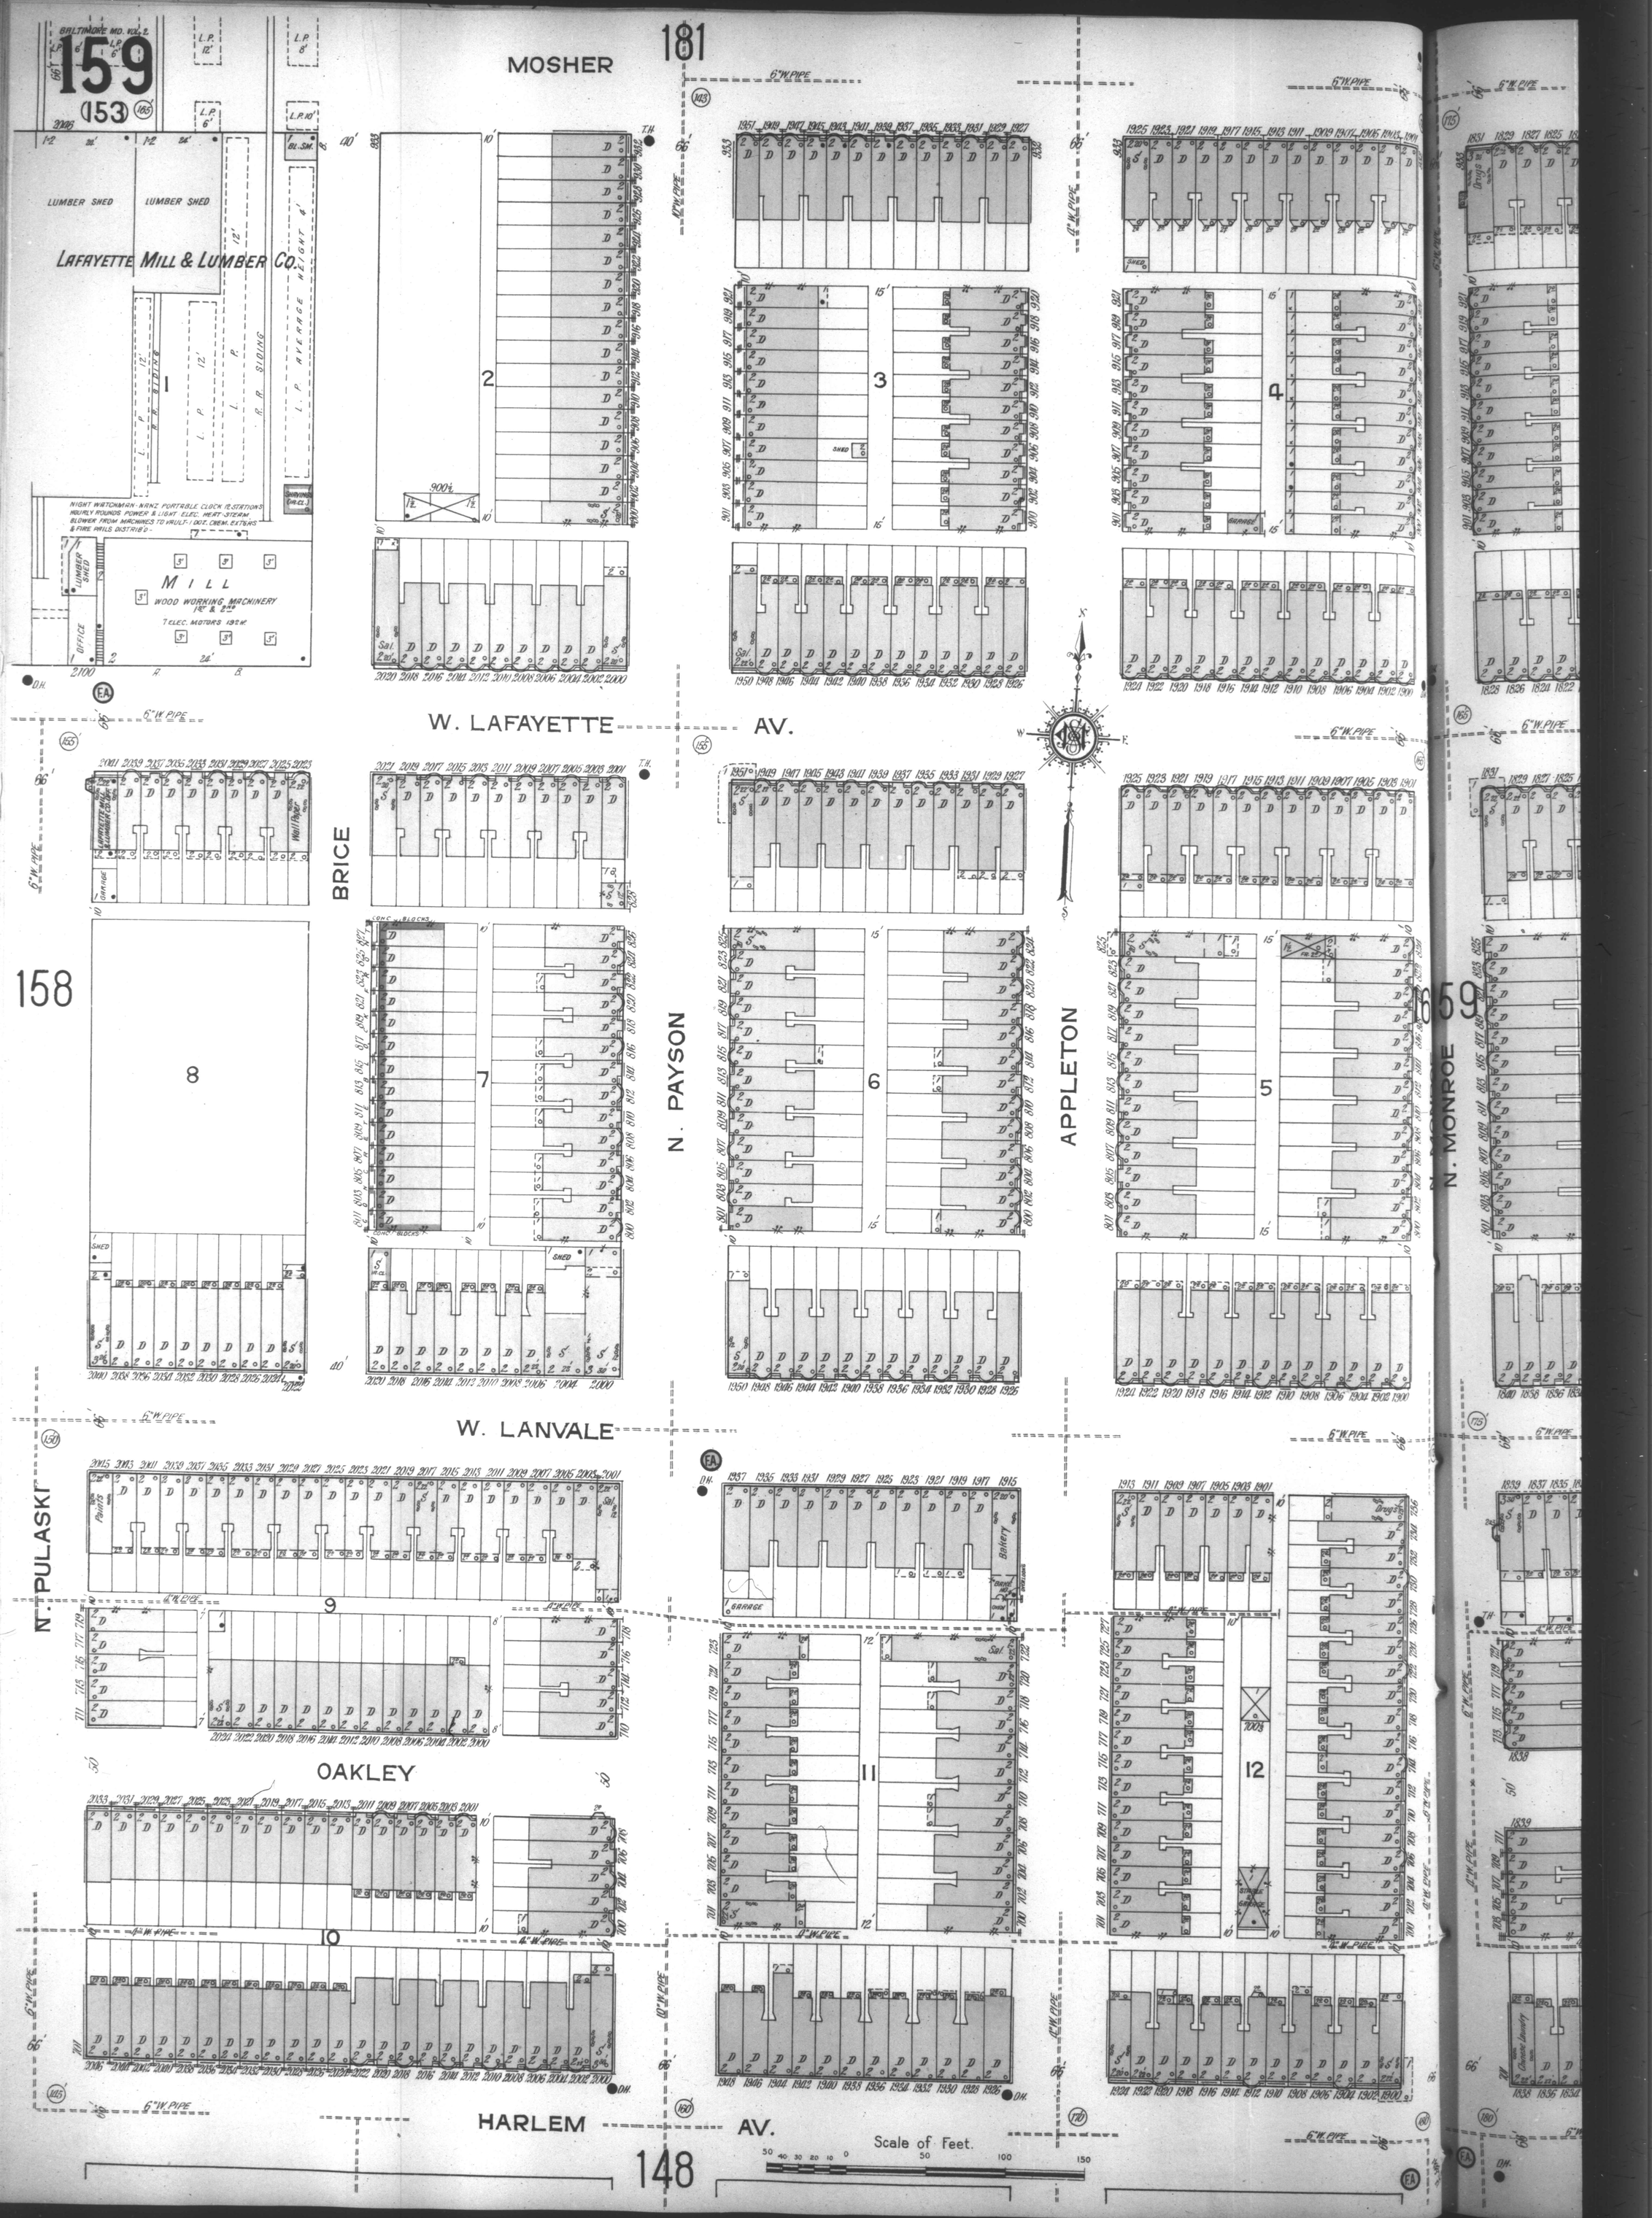
BALTIMORE MD. Vol. 2.
159
(153)
181
MOSHER
LUMBER SHED
LUMBER SHED
LAFAYETTE MILL & LUMBER CO.
L. P. AVERAGE HEIGHT 4'
R. R. SIDING
NIGHT WATCHMAN - WANZ PORTABLE CLOCK 12 STATIONS
HOURLY ROUNDS POWER & LIGHT ELEC. HEAT - STEAM
BLOWER FROM MACHINES TO VAULT - 1 DOT. CHEM. EXTSHS
& FIRE WALLS DISTRIB'D -
MILL
WOOD WORKING MACHINERY
TELEC. MOTORS 192 H.
OFFICE
W. LAFAYETTE AV.
BRICE
N. PAYSON
APPLETON
N. MONROE
158
159
N. PULASKI
W. LANVALE
OAKLEY
HARLEM AV.
148
Scale of Feet.