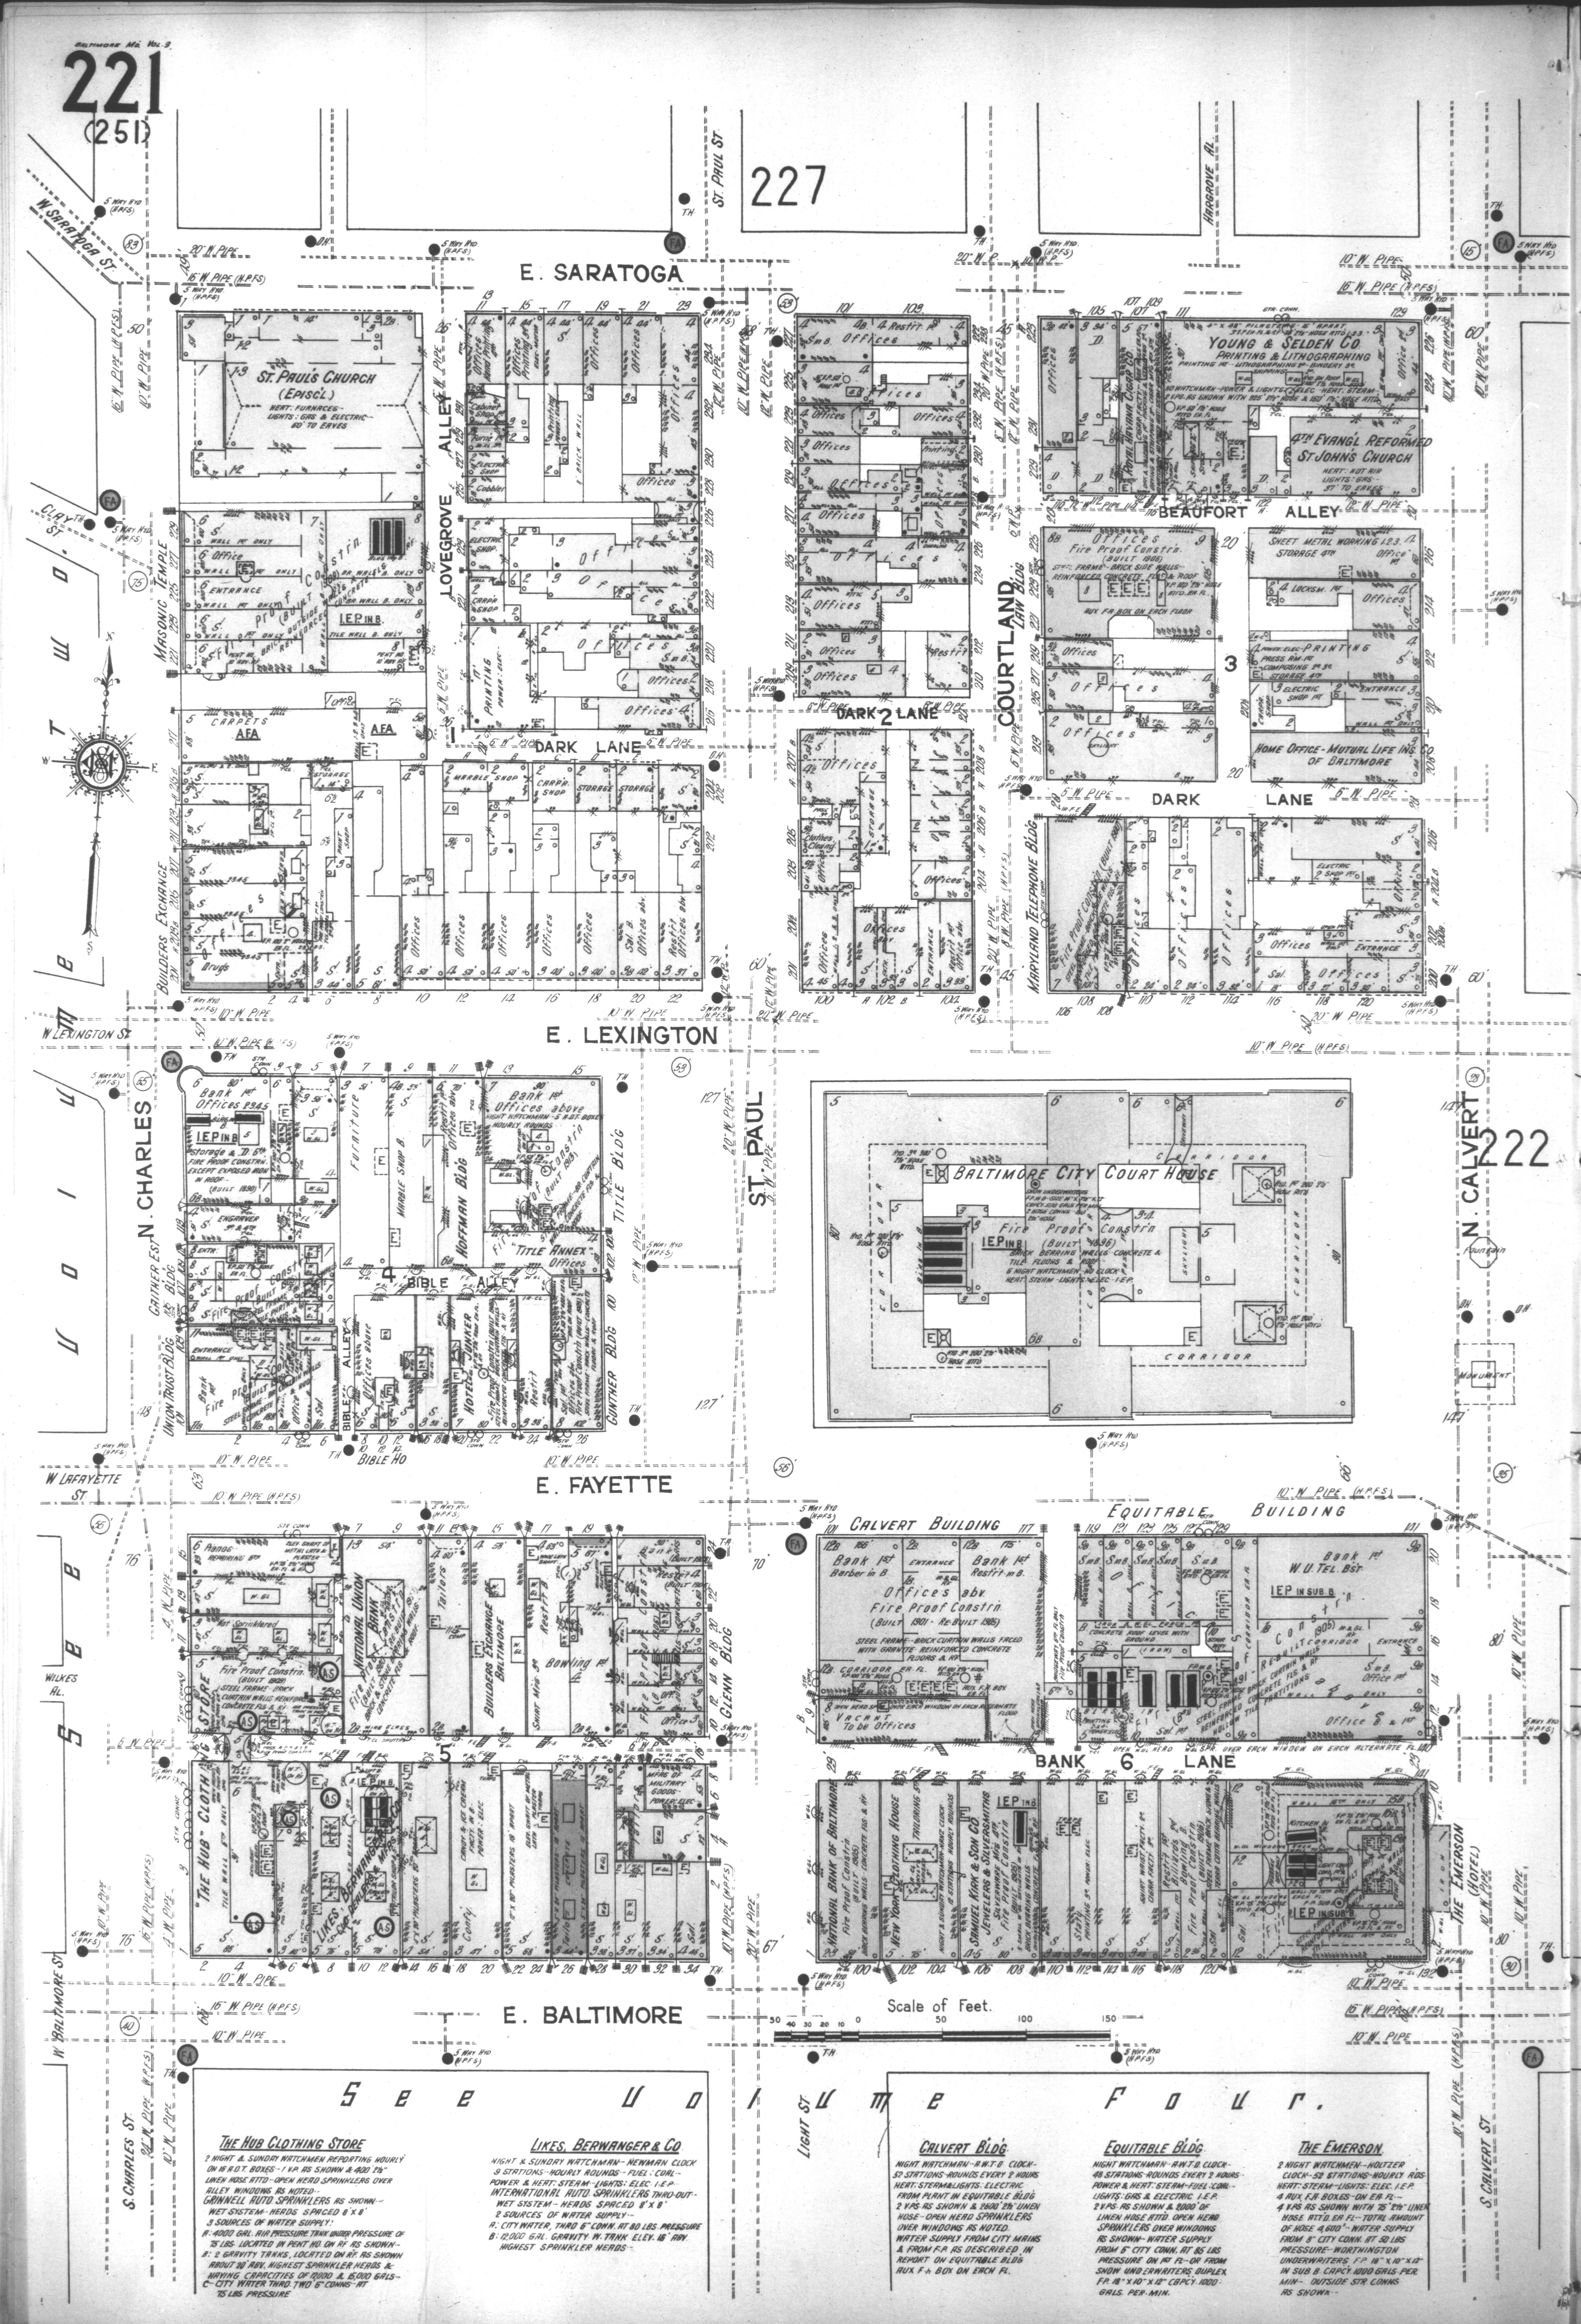
227
222
E. SARATOGA
W. SARATOGA ST.
ST. PAUL ST.
HARGROVE AL.
CLAY ST.
ST. PAUL'S CHURCH (EPISC'L.) HEAT: FURNACES LIGHTS: GAS & ELECTRIC 60' TO EAVES
MASONIC TEMPLE
LOVEGROVE ALLEY
YOUNG & SELDEN CO. PRINTING & LITHOGRAPHING
ROYAL HAVANA CIGAR CO.
4TH EVANG'L REFORMED ST. JOHN'S CHURCH HEAT: HOT AIR LIGHTS: GAS 37' TO EAVES
BEAUFORT ALLEY
COURTLAND
LAW BLDG
HOME OFFICE - MUTUAL LIFE INS. CO. OF BALTIMORE
DARK LANE
MARYLAND TELEPHONE BLDG
BUILDERS EXCHANGE
W. LEXINGTON ST.
E. LEXINGTON
N. CHARLES
ST. PAUL
N. CALVERT
GAITHER EST. BLDG
UNION TRUST BLDG
HOFFMAN BLDG
"TITLE ANNEX" OFFICES
TITLE BLDG
GUNTHER BLDG
BIBLE ALLEY
BIBLE HO.
BALTIMORE CITY COURT HOUSE
FIRE PROOF CONSTR'N (BUILT 1896)
FOUNTAIN
MONUMENT
W. LAFAYETTE ST.
E. FAYETTE
WILKES AL.
NATIONAL UNION BANK
BUILDERS EXCHANGE BALTIMORE
GLENN BLDG
CALVERT BUILDING
EQUITABLE BUILDING
BANK LANE
"THE HUB" CLOTHING
LIKES, BERWANGER & CO.
NATIONAL BANK OF BALTIMORE
NEW YORK CLOTHING HOUSE
SAMUEL KIRK & SON CO. JEWELERS & SILVERSMITHS
THE EMERSON (HOTEL)
W. BALTIMORE ST.
E. BALTIMORE
S. CHARLES ST.
LIGHT ST.
S. CALVERT ST.
Scale of Feet.
50 40 30 20 10 0 50 100 150
See Volume Four.

THE HUB CLOTHING STORE

2 NIGHT & SUNDAY WATCHMEN REPORTING HOURLY ON 16 A.D.T. BOXES - 1 V.P. AS SHOWN & 400' 2½" LINEN HOSE ATTD - OPEN HEAD SPRINKLERS OVER ALLEY WINDOWS AS NOTED - GRINNELL AUTO SPRINKLERS AS SHOWN - WET SYSTEM - HEADS SPACED 8'X8' 3 SOURCES OF WATER SUPPLY: A: 4000 GAL. AIR PRESSURE TANK UNDER PRESSURE OF 75 LBS. LOCATED IN PENT HO. ON RF AS SHOWN - B: 2 GRAVITY TANKS, LOCATED ON RF. AS SHOWN ABOUT 20' ABV. HIGHEST SPRINKLER HEADS & HAVING CAPACITIES OF 12,000 & 15,000 GALS - C - CITY WATER THRO. TWO 6" CONNS - AT 75 LBS PRESSURE

LIKES, BERWANGER & CO.

NIGHT & SUNDAY WATCHMAN - NEWMAN CLOCK 9 STATIONS - HOURLY ROUNDS - FUEL: COAL - POWER & HEAT: STEAM - LIGHTS: ELEC. I.E.P. INTERNATIONAL AUTO. SPRINKLERS THRO-OUT - WET SYSTEM - HEADS SPACED 8'X8' 2 SOURCES OF WATER SUPPLY - A. CITY WATER, THRO 6" CONN. AT 80 LBS. PRESSURE B: 12,000 GAL. GRAVITY W. TANK ELEV. 16' ABV. HIGHEST SPRINKLER HEADS -

CALVERT BLDG

NIGHT WATCHMAN - A.W.T.D. CLOCK - 52 STATIONS - ROUNDS EVERY 2 HOURS HEAT: STEAM & LIGHTS: ELECTRIC FROM PLANT IN EQUITABLE BLDG 2 V.P.S AS SHOWN & 2600' 2½" LINEN HOSE - OPEN HEAD SPRINKLERS OVER WINDOWS AS NOTED. WATER SUPPLY FROM CITY MAINS & FROM F.P. AS DESCRIBED IN REPORT ON EQUITABLE BLDG AUX F.A. BOX ON EACH FL.

EQUITABLE BLDG

NIGHT WATCHMAN - A.W.T.D. CLOCK - 48 STATIONS - ROUNDS EVERY 2 HOURS POWER & HEAT: STEAM - FUEL: COAL - LIGHTS: GAS & ELECTRIC I.E.P. 2 V.P.S. AS SHOWN & 2000' OF LINEN HOSE ATTD. OPEN HEAD SPRINKLERS OVER WINDOWS AS SHOWN - WATER SUPPLY FROM 6" CITY CONN. AT 85 LBS PRESSURE ON 1ST FL - OR FROM SNOW UNDERWRITERS DUPLEX F.P. 18"X10"X12" CAPCY. 1000 GALS. PER MIN.

THE EMERSON

2 NIGHT WATCHMEN - HOLTZER CLOCK - 52 STATIONS - HOURLY RDS. HEAT: STEAM - LIGHTS: ELEC. I.E.P. 4 AUX. F.A. BOXES - ON EA. FL - 4 V.P.S AS SHOWN WITH 75' 2½" LINEN HOSE ATT'D. EA. FL - TOTAL AMOUNT OF HOSE 4,600' - WATER SUPPLY FROM 8" CITY CONN. AT 50 LBS PRESSURE - WORTHINGTON UNDERWRITERS F.P. 18"X10"X12" IN SUB B. CAPCY. 1000 GALS. PER MIN. - OUTSIDE STR. CONNS AS SHOWN -