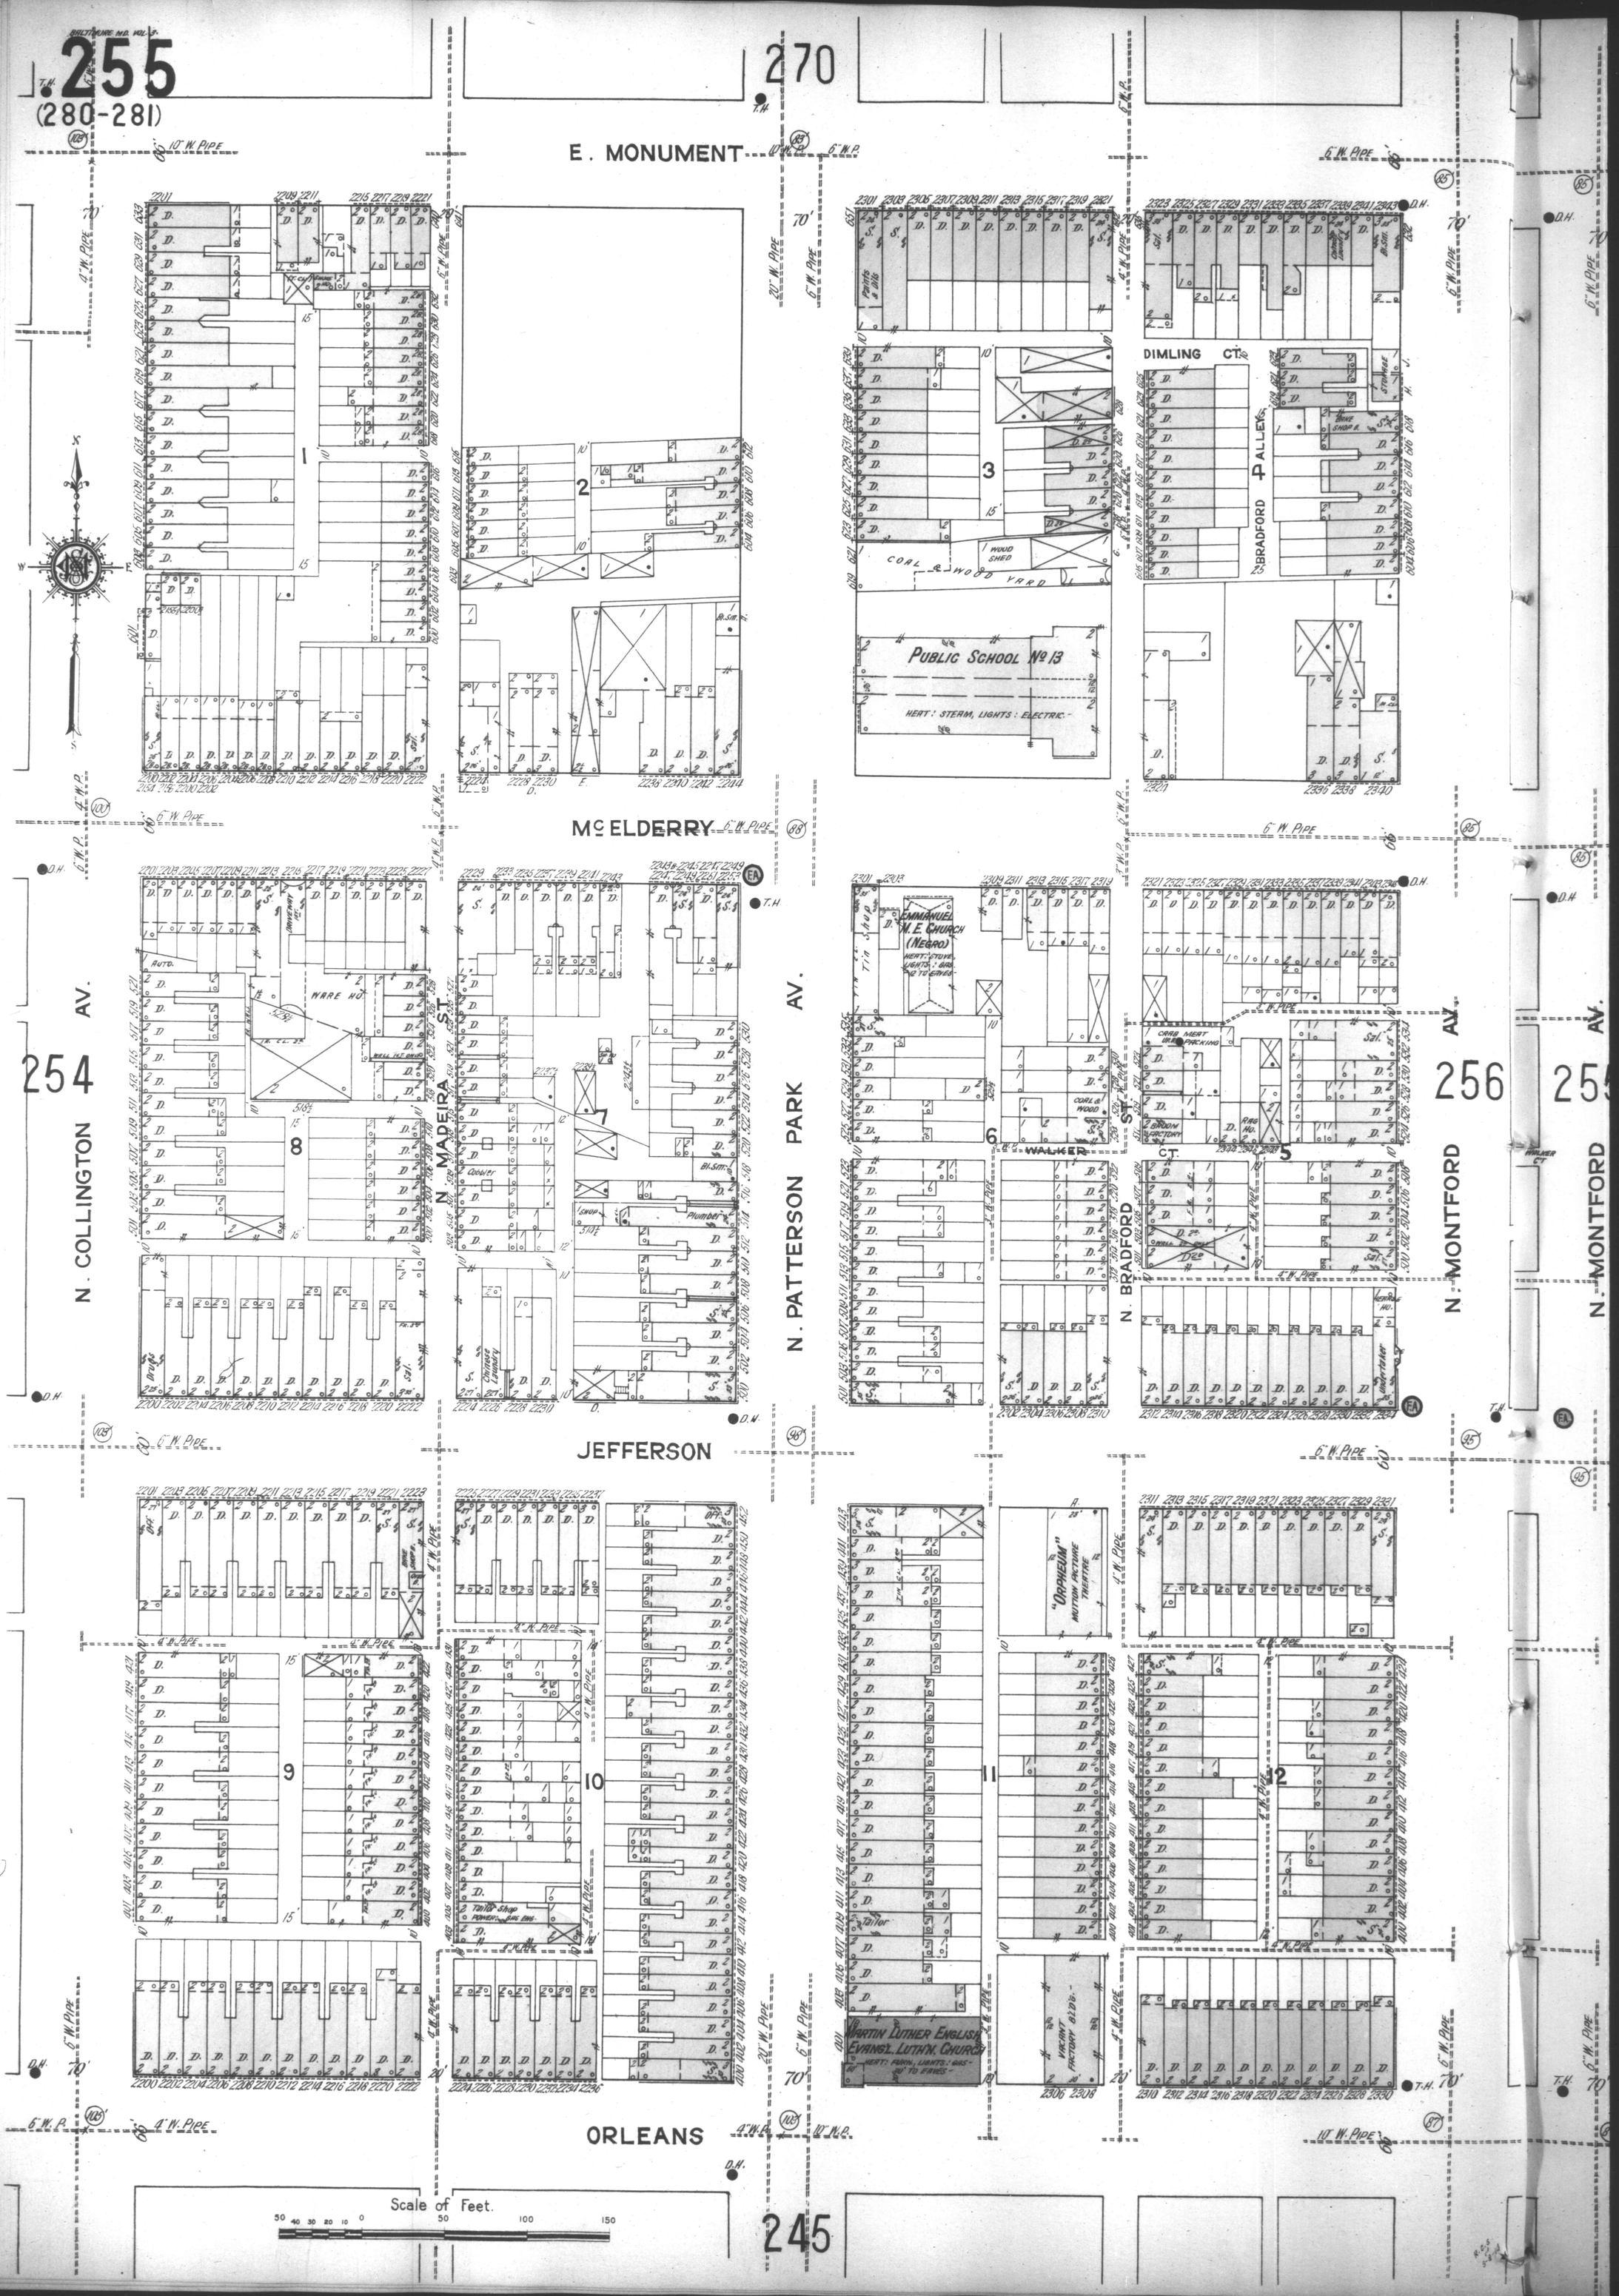
BALTIMORE MD. VOL. 3.
255
(280-281)
270
E. MONUMENT
McELDERRY
JEFFERSON
ORLEANS
N. COLLINGTON AV.
N. MADEIRA ST.
N. PATTERSON PARK AV.
N. BRADFORD ST.
N. MONTFORD AV.
DIMLING CT.
BRADFORD ALLEY
WALKER CT.
PUBLIC SCHOOL No 13
HEAT: STEAM, LIGHTS: ELECTRIC.
COAL & WOOD YARD
WOOD SHED
EMMANUEL M. E. CHURCH (NEGRO)
HEAT: STOVE, LIGHTS: GAS, 12 TO EAVES
"ORPHEUM" MOTION PICTURE THEATRE
MARTIN LUTHER ENGLISH EVANGL. LUTH'N. CHURCH
HEAT: FURN., LIGHTS: GAS, 10' TO EAVES
VACANT FACTORY BLDG.
254
256
245
Scale of Feet.