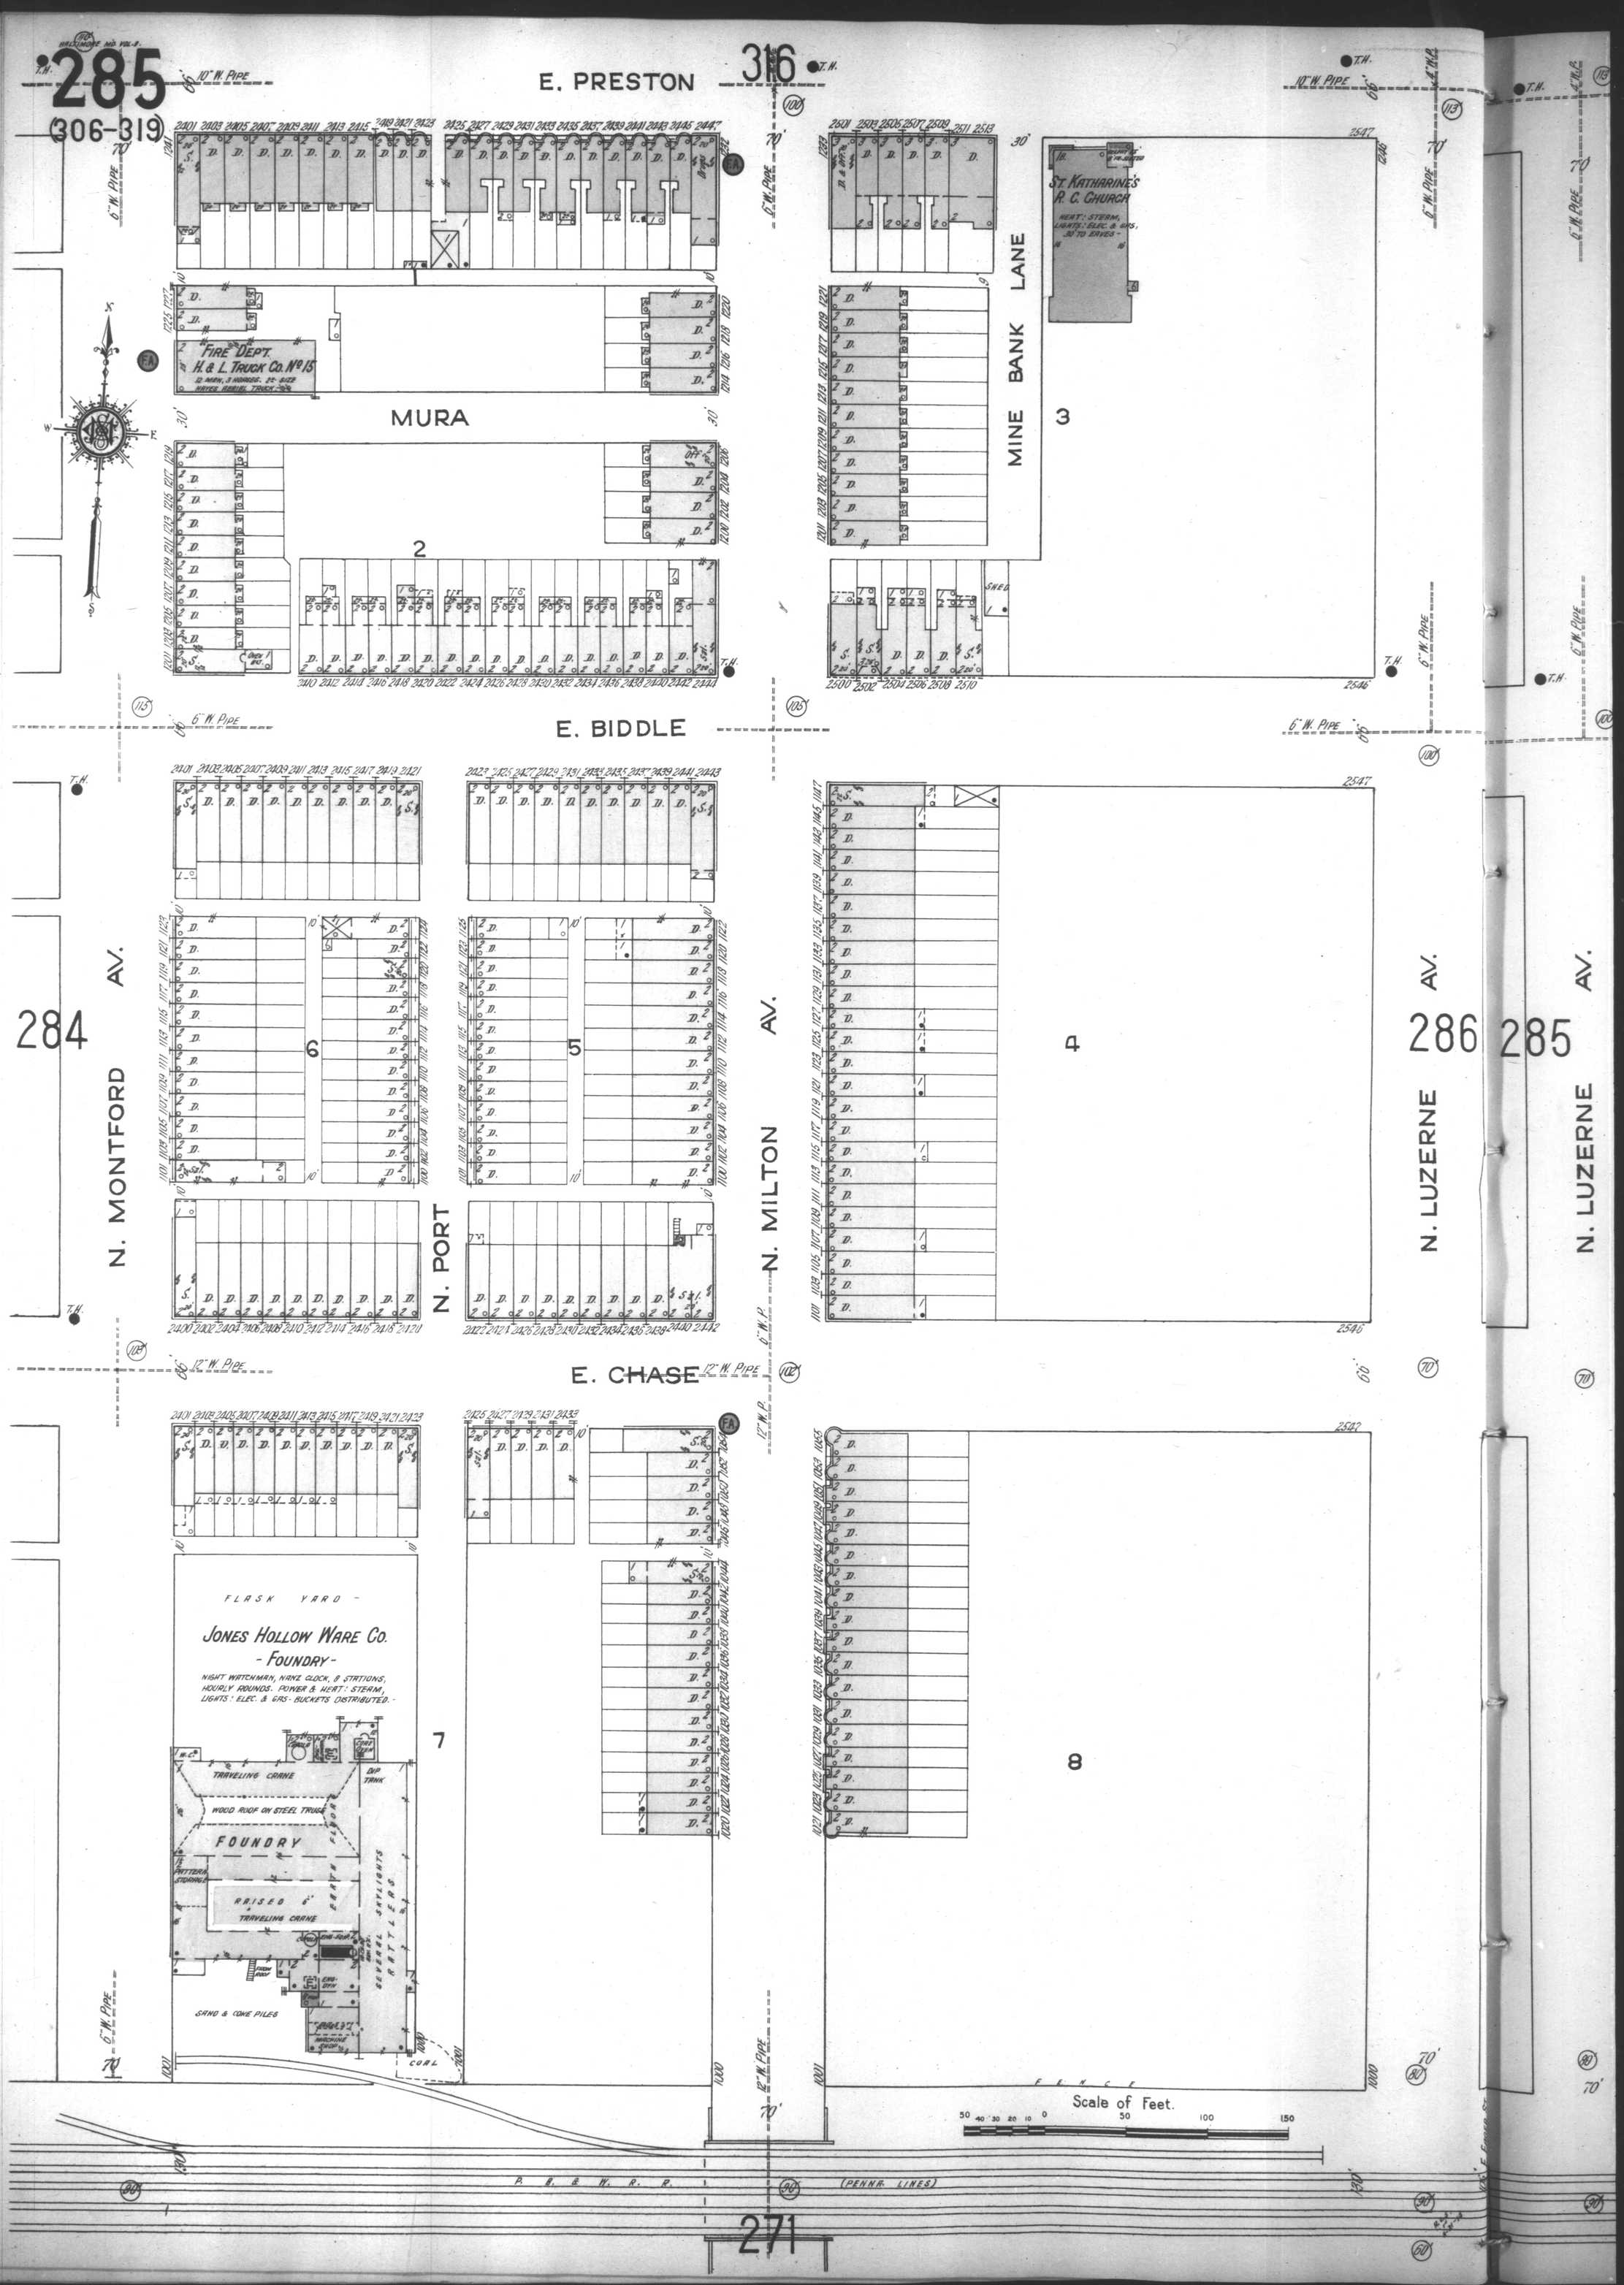
BALTIMORE MD. VOL. 3
285
(306-319)
E. PRESTON
316
10" W. PIPE
6" W. PIPE
FIRE DEPT.
H. & L. TRUCK CO. No 15
12 MEN, 3 HORSES. 2½ SIZE
HAYES AERIAL TRUCK
MURA
2
MINE BANK LANE
3
ST. KATHARINE'S
R. C. CHURCH
HEAT: STEAM,
LIGHTS: ELEC. & GAS,
30' TO EAVES
SHED
E. BIDDLE
284
N. MONTFORD AV.
6
5
N. PORT
N. MILTON AV.
4
286
285
N. LUZERNE AV.
E. CHASE
12" W. PIPE
7
FLASK YARD
JONES HOLLOW WARE CO.
- FOUNDRY -
NIGHT WATCHMAN, NANZ CLOCK, 8 STATIONS;
HOURLY ROUNDS. POWER & HEAT: STEAM,
LIGHTS: ELEC. & GAS - BUCKETS DISTRIBUTED.
TRAVELING CRANE
DIP TANK
WOOD ROOF ON STEEL TRUSS
FOUNDRY
EARTH FLOOR
PATTERN STORAGE
RAISED 6'
TRAVELING CRANE
SEVERAL SKYLIGHTS
RATTLERS
SAND & COKE PILES
COAL
8
FENCE
Scale of Feet.
50 40 30 20 10 0 50 100 150
P. B. & W. R. R.
(PENNA. LINES)
271