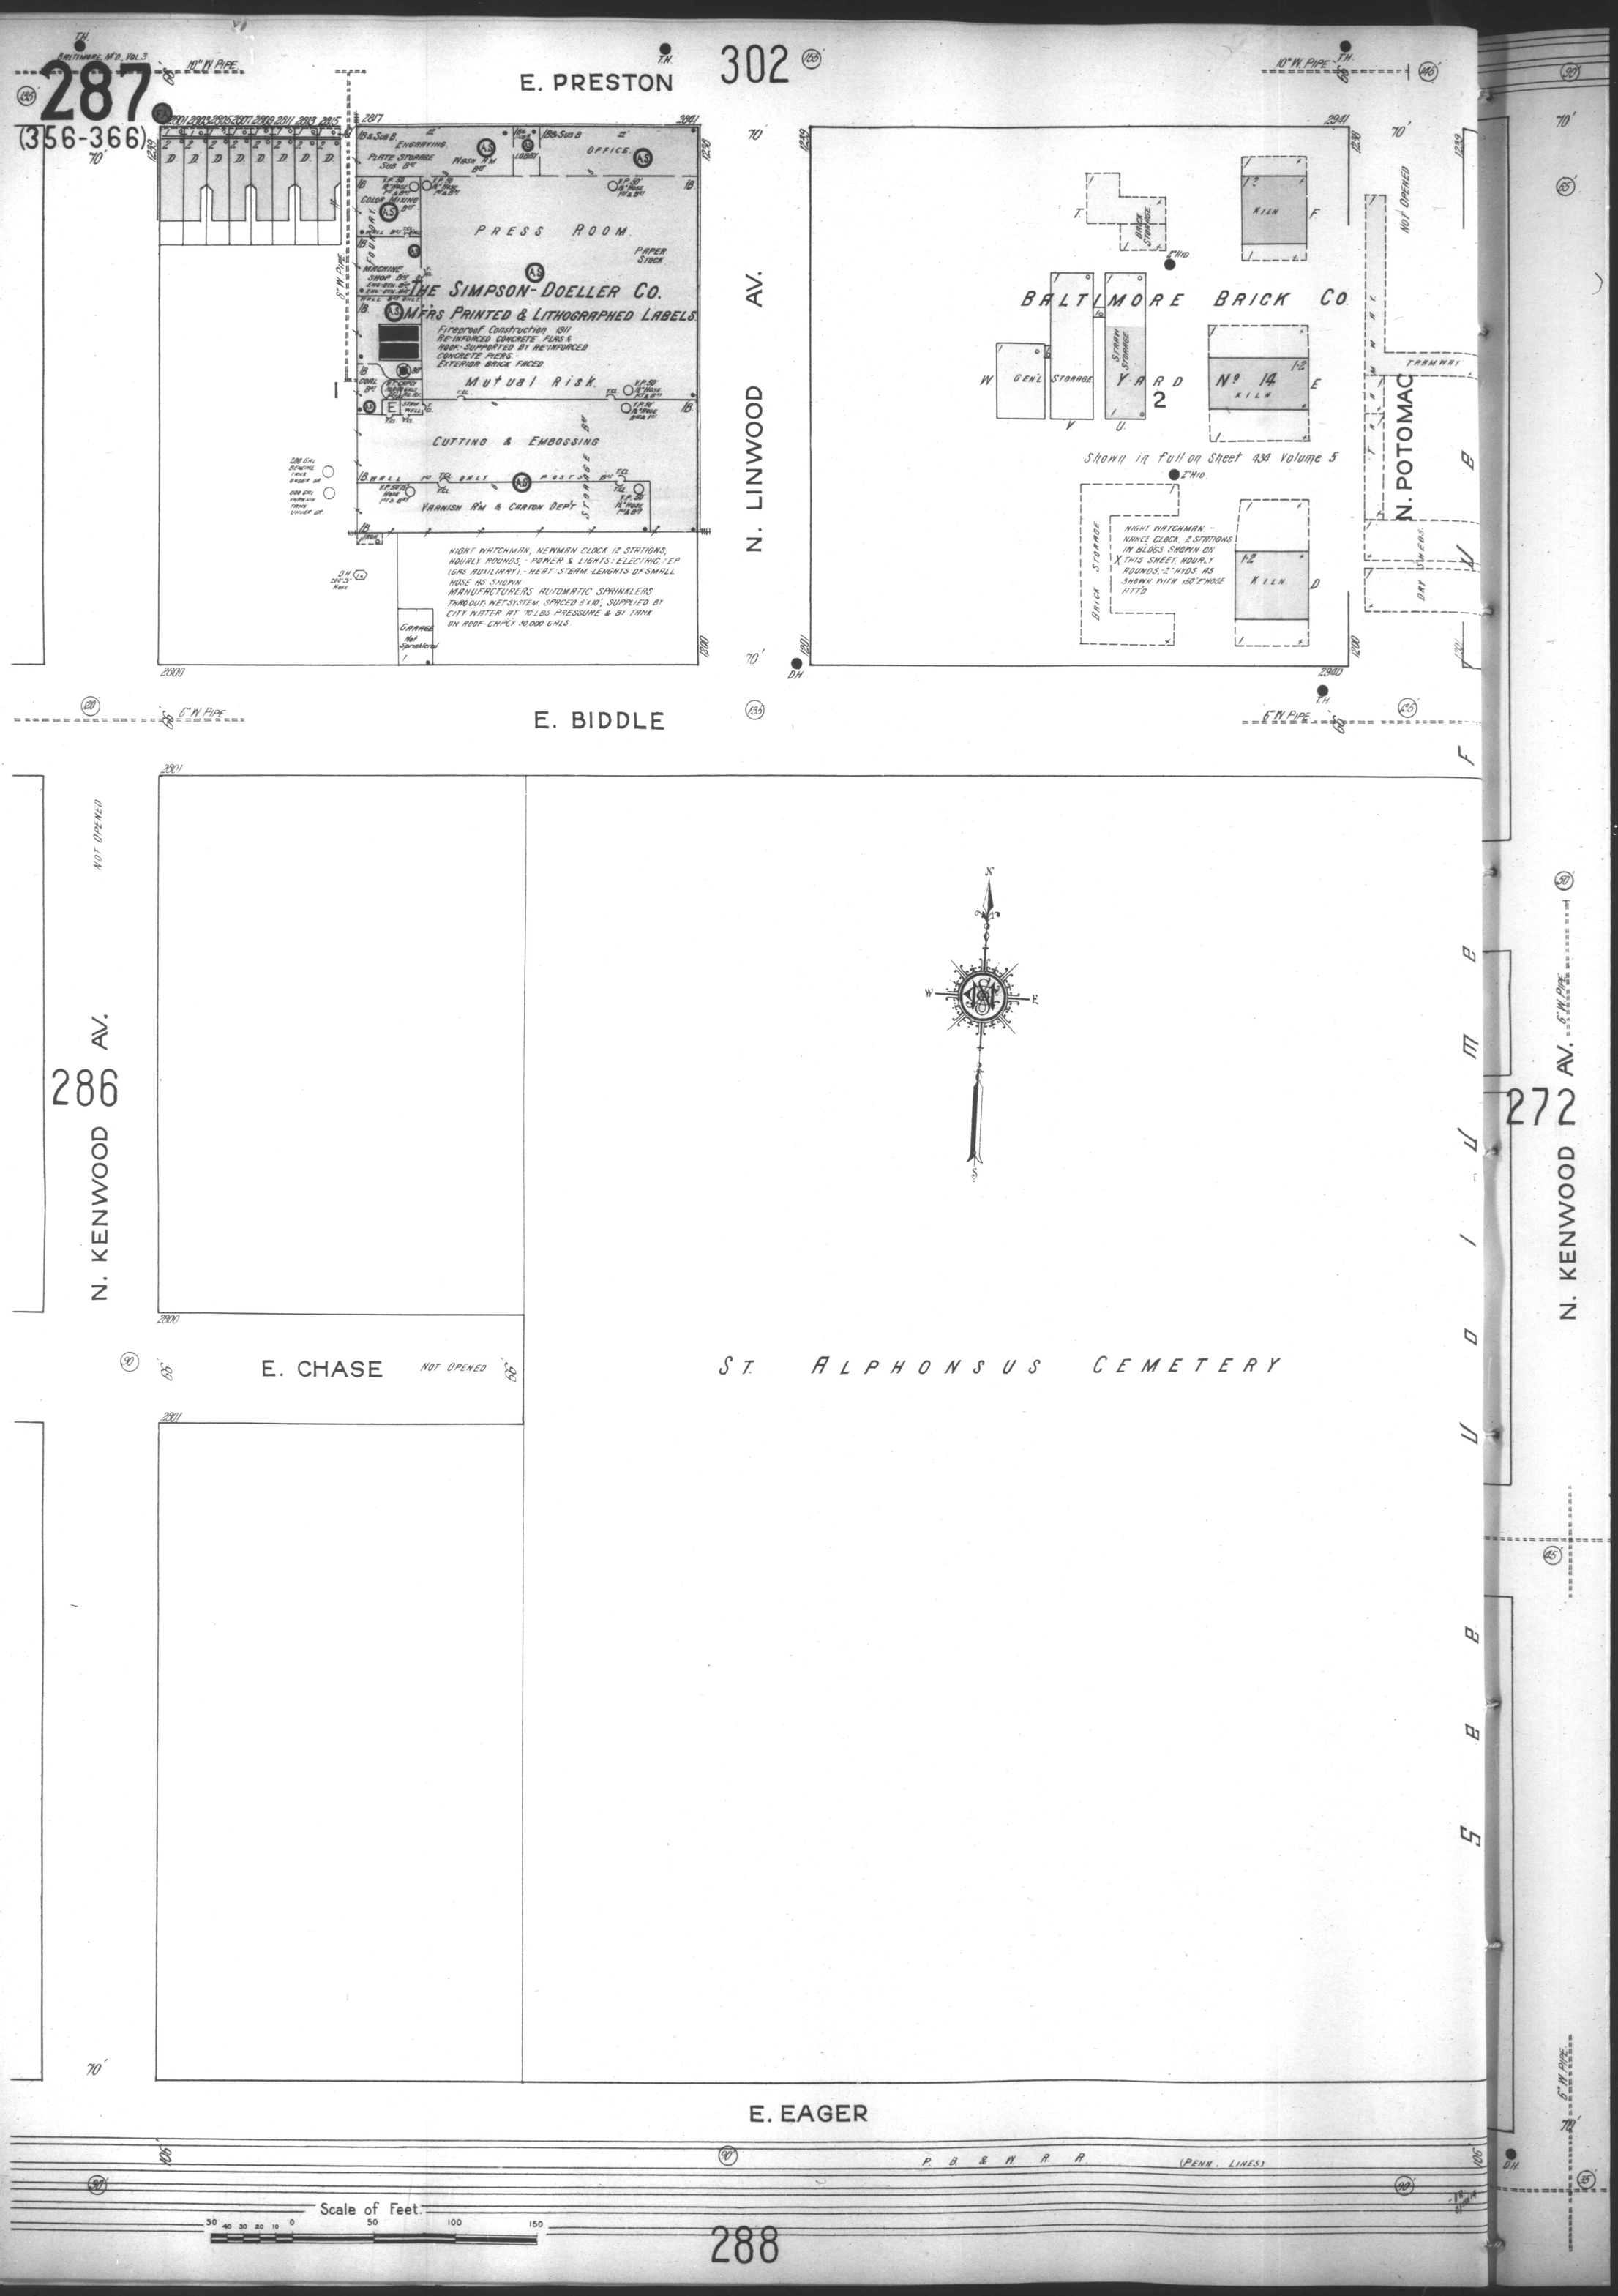
BALTIMORE, MD., VOL. 3
287
(356-366)
302
E. PRESTON
THE SIMPSON-DOELLER CO.
MFRS PRINTED & LITHOGRAPHED LABELS.
Fireproof Construction 1911
RE-INFORCED CONCRETE FLRS &
ROOF-SUPPORTED BY RE-INFORCED
CONCRETE PIERS.
EXTERIOR BRICK FACED.
PRESS ROOM
Mutual Risk
CUTTING & EMBOSSING
VARNISH RM & CARTON DEPT
NIGHT WATCHMAN, NEWMAN CLOCK 12 STATIONS,
HOURLY ROUNDS, - POWER & LIGHTS: ELECTRIC; E.P.
(GAS AUXILIARY). - HEAT: STEAM. LENGHTS OF SMALL
HOSE AS SHOWN
MANUFACTURERS AUTOMATIC SPRINKLERS
THROUT: WET SYSTEM. SPACED 8'X10', SUPPLIED BY
CITY WATER AT 70 LBS PRESSURE & 81 TANK
ON ROOF. CAPCY 30,000 GALS.
N. LINWOOD AV.
BALTIMORE BRICK CO.
Shown in full on Sheet 434 Volume 5
NIGHT WATCHMAN: - NANCE CLOCK. 2 STATIONS IN BLDGS SHOWN ON THIS SHEET. HOURLY ROUNDS. - 2" HYDS. AS SHOWN WITH 150' 2" HOSE FITTD
N. POTOMAC
E. BIDDLE
286
N. KENWOOD AV.
NOT OPENED
E. CHASE
ST. ALPHONSUS CEMETERY
272
E. EAGER
P. B. & W. R. R. (PENN. LINES)
Scale of Feet.
288