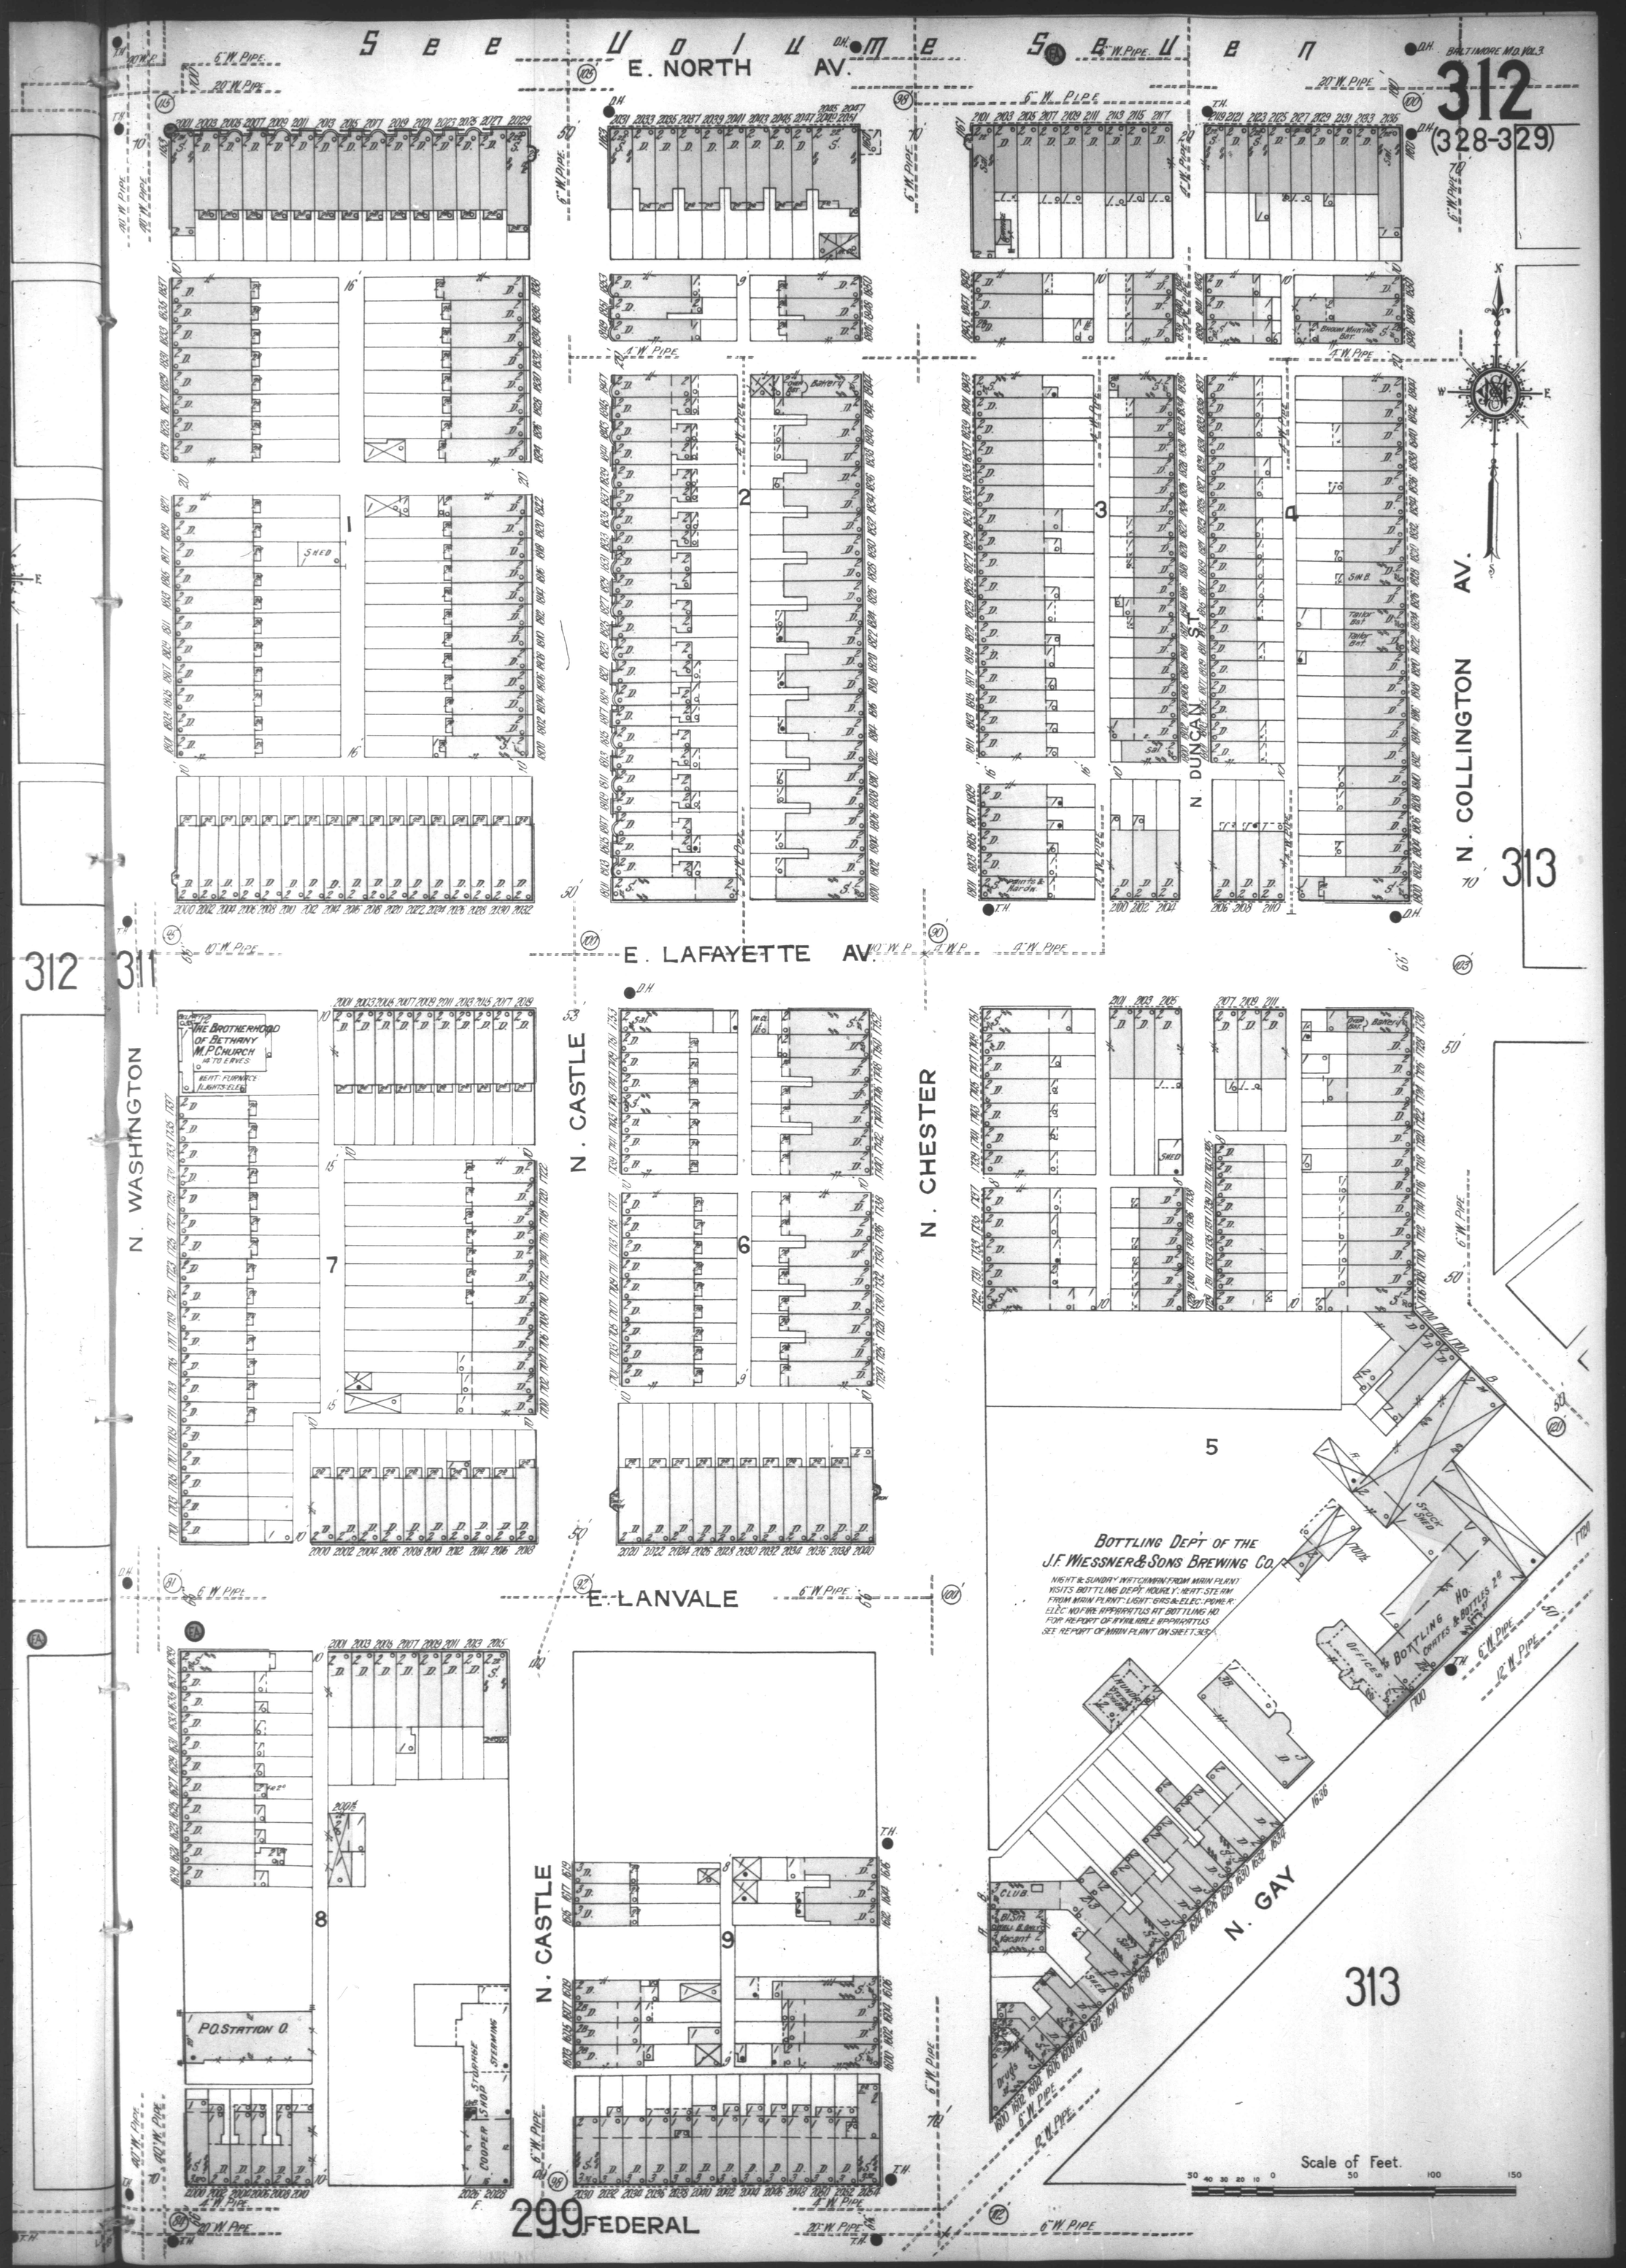
See Volume
E. NORTH AV.
E. LAFAYETTE AV.
E. LANVALE
N. WASHINGTON
N. CASTLE
N. CHESTER
N. DULANY ST.
N. COLLINGTON AV.
N. GAY
FEDERAL
312
311
313
299
BALTIMORE MD. VOL. 3
(328-329)
THE BROTHERHOOD OF BETHANY M.P. CHURCH
BOTTLING DEPT OF THE J.F. WIESSNER & SONS BREWING CO.
NIGHT & SUNDAY WATCHMAN FROM MAIN PLANT VISITS BOTTLING DEPT HOURLY: HEAT: STEAM FROM MAIN PLANT: LIGHT: GAS & ELEC: POWER: ELEC: NO FIRE APPARATUS AT BOTTLING HO. FOR REPORT OF AVAILABLE APPARATUS SEE REPORT OF MAIN PLANT ON SHEET 363
P.O. STATION O.
COOPER SHOP
STABLE
STEAMING
BOTTLING HO.
OFFICES
CLUB
Scale of Feet.