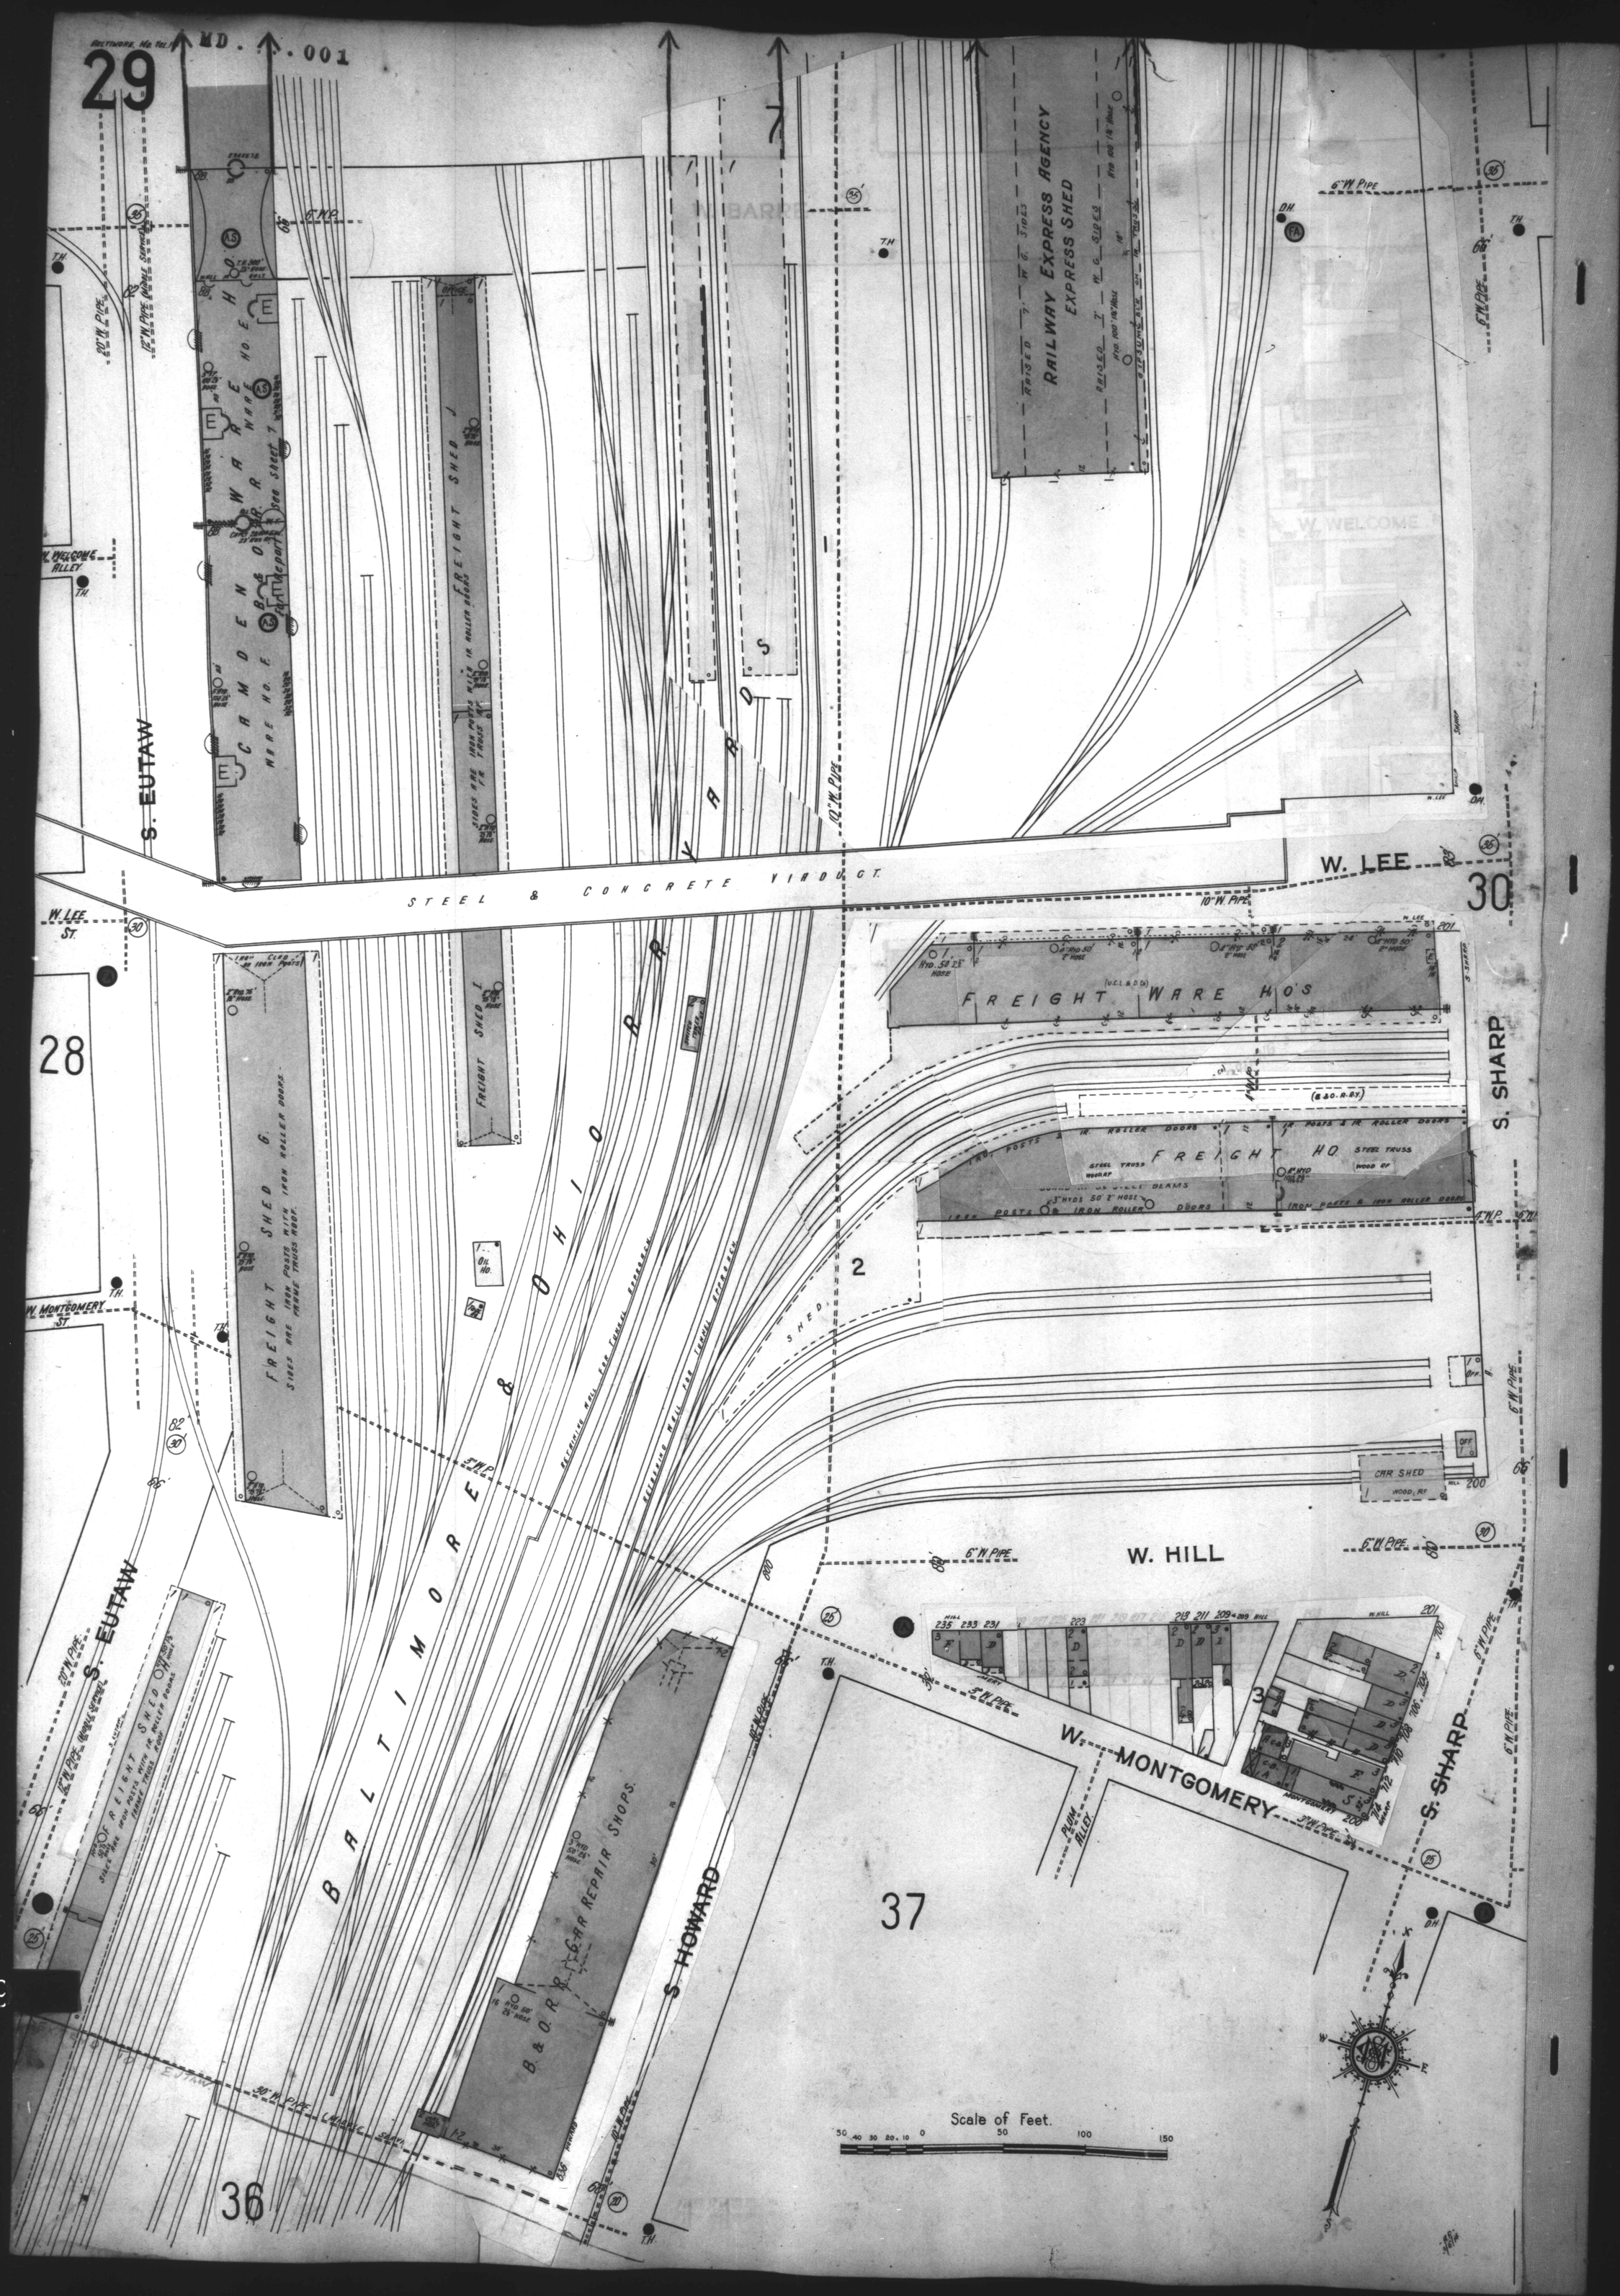
BALTIMORE, MD. Vol. 1
MD. 001
29
28
30
2
3
36
37
S. EUTAW
W. LEE
W. MONTGOMERY
W. HILL
S. SHARP
S. HOWARD
STEEL & CONCRETE VIADUCT
BALTIMORE & OHIO R.R.
CAMDEN WARE HO. E
WARE HO. E
FREIGHT SHED J
FREIGHT SHED I
FREIGHT SHED G
FREIGHT SHED H
RAILWAY EXPRESS AGENCY
EXPRESS SHED
FREIGHT WARE HO'S
FREIGHT HO.
CAR SHED
B. & O. R.R. CAR REPAIR SHOPS
W. WELCOME ALLEY
PLUM ALLEY
Scale of Feet.