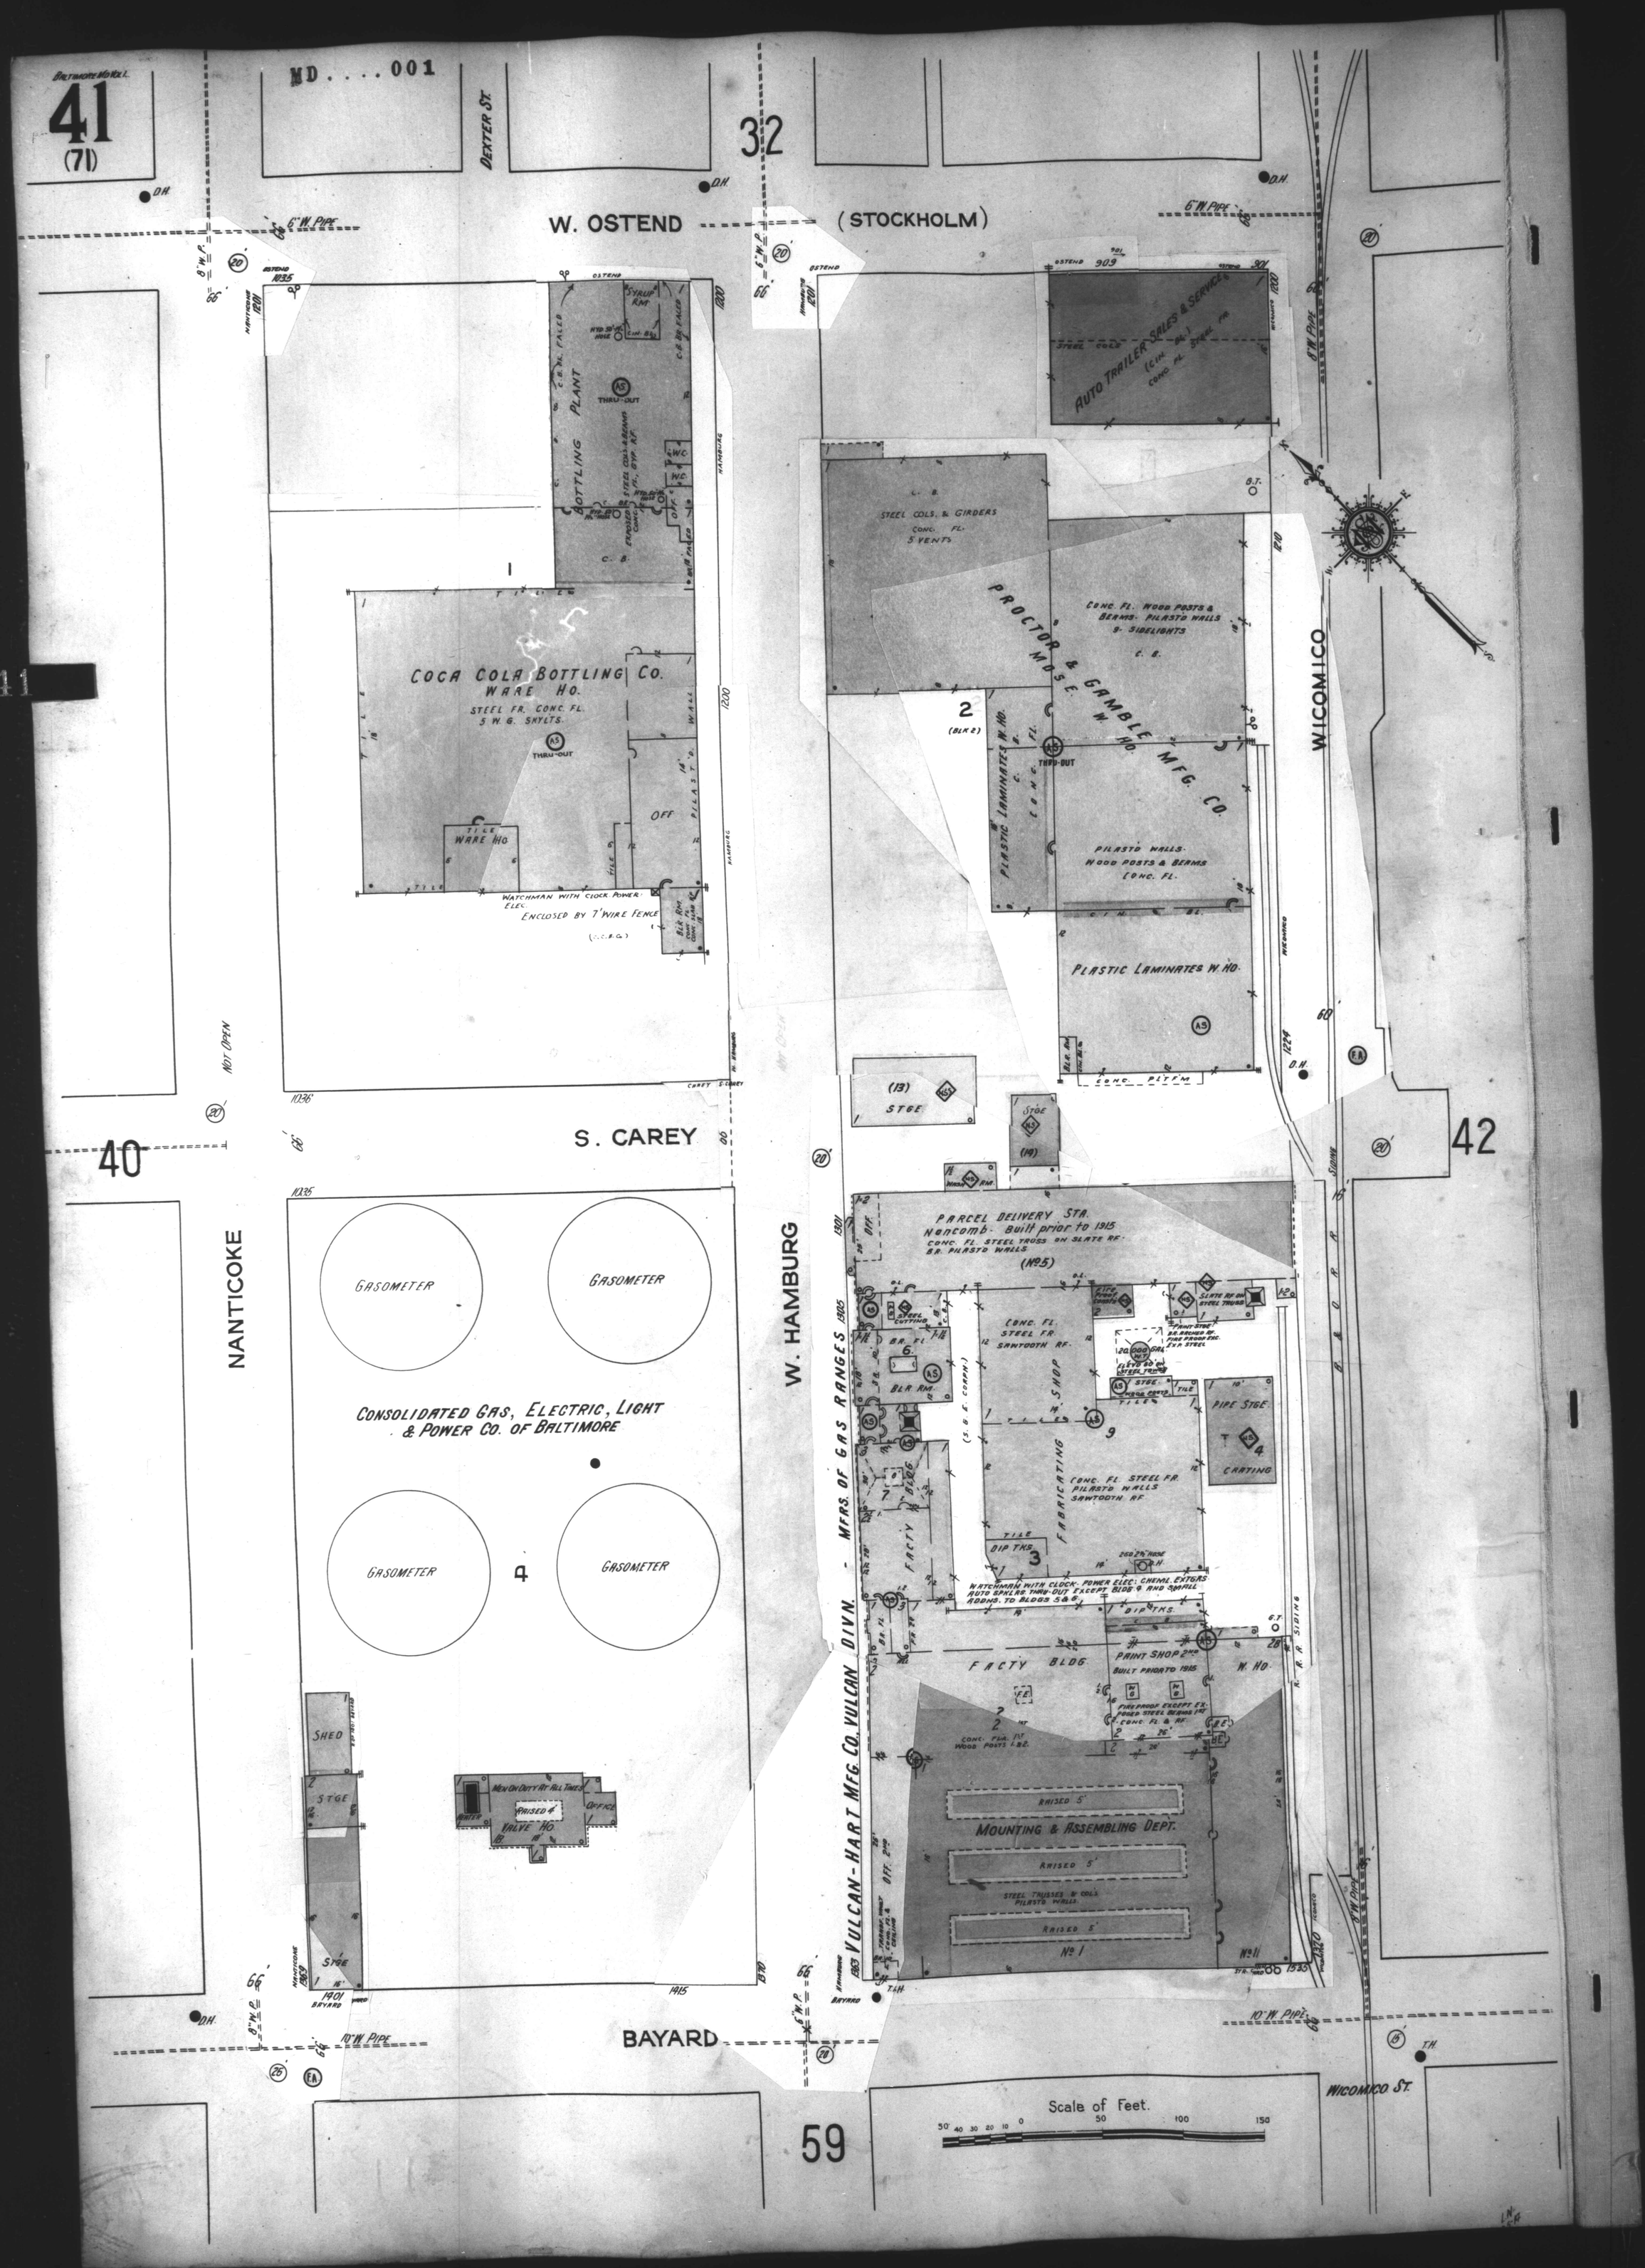
BALTIMORE MD. VOL. 1.
41
(71)
MD. . . . 001
DEXTER ST.
32
W. OSTEND
(STOCKHOLM)
BOTTLING PLANT
COCA COLA BOTTLING CO.
WARE HO.
STEEL FR. CONC. FL.
5 W.G. SKYLTS.
WATCHMAN WITH CLOCK. POWER: ELEC.
ENCLOSED BY 7' WIRE FENCE
AUTO TRAILER SALES & SERVICE
STEEL COLS. & GIRDERS
CONC. FL.
5 VENTS
PROCTOR & GAMBLE MFG. CO.
W. HO.
CONC. FL. WOOD POSTS & BEAMS. PILASTD WALLS
9 SIDELIGHTS
PILASTD WALLS.
WOOD POSTS & BEAMS
CONC. FL.
PLASTIC LAMINATES W. HO.
WICOMICO
NOT OPEN
S. CAREY
NANTICOKE
GASOMETER
CONSOLIDATED GAS, ELECTRIC, LIGHT & POWER CO. OF BALTIMORE
SHED
STGE
VALVE HO.
W. HAMBURG
VULCAN-HART MFG. CO. VULCAN DIVN. - MFRS. OF GAS RANGES
PARCEL DELIVERY STA.
Noncomb. Built prior to 1915
CONC. FL. STEEL TRUSS ON SLATE RF.
BR. PILASTD WALLS
(No 5)
BLR. RM.
CONC. FL.
STEEL FR.
SAWTOOTH RF.
SHOP
FABRICATING
PIPE STGE.
CRATING
FACTY BLDG.
DIP TKS.
WATCHMAN WITH CLOCK. POWER ELEC. CHEMICAL EXTGRS. AUTO SPRKLR. THRU-OUT EXCEPT BLDG 9 AND SMALL ADDNS. TO BLDGS 5 & 6
PAINT SHOP 2ND
BUILT PRIOR TO 1915
W. HO.
MOUNTING & ASSEMBLING DEPT.
RAISED 5'
STEEL TRUSSES & COLS.
PILASTD WALLS
No 1
No 11
BAYARD
WICOMICO ST.
Scale of Feet.
50 40 30 20 10 0 50 100 150
42
59