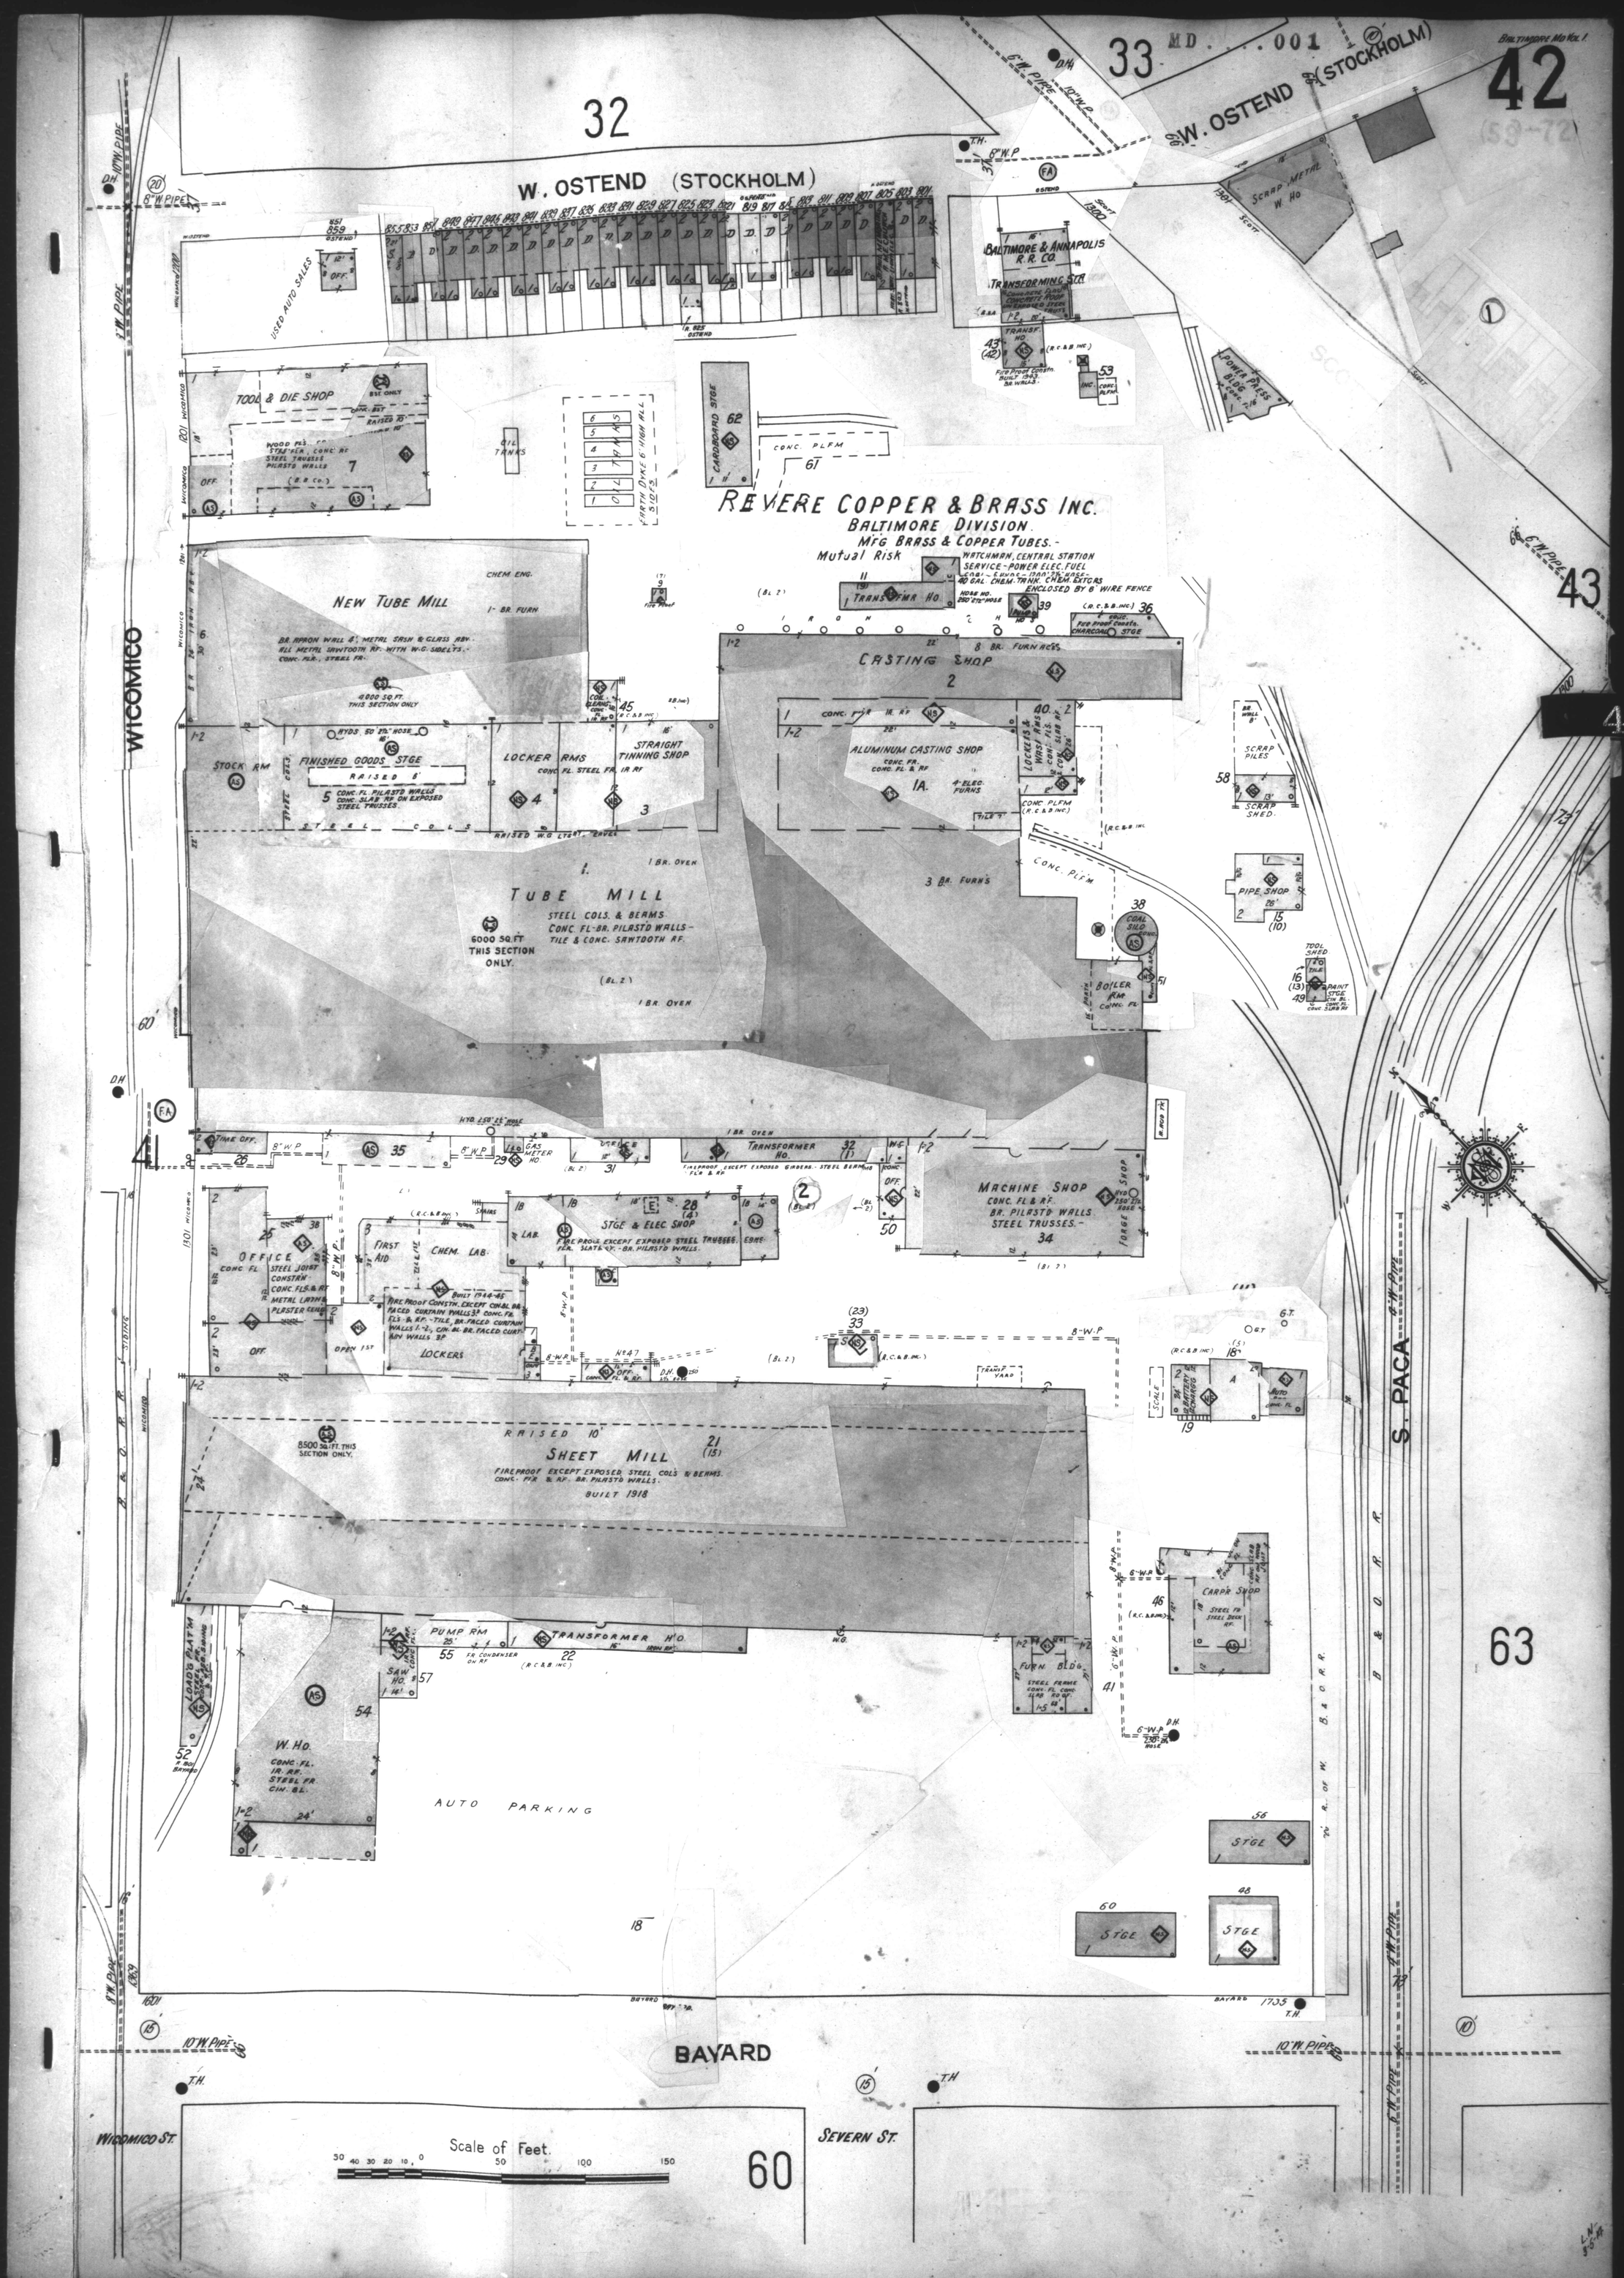
BALTIMORE, MD. VOL. I
42
33 MD. 001
32
W. OSTEND (STOCKHOLM)
W. OSTEND (STOCKHOLM)
USED AUTO SALES
BALTIMORE & ANNAPOLIS R.R. CO.
TRANSFORMING STA.
SCRAP METAL W. HO
POWER PRESS BLDG.
TOOL & DIE SHOP
OIL TANKS
CARDBOARD STGE
REVERE COPPER & BRASS INC.
BALTIMORE DIVISION
MFG BRASS & COPPER TUBES.-
Mutual Risk
WATCHMAN, CENTRAL STATION SERVICE-POWER ELEC. FUEL
ENCLOSED BY 8' WIRE FENCE
NEW TUBE MILL
CASTING SHOP
STOCK RM
FINISHED GOODS STGE
LOCKER RMS
STRAIGHT TINNING SHOP
ALUMINUM CASTING SHOP
SCRAP PILES
SCRAP SHED
PIPE SHOP
TUBE MILL
STEEL COLS. & BEAMS.
CONC. FL.-BR. PILASTD WALLS-
TILE & CONC. SAWTOOTH RF.
6000 SQ. FT. THIS SECTION ONLY.
COAL SILO
BOILER RM.
TOOL SHED
PAINT STGE.
OFFICE
TIME OFF.
GAS METER HO.
TRANSFORMER HO.
MACHINE SHOP
CONC. FL. & RF.
BR. PILASTD WALLS
STEEL TRUSSES.-
STGE & ELEC SHOP
FIRE PROOF EXCEPT EXPOSED STEEL TRUSSES.
FLR. SLATE RF. - BR. PILASTD WALLS.
FIRST AID
CHEM. LAB.
LOCKERS
SHEET MILL
FIREPROOF EXCEPT EXPOSED STEEL COLS & BEAMS.
CONC. FLR & RF. BR. PILASTD WALLS.
BUILT 1918
8500 SQ. FT. THIS SECTION ONLY.
PUMP RM
TRANSFORMER HO.
SAW HO.
W. HO.
CONC. FL.
IR. RF.
STEEL FR.
CIN. BL.
AUTO PARKING
CARPR SHOP
FURN. BLDG.
STEEL FRAME
STGE
BAYARD
WICOMICO ST.
SEVERN ST.
S. PACA
B. & O. R.R.
Scale of Feet.
50 40 30 20 10 0 50 100 150
60
63