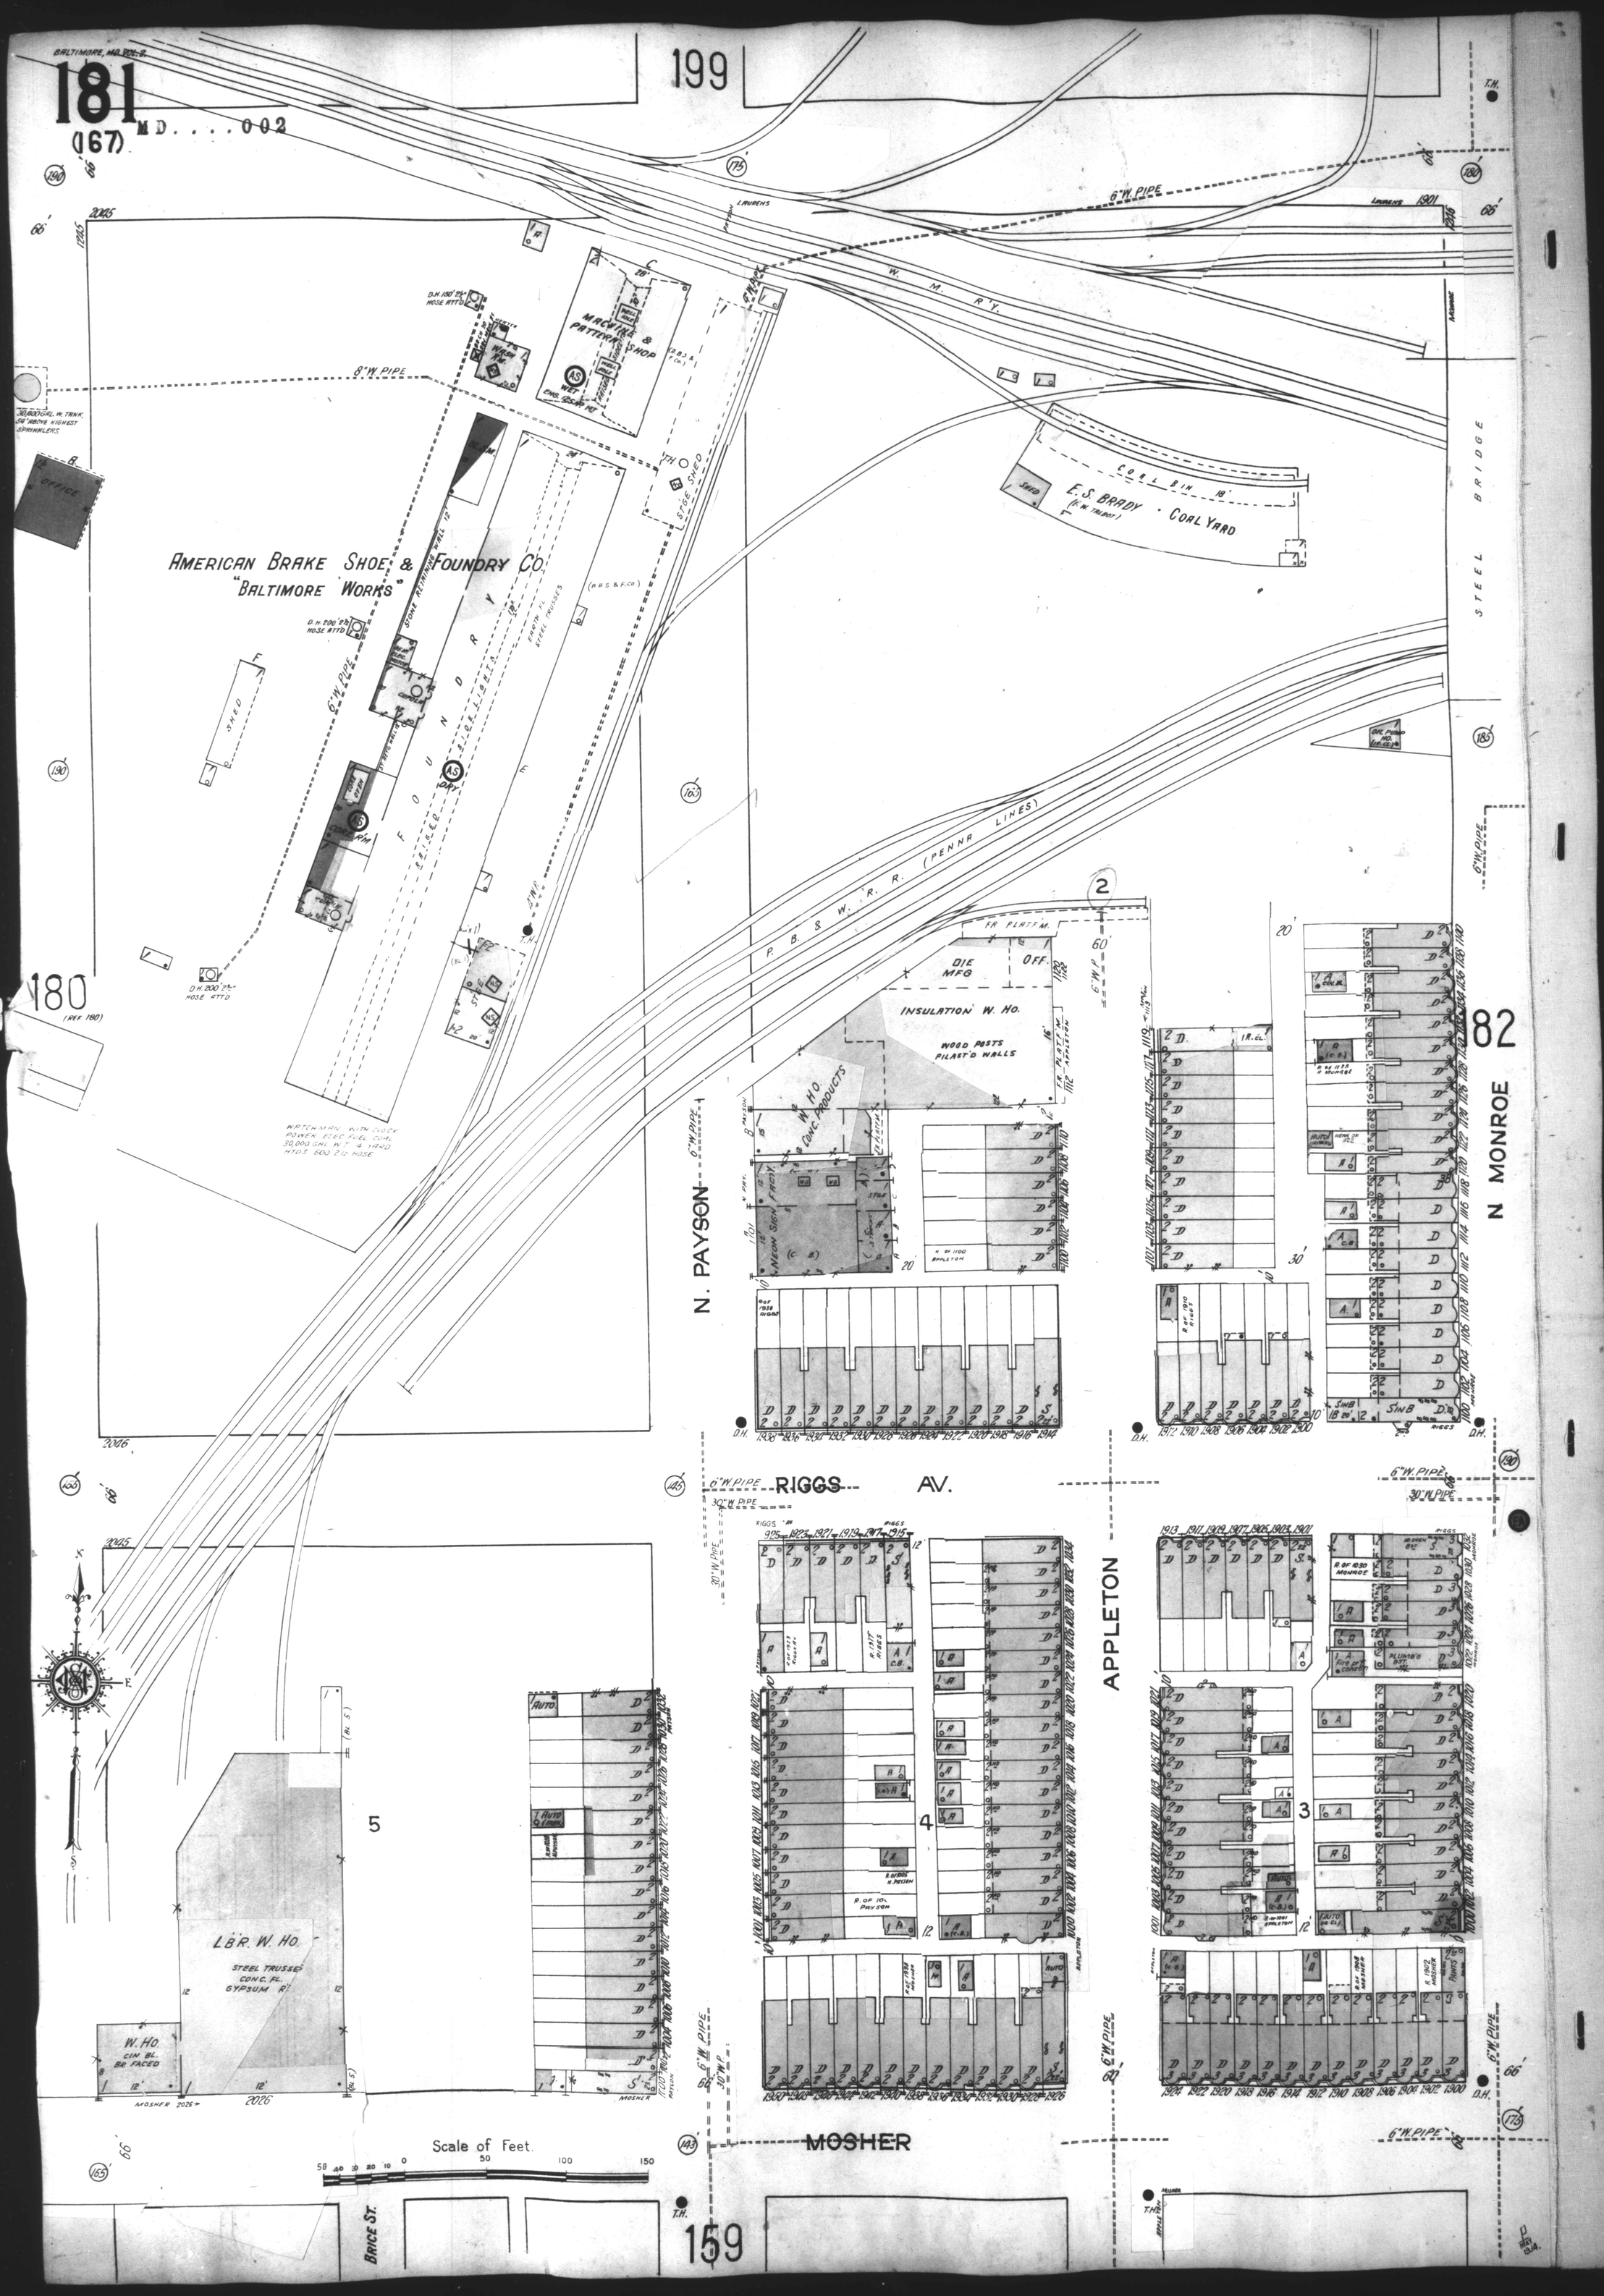
AMERICAN BRAKE SHOE & FOUNDRY CO.
"BALTIMORE WORKS"
FOUNDRY
MACHINE & PATTERN SHOP
OFFICE
SHED
STOCK SHED
E.S. BRADY · COAL YARD
COAL BIN
STEEL BRIDGE
P. B. & W. R. R. (PENNA LINES)
W. M. R'Y.
6" W. PIPE
8" W. PIPE
30,000 GAL. W. TANK
WATCHMAN WITH CLOCK
POWER ELEC. FUEL CONS.
30,000 GAL. WT. 4 YARD
HYDS. 600 2½ HOSE
DIE MFG
OFF.
INSULATION W. HO.
WOOD POSTS
PILAST'D WALLS
W. HO.
CONC. PRODUCTS
NEON SIGN FACTY.
N. PAYSON
N MONROE
RIGGS AV.
APPLETON
MOSHER
BRICE ST.
L.B.R. W. HO.
STEEL TRUSSES
CONC. FL.
GYPSUM R'F
W. HO.
CIN. BL.
BR. FACED
Scale of Feet.
50 40 30 20 10 0 50 100 150
159