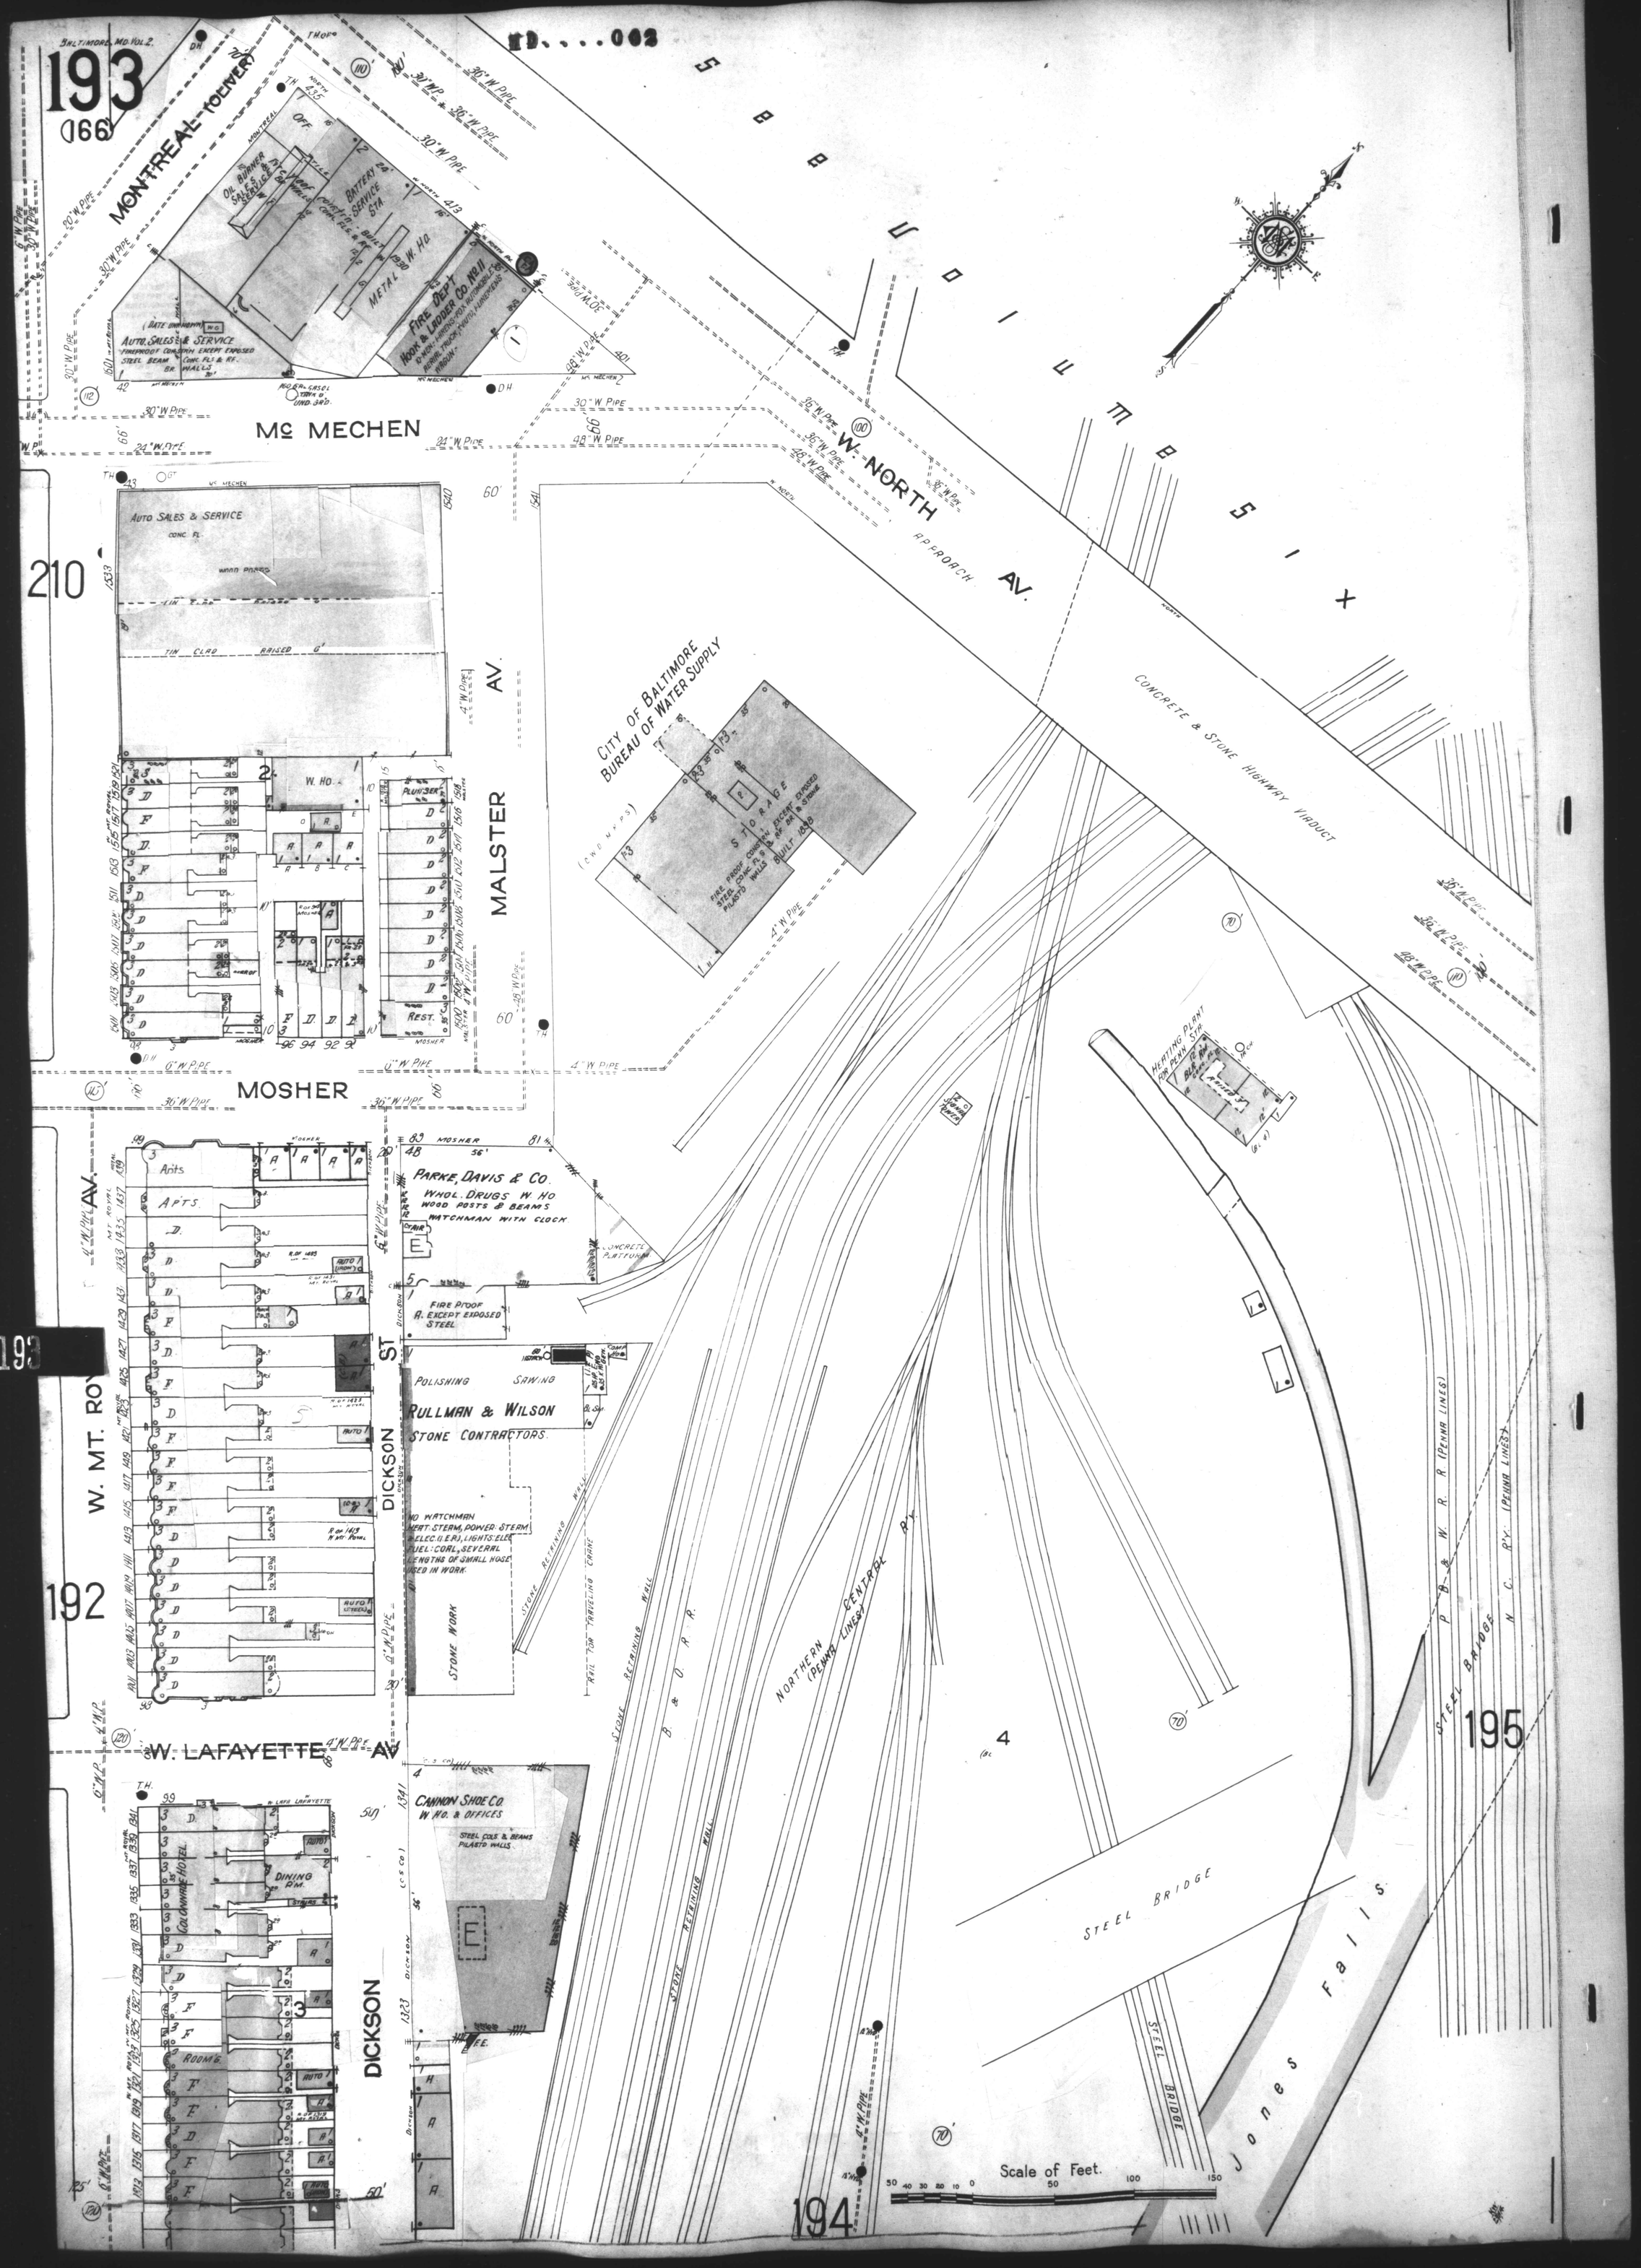
BALTIMORE, MD. VOL. 2.
193
(166)
MONTREAL (TOWER)
OIL BURNER SALES & SERVICE
BATTERY SERVICE STA.
METAL W. HO.
FIRE DEPT. HOOK & LADDER CO. No. 11
AUTO. SALES & SERVICE
Mc MECHEN
W. NORTH AV.
APPROACH
SABOUL MBSIX
CITY OF BALTIMORE BUREAU OF WATER SUPPLY
STORAGE
CONCRETE & STONE HIGHWAY VIADUCT
HEATING PLANT FOR PENN. STA.
AUTO SALES & SERVICE
CONC. FL.
TIN CLAD RAISED
W. HO.
PLUMBER
REST.
MALSTER
MOSHER
Apts.
APTS.
W. MT. ROYAL AV.
PARKE, DAVIS & CO.
WHOL. DRUGS W. HO.
WOOD POSTS & BEAMS
WATCHMAN WITH CLOCK
CONCRETE PLATFORM
FIRE PROOF A. EXCEPT EXPOSED STEEL
DICKSON ST
POLISHING
SAWING
RULLMAN & WILSON
STONE CONTRACTORS.
NO WATCHMAN
HEAT: STEAM, POWER: STEAM
ELEC. (I.E.R.), LIGHTS: ELEC.
FUEL: COAL, SEVERAL LENGTHS OF SMALL HOSE USED IN WORK.
STONE WORK
STONE RETAINING WALL
RAIL FOR TRAVELING CRANE
B. & O. R.R.
NORTHERN CENTRAL RY. (PENNA. LINES)
P. B. & W. R.R. (PENNA. LINES)
N. C. RY. (PENNA. LINES)
STEEL BRIDGE
Jones Falls
W. LAFAYETTE AV.
COLONNADE HOTEL
DINING RM.
ROOM'G.
CANNON SHOE CO.
W. HO. & OFFICES
STEEL COLS. & BEAMS
PILASTD WALLS
Scale of Feet.
192
194
195