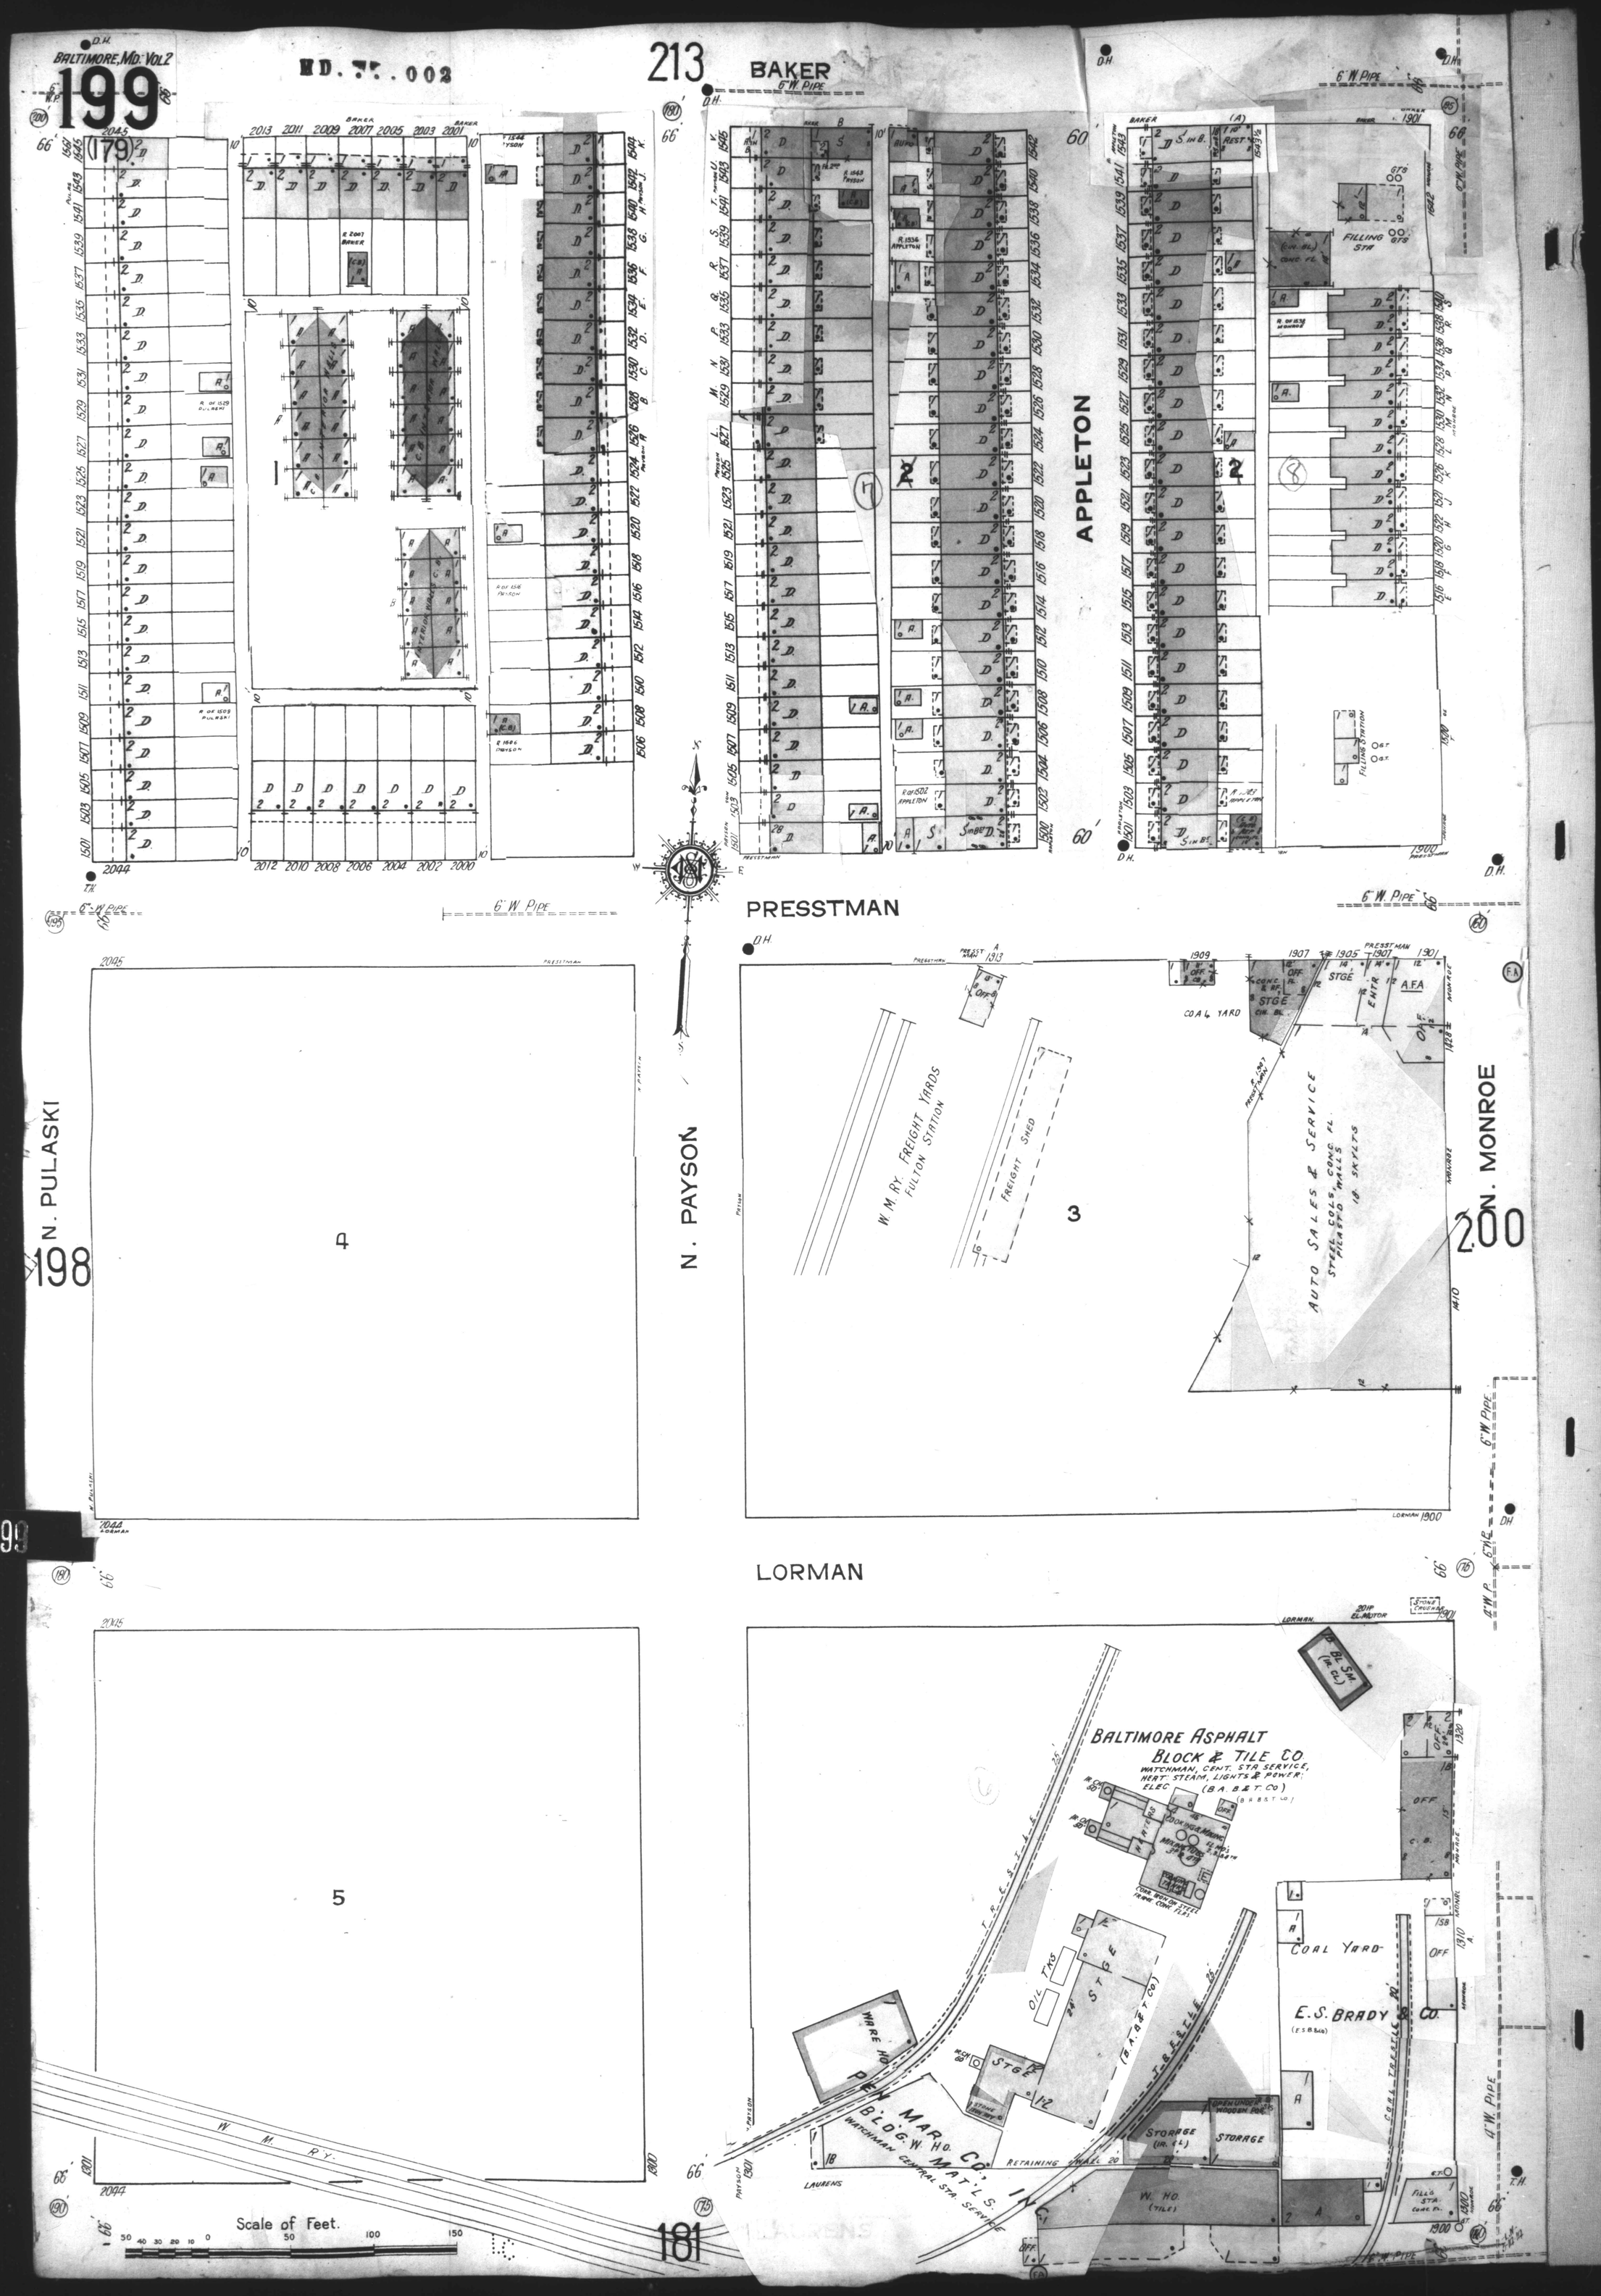
BAKER
APPLETON
PRESSTMAN
LORMAN
N. PULASKI
N. PAYSON
N. MONROE
198
200
181
6" W. PIPE
FILLING STA
W. M. RY. FREIGHT YARDS
FULTON STATION
FREIGHT SHED
AUTO SALES & SERVICE
COAL YARD
BALTIMORE ASPHALT BLOCK & TILE CO.
WATCHMAN, CENT. STA. SERVICE, HEAT: STEAM, LIGHTS & POWER; ELEC.
(B.A. B & T. CO.)
E. S. BRADY & CO.
PEN MAR CO. MAT'LS. INC.
BLDG. W. HO.
WATCHMAN CENTRAL STA. SERVICE
RETAINING WALL
STORAGE
W. HO. (TILE)
W. M. RY.
Scale of Feet.