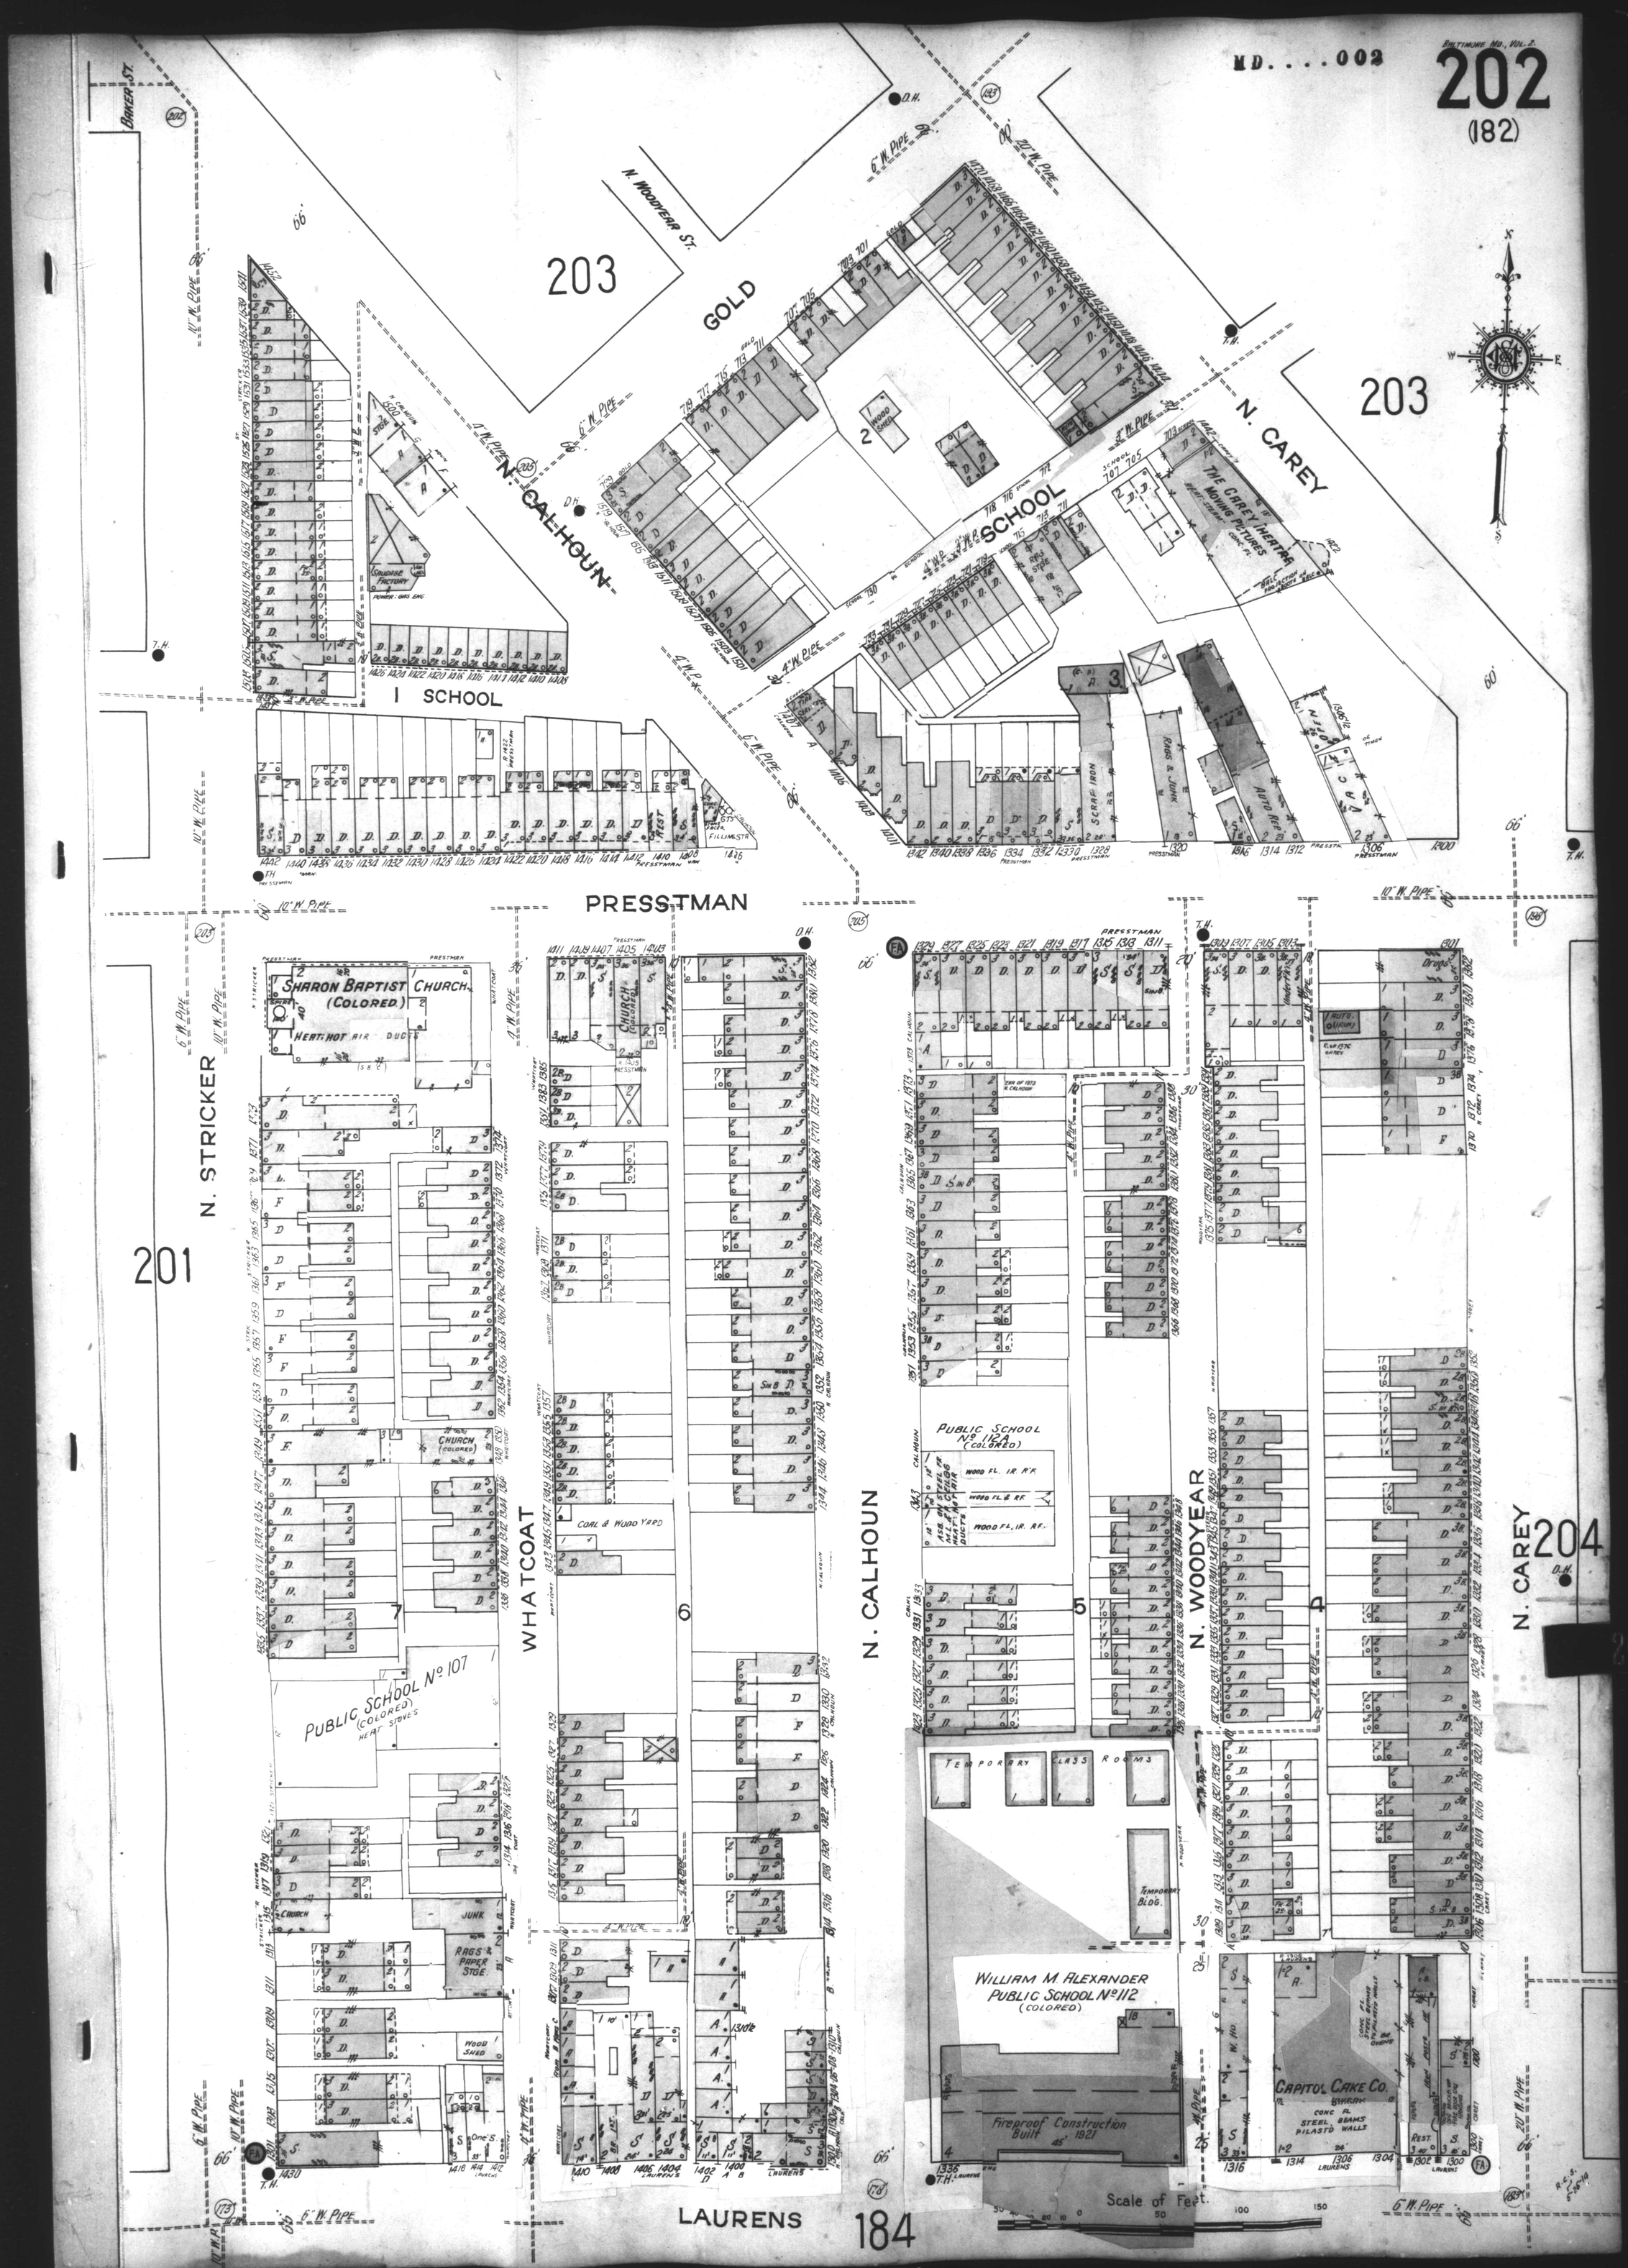
BAKER ST.
N. WOODYEAR ST.
203
GOLD
N. CALHOUN
SCHOOL
N. CAREY
THE CAREY THEATRE
MOVING PICTURES
SCRAP IRON
RAGS & JUNK
AUTO REPAIR
PRESSTMAN
SHARON BAPTIST CHURCH (COLORED)
HEAT: HOT AIR DUCTS
CHURCH (COLORED)
N. STRICKER
201
WHATCOAT
PUBLIC SCHOOL No 107 (COLORED)
HEAT: STOVES
JUNK
RAGS & PAPER STGE.
WOOD SHED
COAL & WOOD YARD
PUBLIC SCHOOL No 112 (COLORED)
WOOD FL. IR. R'F.
WOOD FL. & R.F.
WOOD FL. IR. R.F.
TEMPORARY CLASS ROOMS
TEMPORARY BLDG.
WILLIAM M. ALEXANDER PUBLIC SCHOOL No 112 (COLORED)
Fireproof Construction Built 1921
CAPITOL CAKE CO.
CONC. FL. STEEL BEAMS PILASTD WALLS
LAURENS
184
204
Scale of Feet.