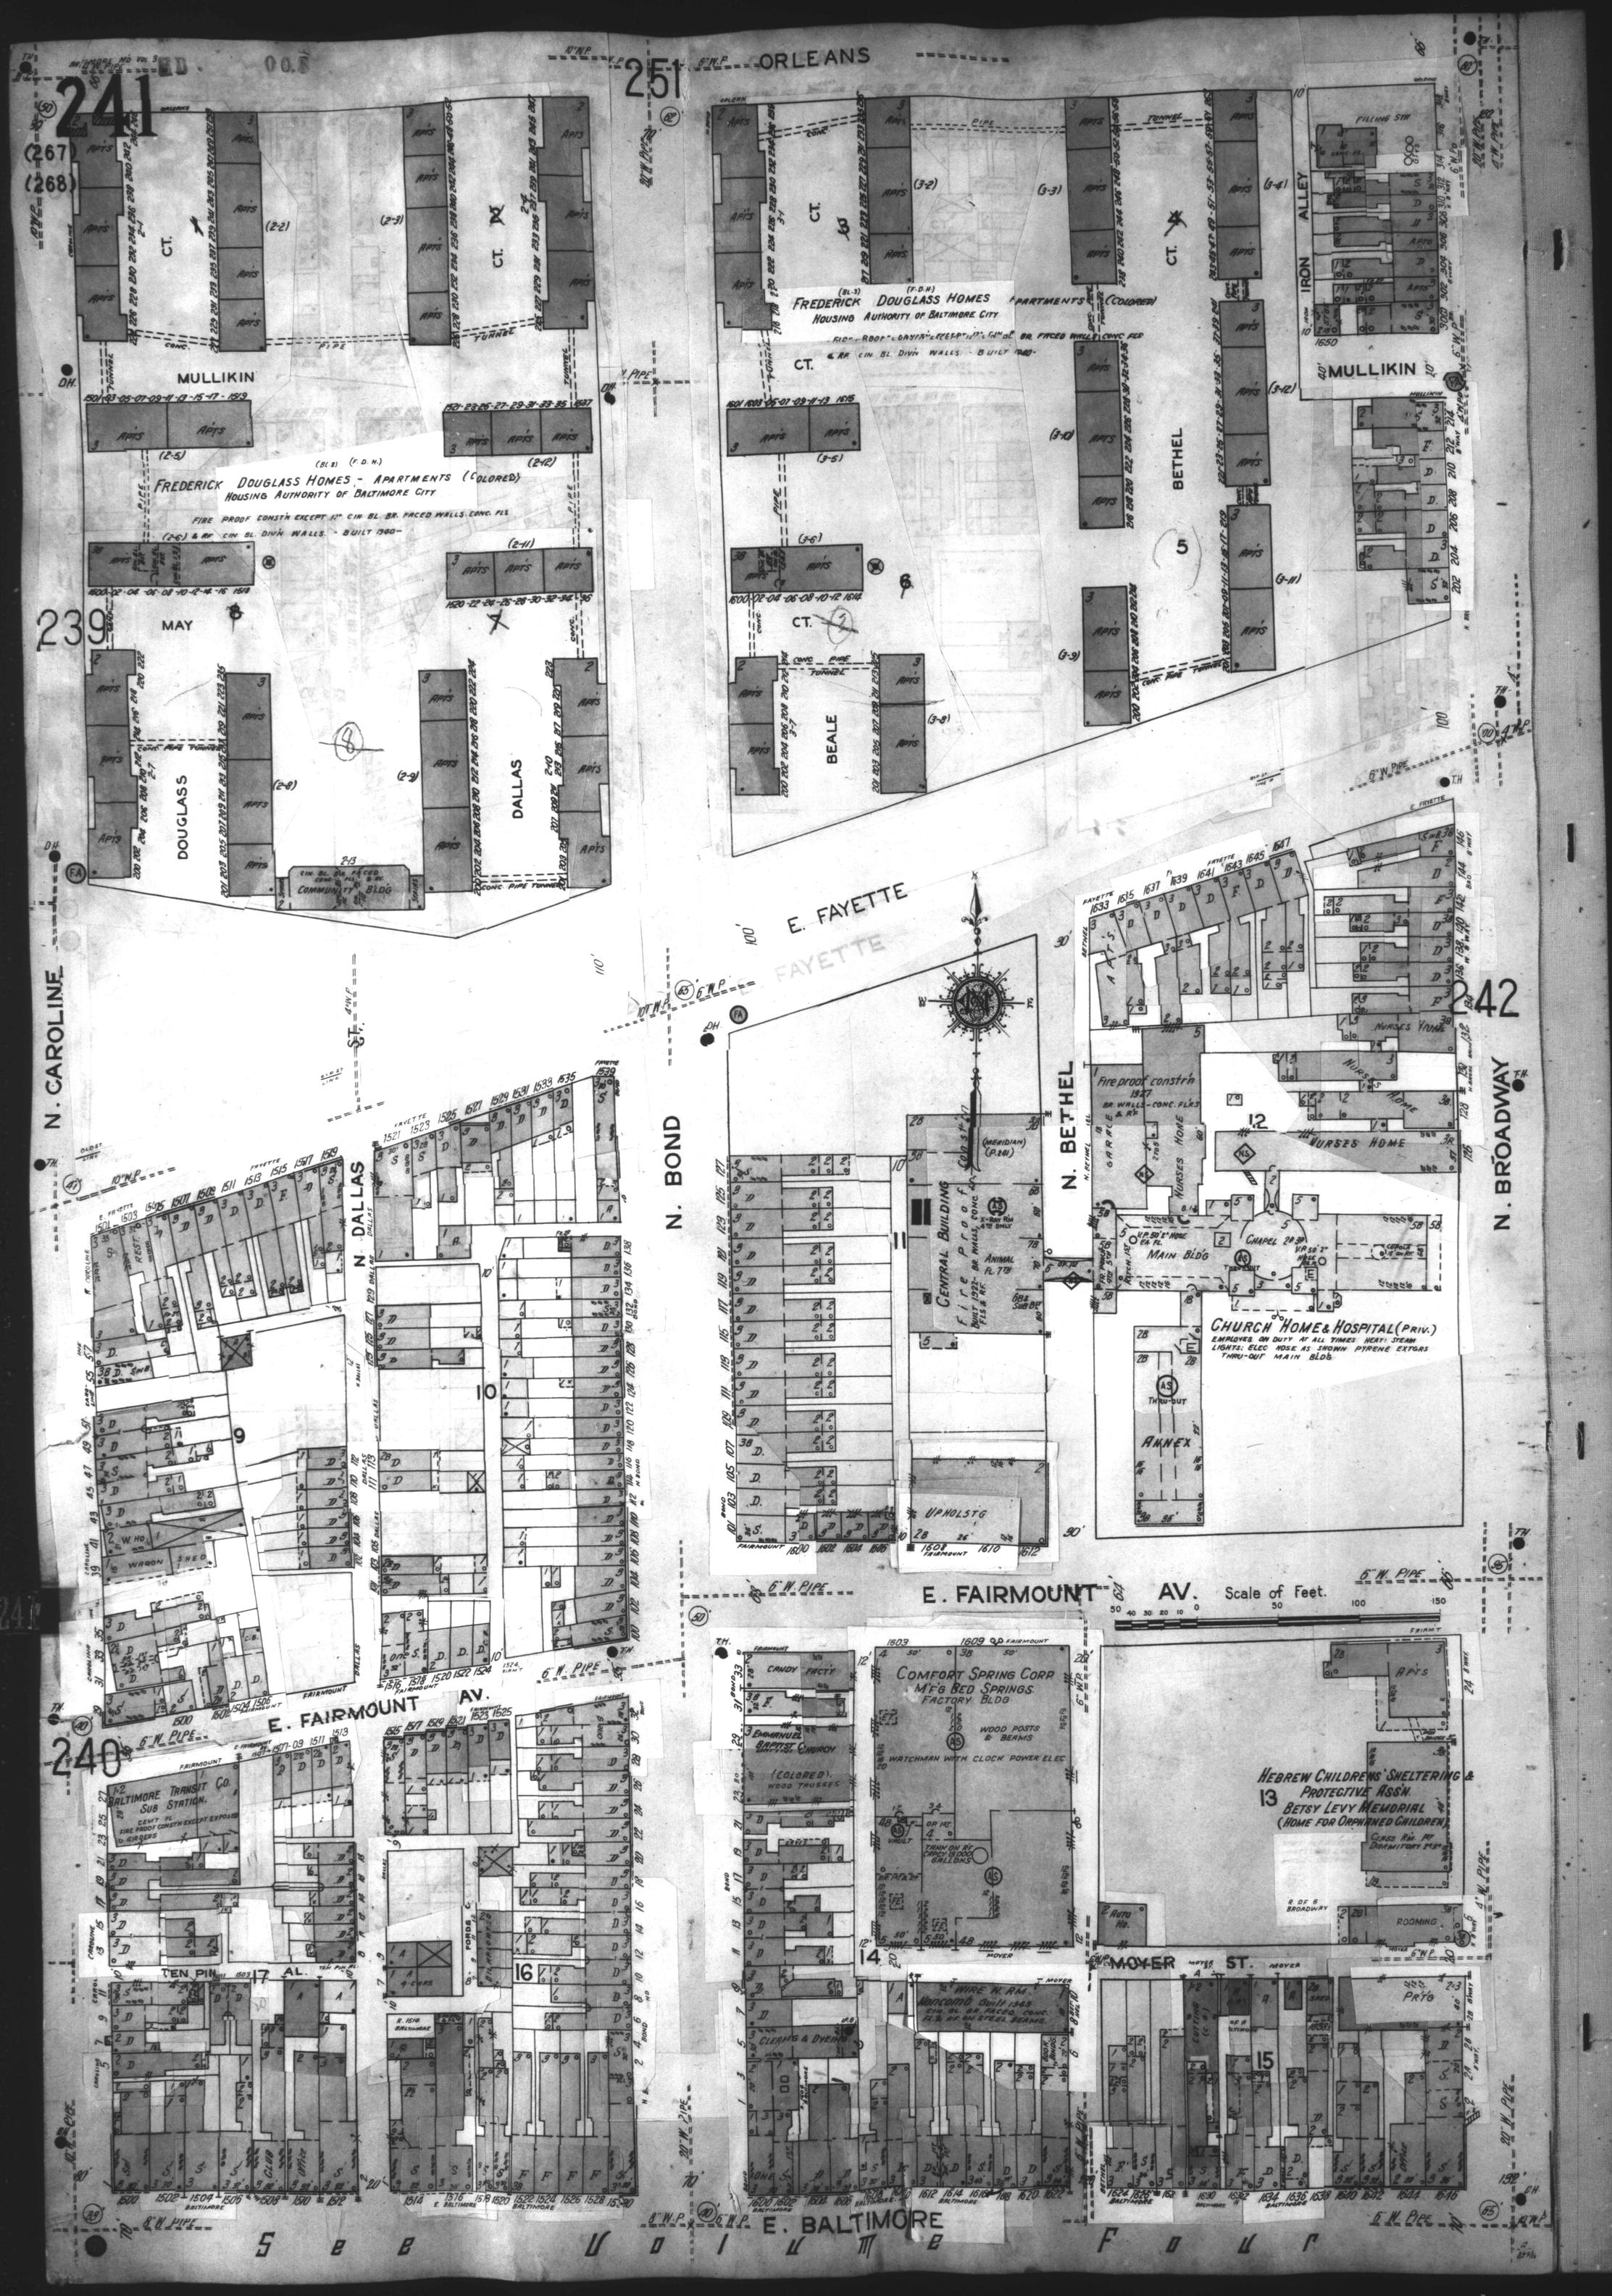
241
251
242
240
239
ORLEANS
E. FAYETTE
N. CAROLINE
N. BOND
N. BETHEL
N. BROADWAY
E. FAIRMOUNT AV.
E. BALTIMORE
MOYER ST.
MULLIKIN
MAY
DOUGLASS
DALLAS
BEALE
BETHEL
IRON ALLEY
FREDERICK DOUGLASS HOMES - APARTMENTS (COLORED)
HOUSING AUTHORITY OF BALTIMORE CITY
FIRE PROOF CONSTN EXCEPT 12" CIN. BL. BR. FACED WALLS. CONC. FLS & RF. CIN. BL. DIVN WALLS. - BUILT 1940-
COMMUNITY BLDG
CENTRAL BUILDING
FIRE PROOF
ANIMAL FL. 7TH
UPHOLSTG
NURSES HOME
MAIN BLDG
CHAPEL
ANNEX
CHURCH HOME & HOSPITAL (PRIV.)
EMPLOYES ON DUTY AT ALL TIMES. HEAT: STEAM
LIGHTS: ELEC. HOSE AS SHOWN PYRENE EXTGRS THRU-OUT MAIN BLDG.
Fire proof constr'n 1927
BR. WALLS - CONC. FL'RS & RF.
CANDY FACTY
EMMANUEL BAPTIST CHURCH (COLORED)
WOOD TRUSSES
COMFORT SPRING CORP.
M'F'G BED SPRINGS
FACTORY BLDG
WOOD POSTS & BEAMS
WATCHMAN WITH CLOCK POWER ELEC
TANK ON RF. CAPCY 18,000 GALLONS
CLEANG & DYEING
WIRE W. RM.
Noncomb. Built 1949
STG. BL. BR. FACED CONC. FL'S & RF. ON STEEL BEAMS
HEBREW CHILDREN'S SHELTERING & PROTECTIVE ASS'N.
BETSY LEVY MEMORIAL
(HOME FOR ORPHANED CHILDREN)
ROOMING
PRTG
BALTIMORE TRANSIT CO. SUB STATION.
CEMT FL. FIRE PROOF CONSTN EXCEPT EXPOSED GIRDERS
TEN PIN AL.
CLUB OFFICE
WAGON SHED
Scale of Feet.
50 40 30 20 10 0 50 100 150
See Volume Four