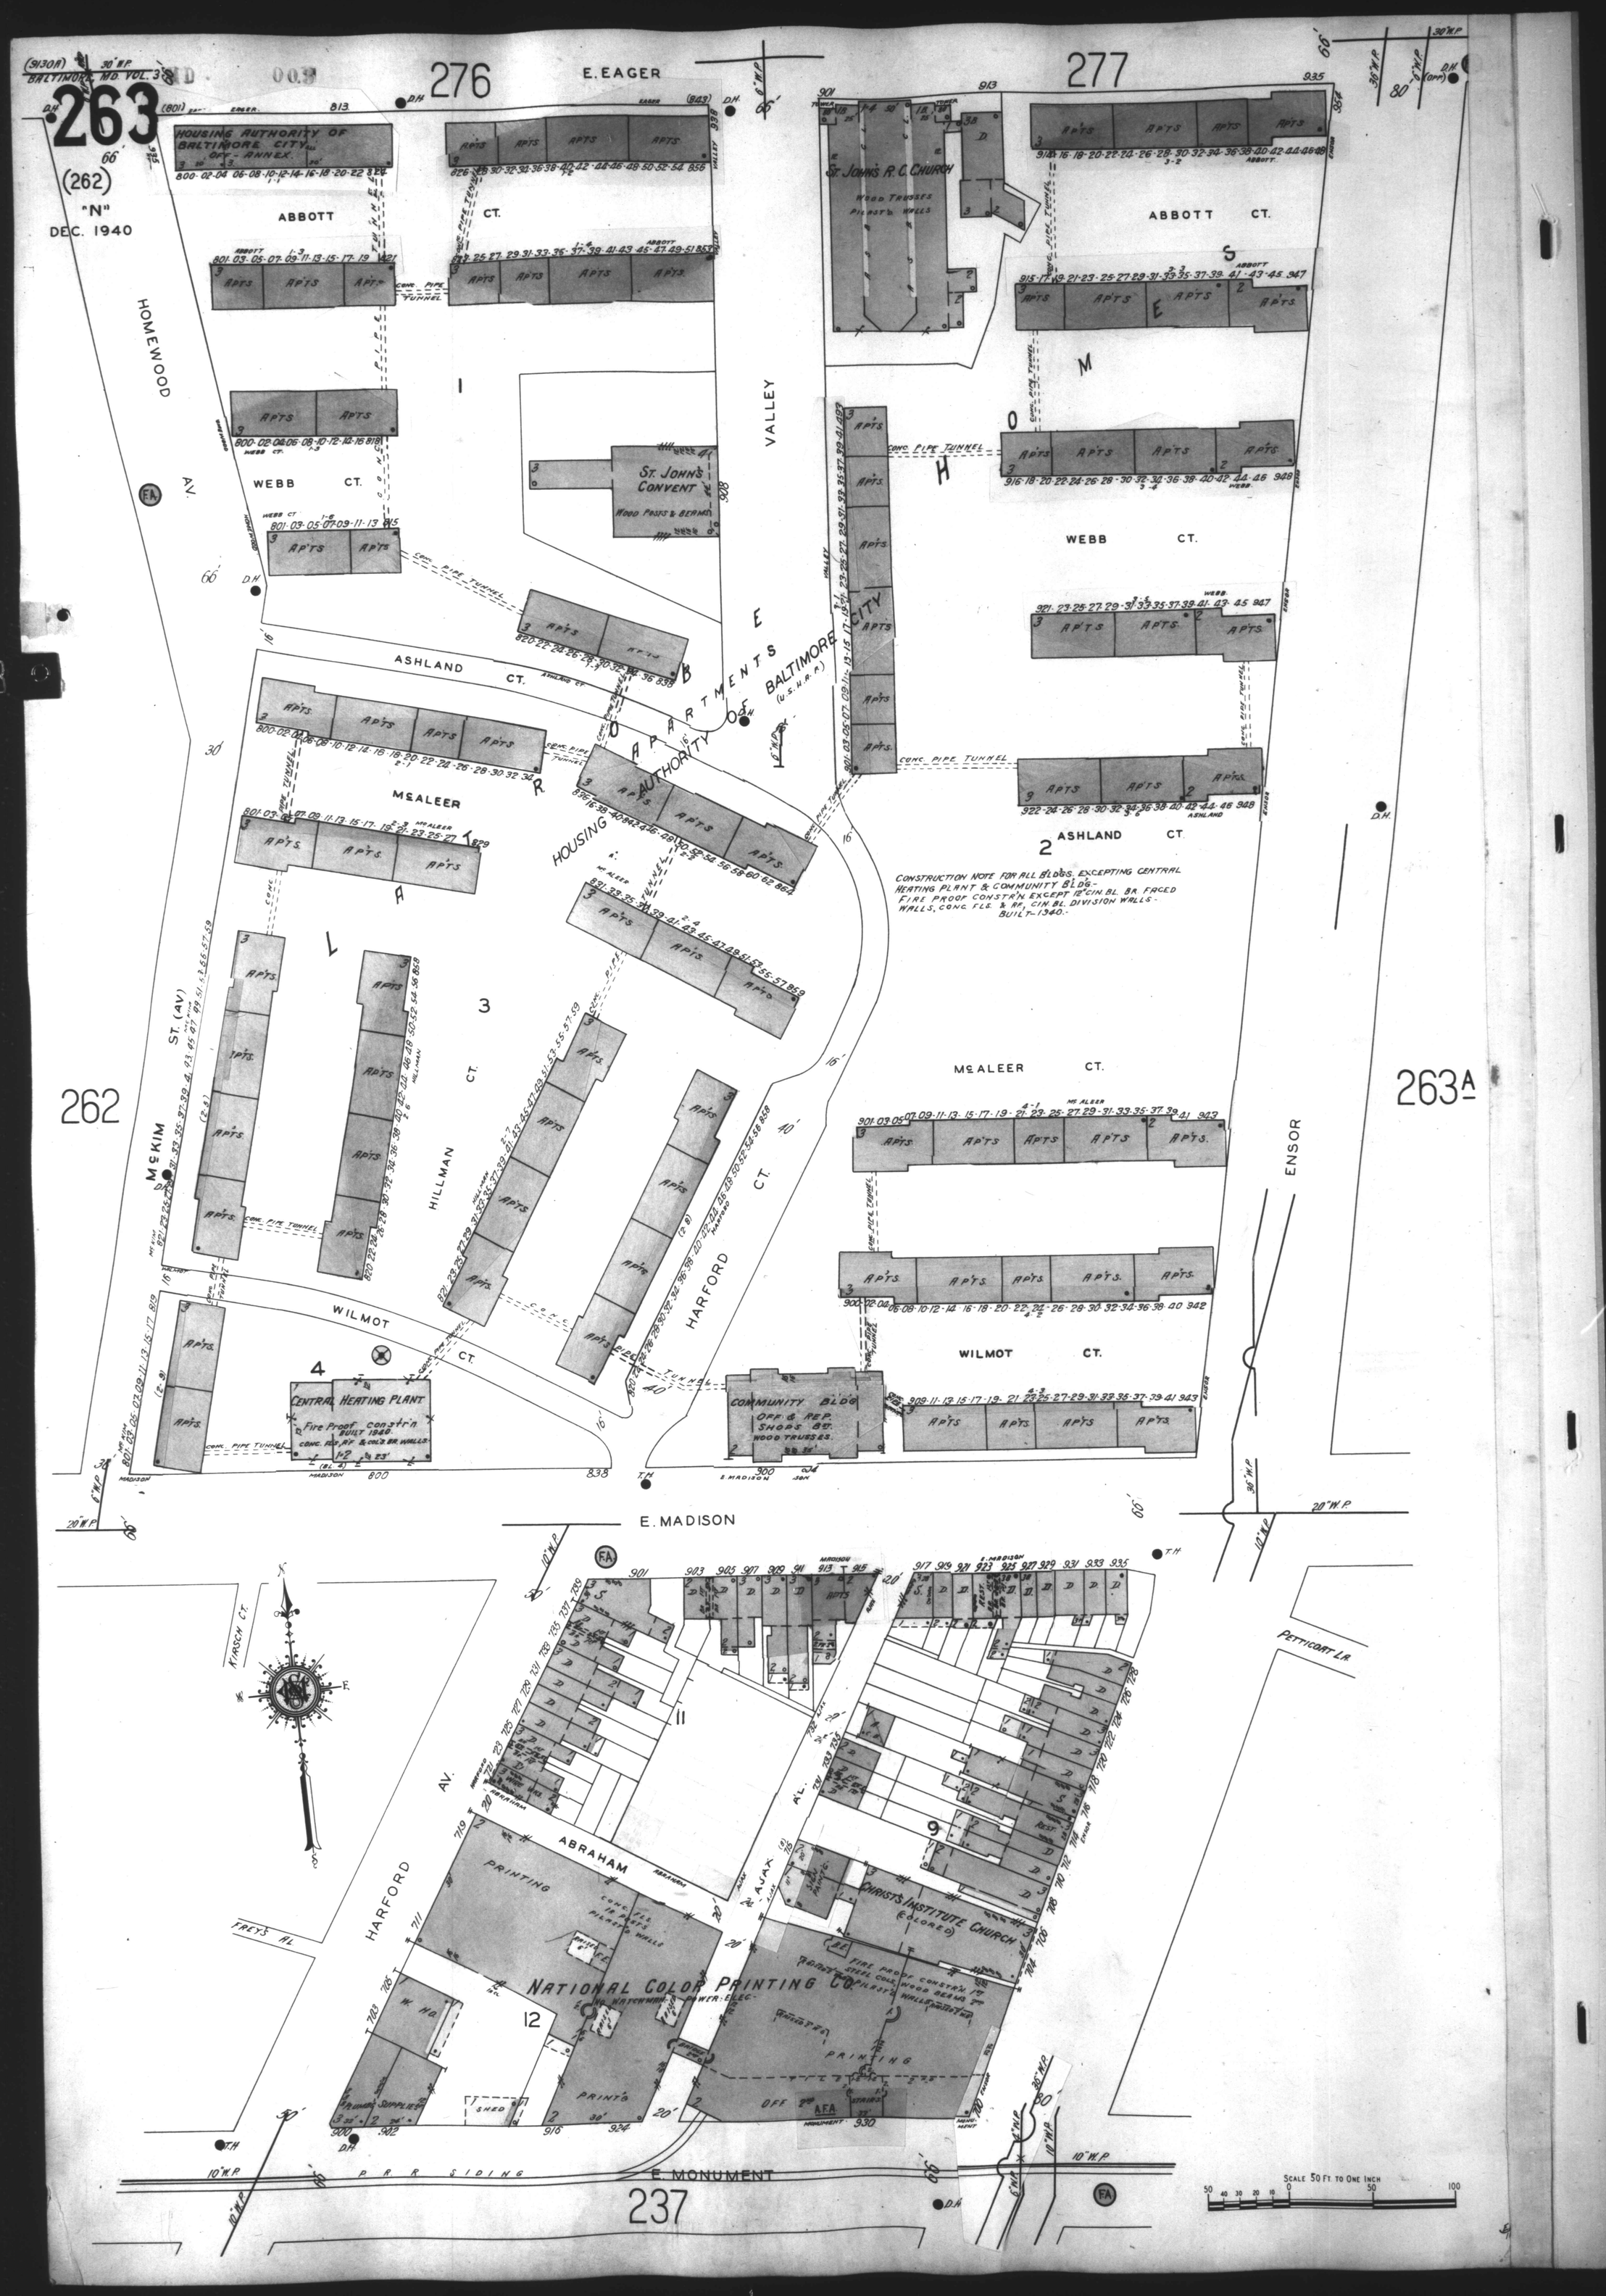
(9130A) 30" W.P.
BALTIMORE, MD. VOL. 3
263
(262)
"N"
DEC. 1940
276
E. EAGER
277
HOUSING AUTHORITY OF BALTIMORE CITY OFF-ANNEX
ABBOTT CT.
WEBB CT.
ASHLAND CT.
McALEER CT.
HILLMAN CT.
WILMOT CT.
HARFORD CT.
HOMEWOOD AV.
McKIM ST. (AV)
VALLEY
ENSOR
E. MADISON
E. MONUMENT
PETTICOAT LA.
KYRSCH CT.
FREY'S AL.
HARFORD AV.
ABRAHAM
AJAX AL.
P.R.R. SIDING
262
263A
237
St. JOHN'S R.C. CHURCH
Wood Trusses Pilast'd Walls
St. JOHN'S CONVENT
Wood Posts & Beams
HOUSING AUTHORITY OF BALTIMORE CITY (U.S.H.A.A.)
APARTMENTS
CONSTRUCTION NOTE FOR ALL BLDGS. EXCEPTING CENTRAL HEATING PLANT & COMMUNITY BLDG.- FIRE PROOF CONSTR'N EXCEPT 12" CIN. BL. BR. FACED WALLS, CONC. FLS. & RF, CIN. BL. DIVISION WALLS - BUILT-1940.-
CENTRAL HEATING PLANT
Fire Proof Constr'n BUILT 1940.
COMMUNITY BLDG
OFF. & REP. SHOPS 1ST. WOOD TRUSSES.
CONC. PIPE TUNNEL
PRINTING
NATIONAL COLOR PRINTING CO.
CHRIST'S INSTITUTE CHURCH (COLORED)
Fire Proof Constr'n 1st Steel Cols. Wood Beams 2nd Pilast'd Walls
SCALE 50 FT. TO ONE INCH