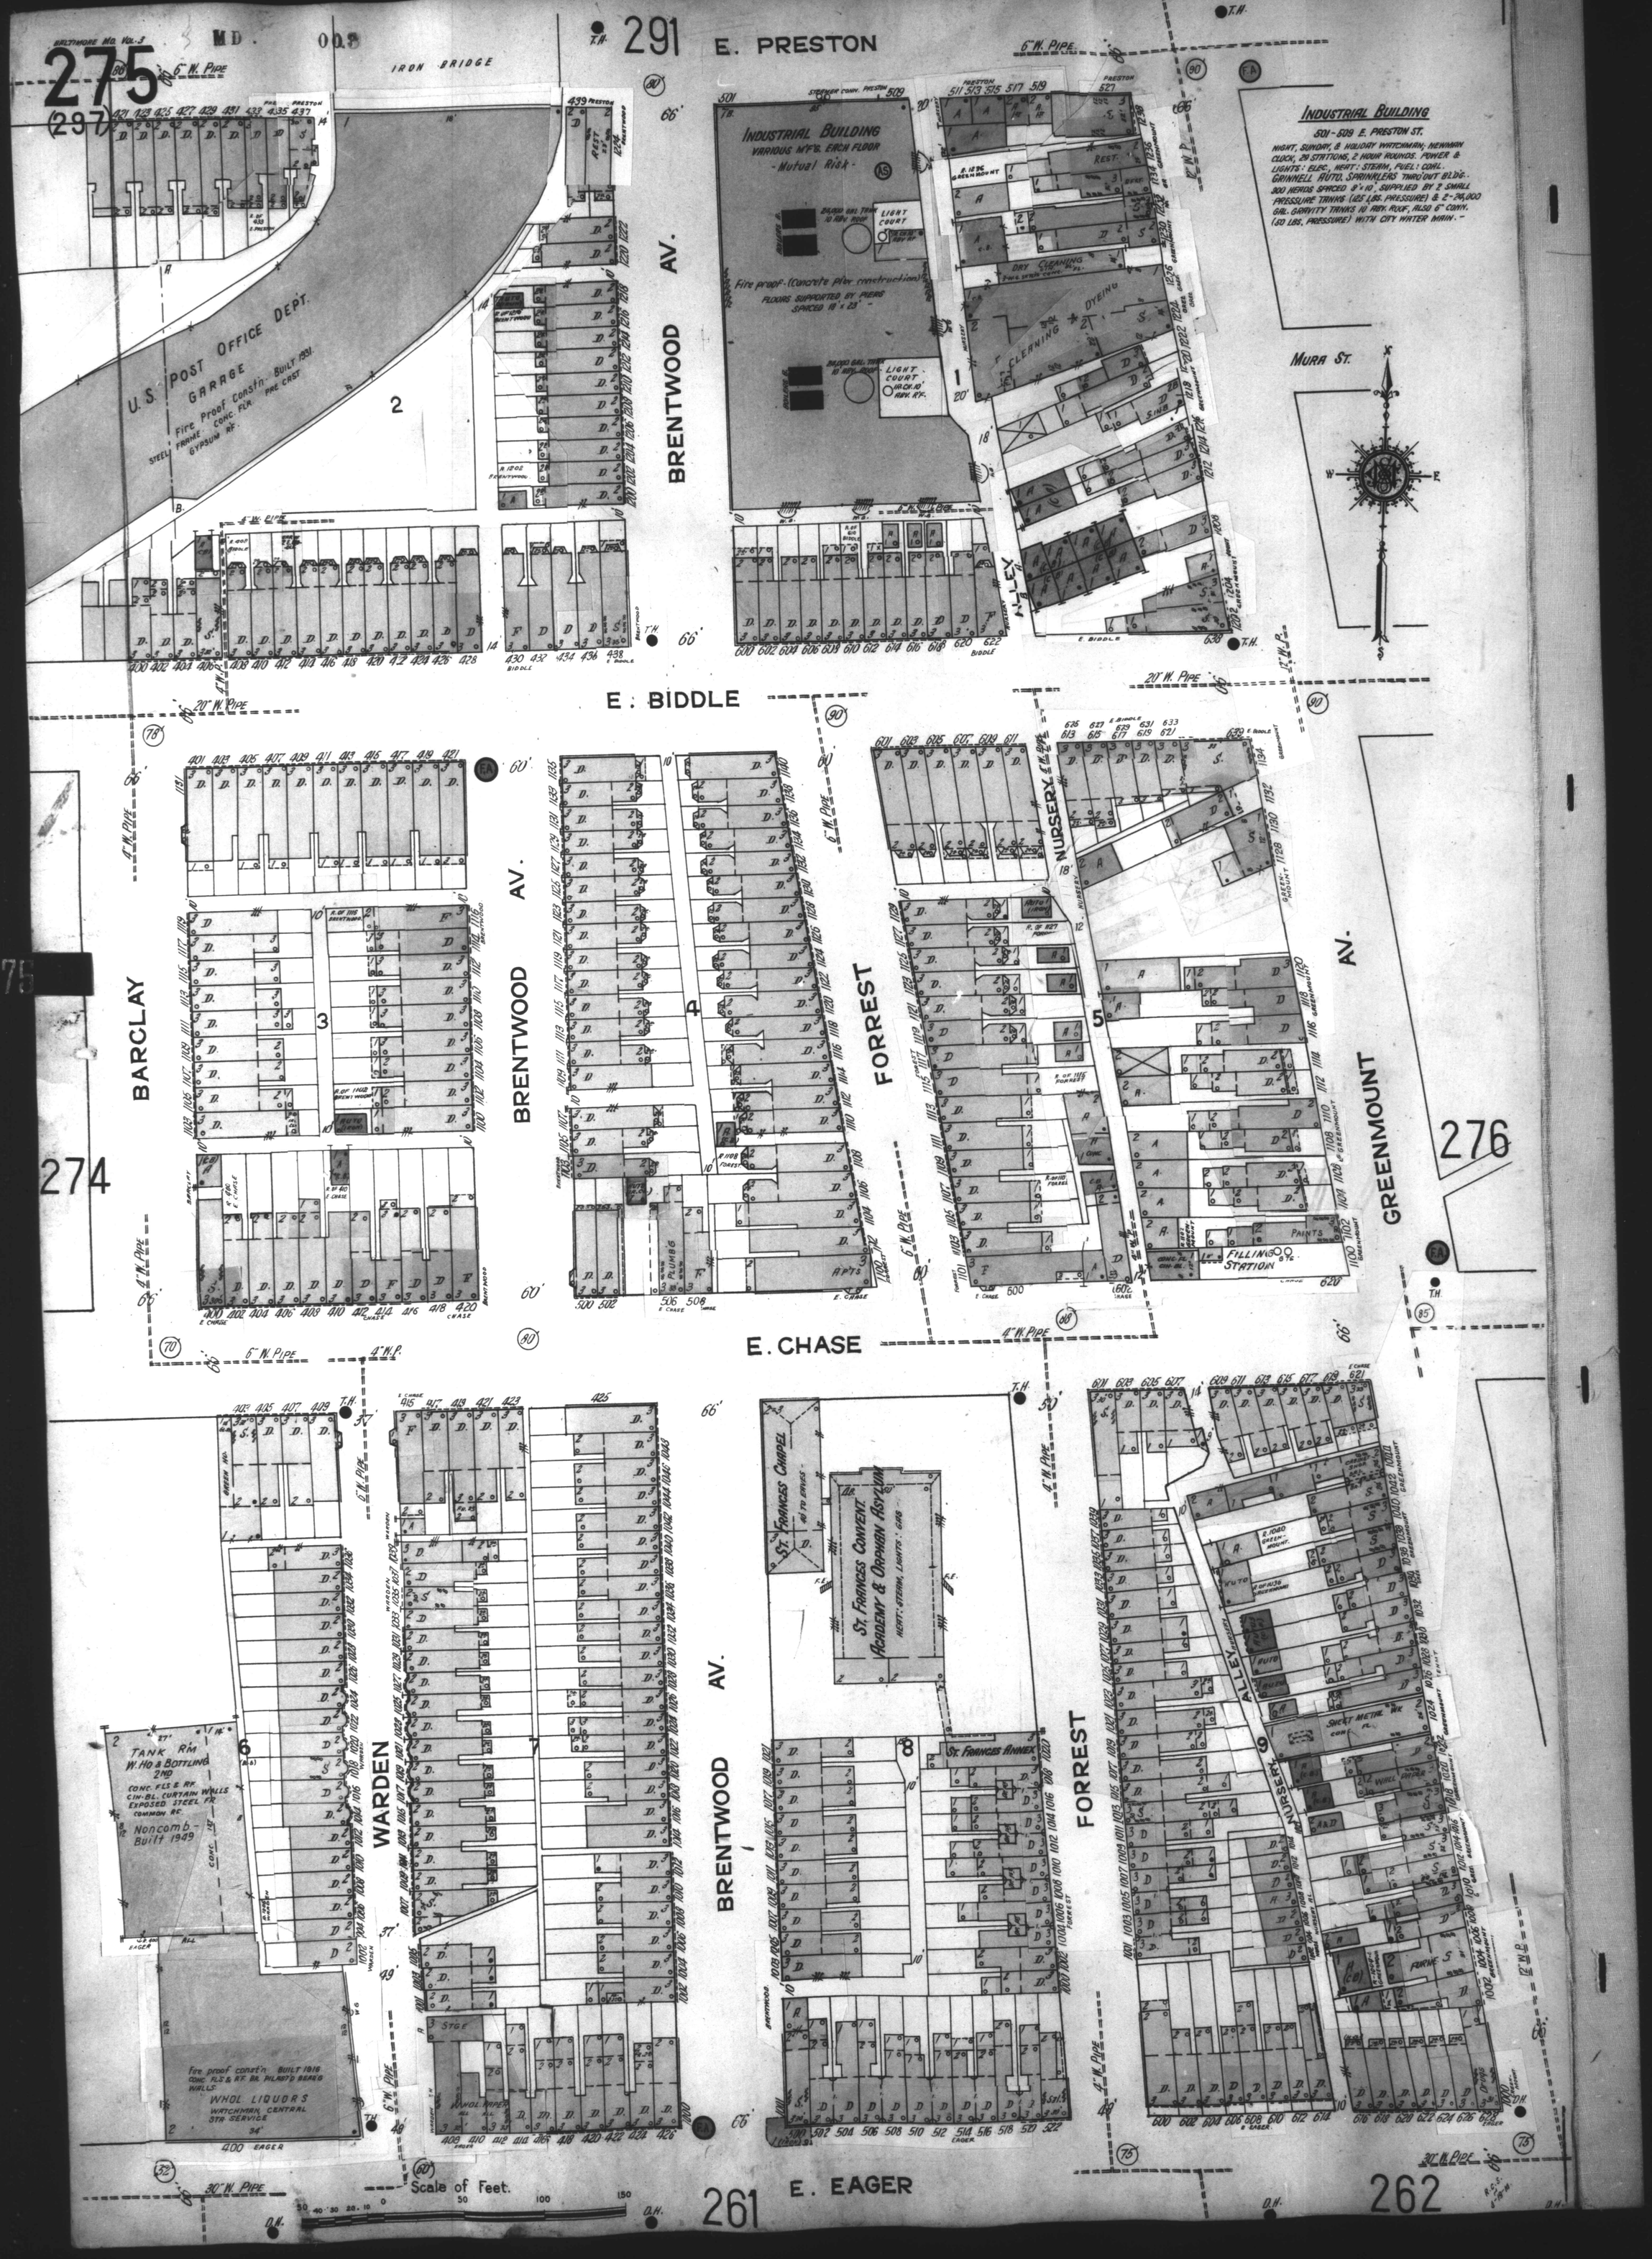
BALTIMORE MD. VOL. 3
MD.
275
(297)
291
E. PRESTON
IRON BRIDGE
6" W. PIPE
U.S. POST OFFICE DEPT.
GARAGE
Fire Proof Constn. BUILT 1931.
STEEL FRAME. CONC. FLR. PRE CAST
GYPSUM RF.
BRENTWOOD AV.
INDUSTRIAL BUILDING
VARIOUS M'F'G. EACH FLOOR
- Mutual Risk -
Fire proof - (Concrete pier construction)
FLOORS SUPPORTED BY PIERS SPACED 18 x 23'
LIGHT COURT
DRY CLEANING
DYEING
CLEANING
ALLEY
INDUSTRIAL BUILDING
501 - 509 E. PRESTON ST.
NIGHT, SUNDAY, & HOLIDAY WATCHMAN; NEWMAN CLOCK, 29 STATIONS, 2 HOUR ROUNDS. POWER & LIGHTS: ELEC., HEAT: STEAM, FUEL: COAL. GRINNELL AUTO. SPRINKLERS THRO'OUT BLD'G. 300 HEADS SPACED 8'x10', SUPPLIED BY 2 SMALL PRESSURE TANKS (125 LBS. PRESSURE) & 2-24,000 GAL. GRAVITY TANKS (10 FBY. ROOF, ALSO 6" CONN. (80 LBS. PRESSURE) WITH CITY WATER MAIN.
MURA ST.
20" W. PIPE
E. BIDDLE
BARCLAY
BRENTWOOD AV.
FORREST
NURSERY
GREENMOUNT
AV.
FILLING STATION
PAINTS
E. CHASE
ST. FRANCES CHAPEL
ST. FRANCES CONVENT
ACADEMY & ORPHAN ASYLUM
HEAT: STEAM, LIGHTS: GAS
ST. FRANCES ANNEX
WARDEN
TANK RM
W. HO & BOTTLING
2ND
CONC. FLS & RF.
CIN-BL. CURTAIN WALLS
EXPOSED STEEL FR.
COMMON RF.
Noncomb.-
Built 1949
Fire proof constn. BUILT 1916
CONC. FLS & RF. BR. PILASTR BEARG WALLS
WHOL. LIQUORS
WATCHMAN, CENTRAL STA. SERVICE
WHOL. PAPER
STGE
SHEET METAL WK.
WALL PAPER
FURNS.
Scale of Feet.
E. EAGER
261
262
274
276