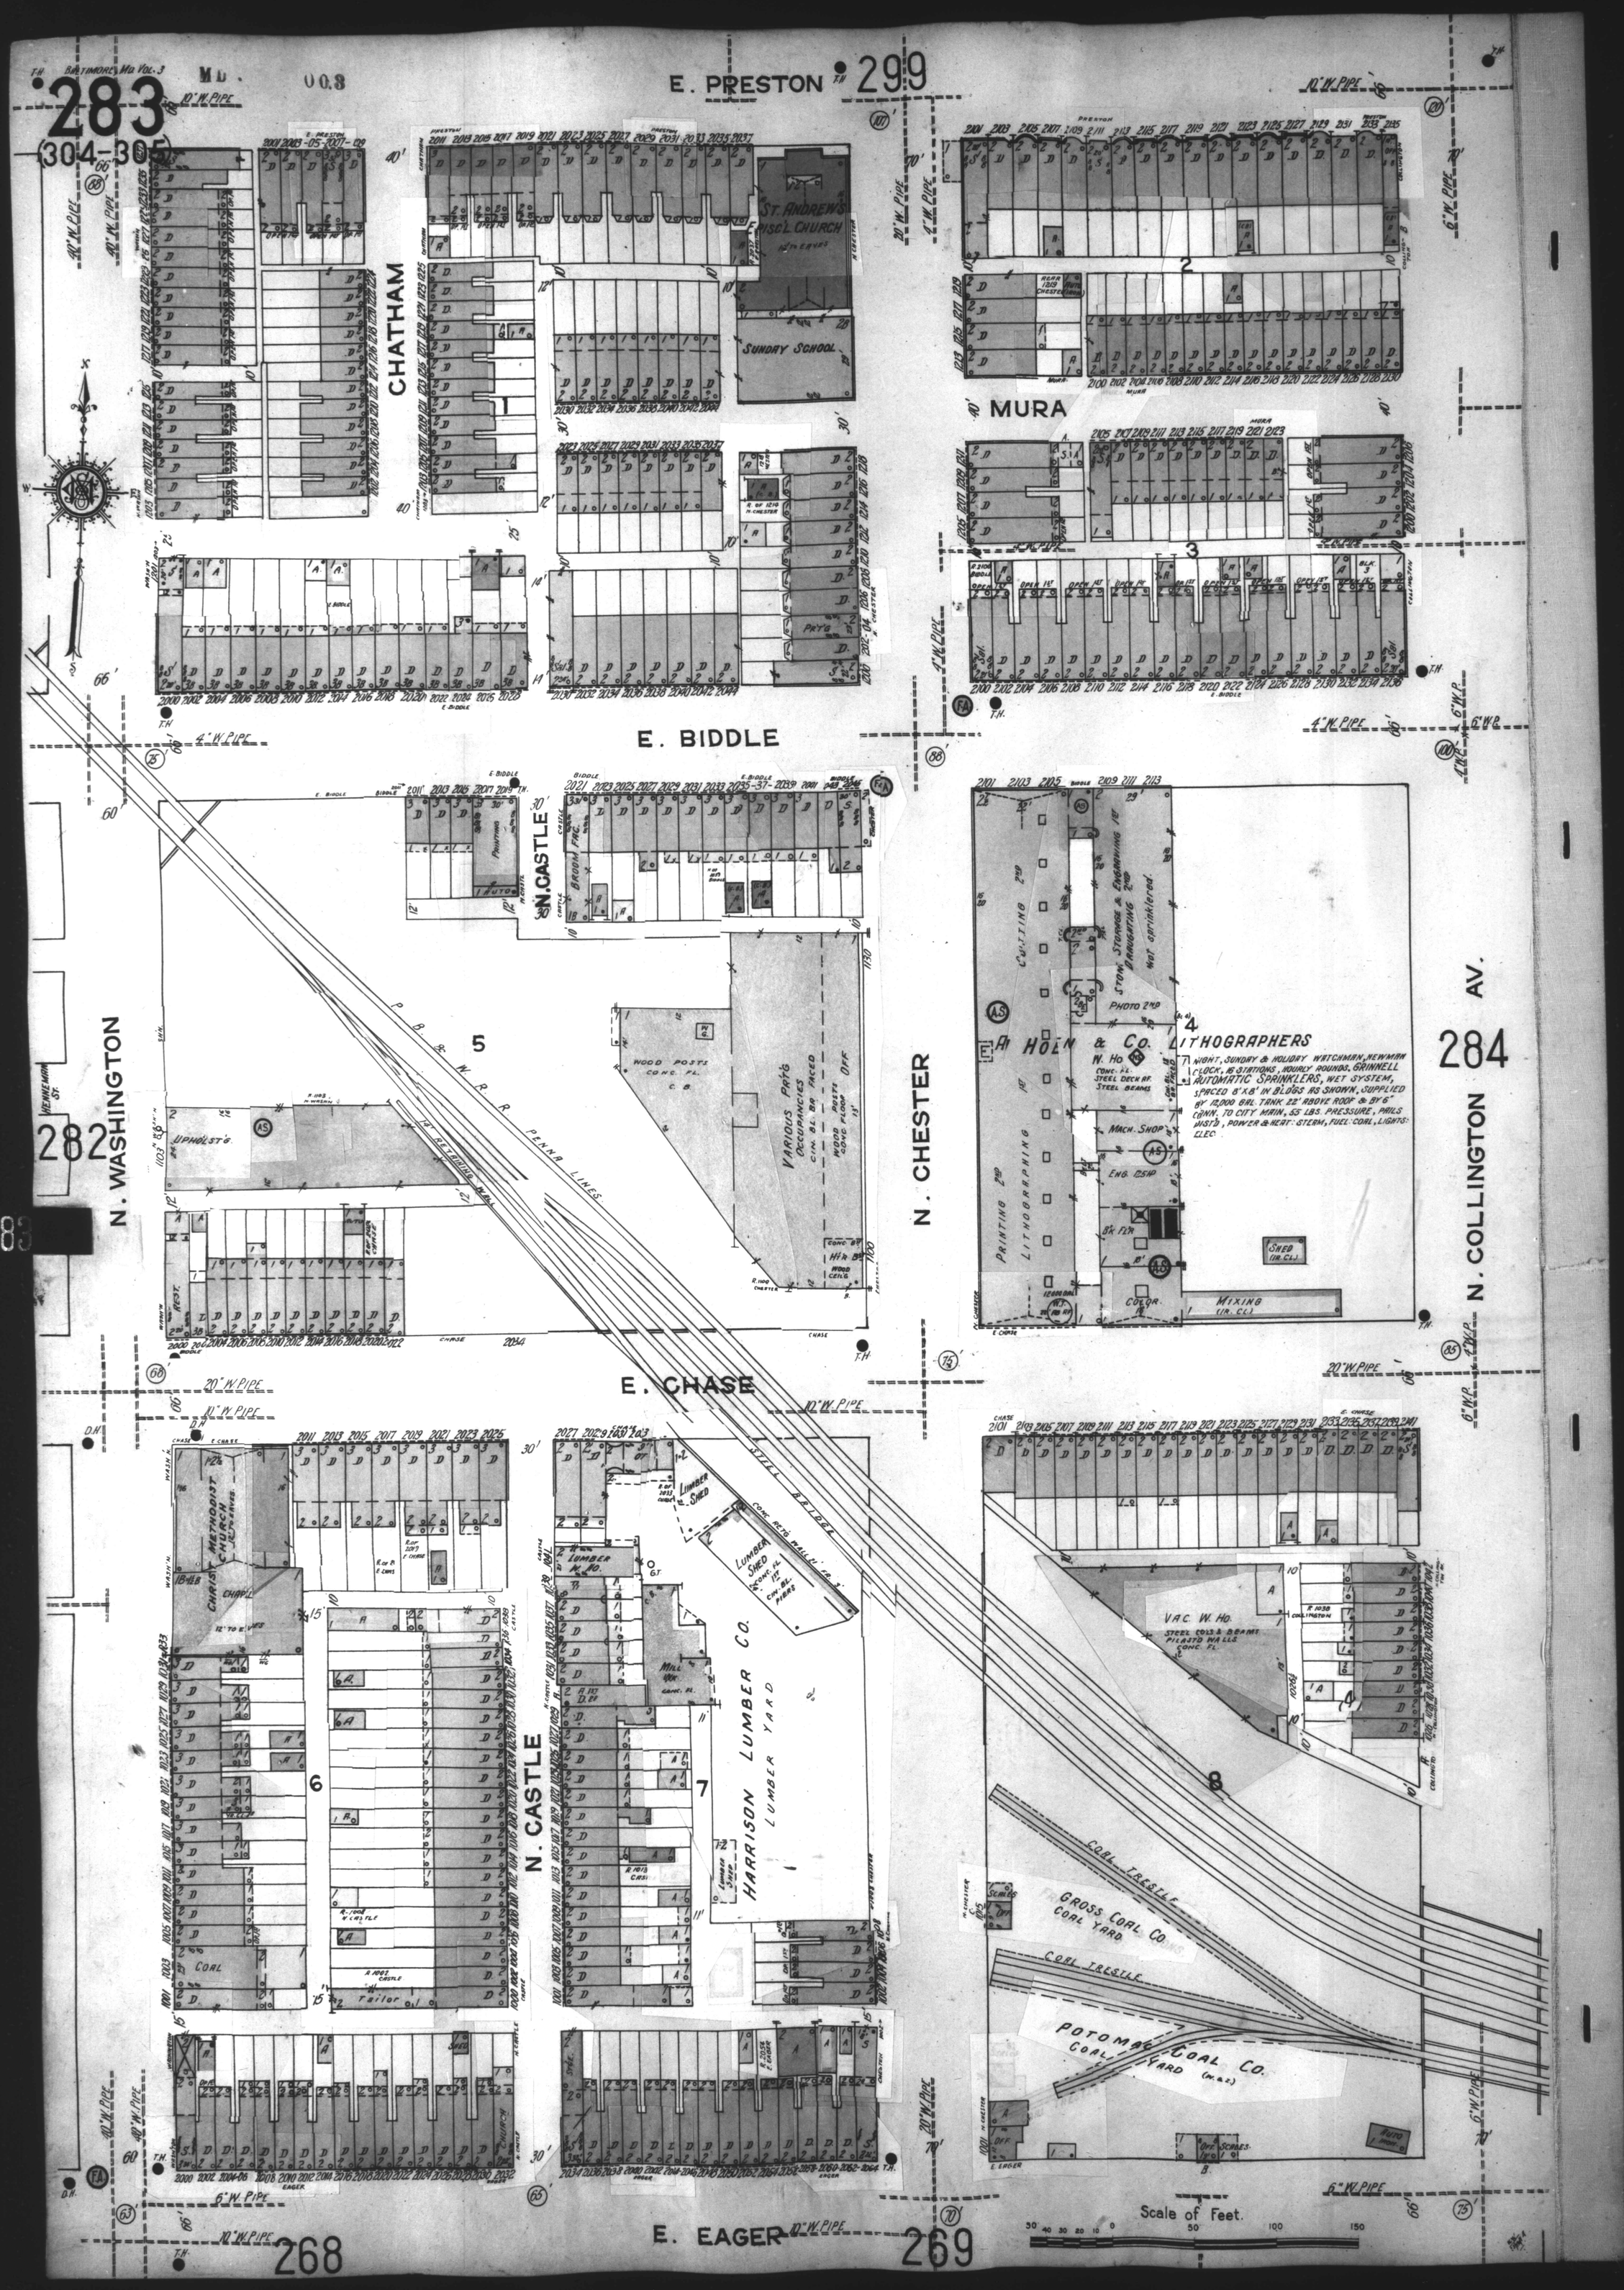
T.H. BALTIMORE, Md. Vol. 3
Md.
003
283
(304-305)
E. PRESTON
299
CHATHAM
ST. ANDREW'S MISC'L CHURCH
SUNDRY SCHOOL
MURA
E. BIDDLE
N. CASTLE
N. WASHINGTON
282
283
N. CHESTER
284
N. COLLINGTON AV.
P. B. & W. R. R.
PENNA. LINES
HOLN & Co. LITHOGRAPHERS
WIGHT, SUNDAY & HOLIDAY WATCHMAN, NEWMAN CLOCK, 16 STATIONS, HOURLY ROUNDS. GRINNELL AUTOMATIC SPRINKLERS, WET SYSTEM, SPACED 8'X8' IN BLDGS AS SHOWN, SUPPLIED BY 12,000 GAL. TANK 22' ABOVE ROOF & BY 6" CONN. TO CITY MAIN, 55 LBS. PRESSURE, PAILS DIST'D, POWER & HEAT: STEAM, FUEL: COAL, LIGHTS: ELEC.
VARIOUS PR'TS OCCUPANCIES
HARRISON LUMBER CO.
LUMBER YARD
GROSS COAL CO. COAL YARD
POTOMAC COAL CO. COAL YARD
E. CHASE
E. EAGER
268
269
Scale of Feet.