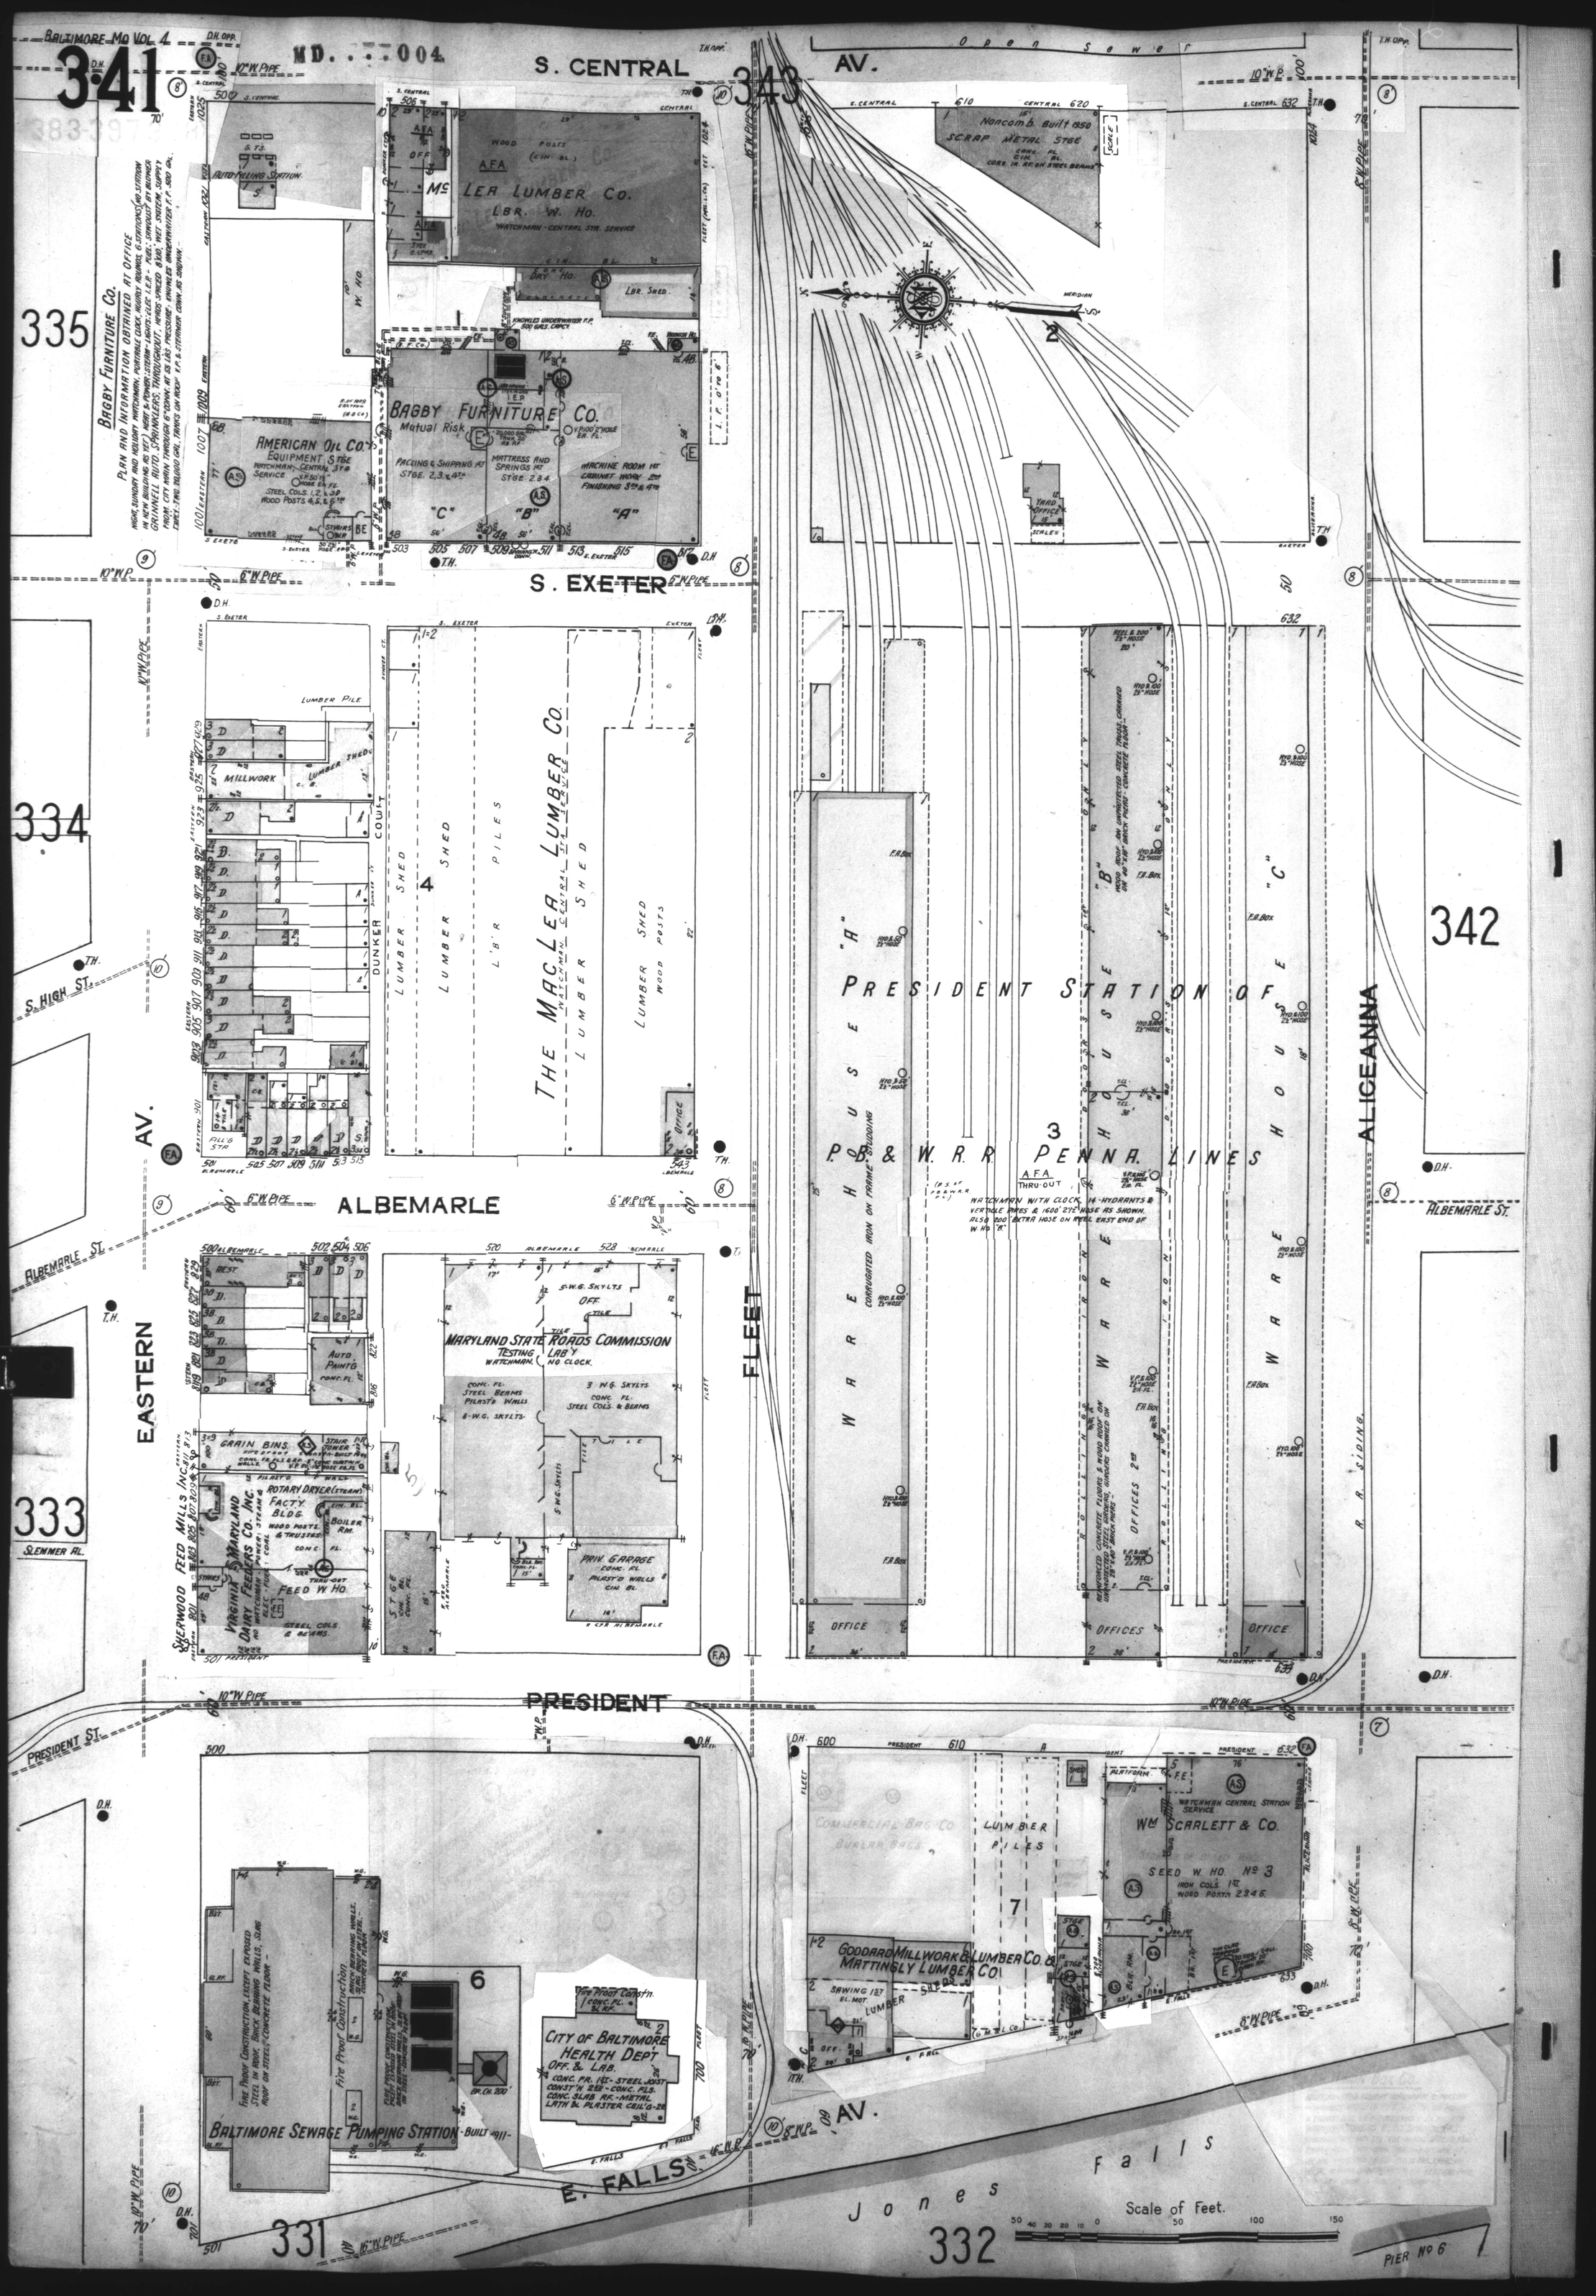
BALTIMORE MD. VOL. 4
3·41
MD. . . . 004
S. CENTRAL AV.
Open Sewer
BAGBY FURNITURE CO.
PLAN AND INFORMATION OBTRINED AT OFFICE
AUTO FILLING STATION
LEA LUMBER CO.
LBR. W. HO.
WATCHMAN - CENTRAL STA. SERVICE
DRY HO.
LBR. SHED.
KNOWLES UNDERWATER F.P. 500 GALS. CAPCY.
BAGBY FURNITURE CO.
Mutual Risk
AMERICAN OIL CO.
EQUIPMENT STGE
WATCHMAN - CENTRAL STA. SERVICE
STEEL COLS. 1, 2, & 3D
WOOD POSTS 4, 5, & 6TH
PACKING & SHIPPING 1ST STGE. 2, 3, & 4TH
MATTRESS AND SPRINGS 1ST STGE. 2, 3, 4.
MACHINE ROOM 1ST CABINET WORK 2ND FINISHING 3RD & 4TH
"C"
"B"
"A"
S. EXETER
S. CENTRAL
Noncomb. Built 1950
SCRAP METAL STGE
CONC. FL.
CIN. BL.
CORR. IR. RF. ON STEEL BEAMS
YARD OFFICE
SCALES
MERIDIAN
10" W. P.
6" W. PIPE
8" W. PIPE
16" W. PIPE
S. EXETER
LUMBER PILE
MILLWORK
LUMBER SHED
DUNKER COURT
THE MACLEA LUMBER CO.
WATCHMAN - CENTRAL STA. SERVICE
LUMBER SHED
LUMBER PILES
LUMBER SHED
WOOD POSTS
OFFICE
S. HIGH ST.
ALBEMARLE
ALBEMARLE ST.
EASTERN AV.
SLEMMER AL.
SHERWOOD FEED MILLS INC.
VIRGINIA MARYLAND DAIRY FEEDERS CO. INC.
FEED W. HO.
STEEL COLS. & BEAMS
GRAIN BINS
ROTARY DRYER (STEAM)
FACTY. BLDG.
BOILER RM.
MARYLAND STATE ROADS COMMISSION
TESTING LAB'Y
WATCHMAN. NO CLOCK.
PRIV. GARAGE
CONC. FL.
PLAST'D WALLS
CIN. BL.
FLEET
PRESIDENT ST.
PRESIDENT
P. B. & W. R. R.
PENNA. LINES
PRESIDENT STATION OF
WAREHOUSE
CORRUGATED IRON ON FRAME BUILDING
OFFICE
OFFICES
REINFORCED CONCRETE FLOORS & WOOD ROOF ON UNPROTECTED STEEL TRUSS, GIRDERS CHANNED ON 20" x 40" BRICK PIERS
AFA THRU-OUT
WATCHMAN WITH CLOCK, 16 HYDRANTS & VERTICLE PIPES & 1600' 2½" HOSE AS SHOWN. ALSO 200' EXTRA HOSE ON REEL EAST END OF W. HO. "B"
ALICEANNA
ALICEANNA ST.
R. R. SIDING
COMMERCIAL BAG CO.
BURLAP BAGS
LUMBER PILES
WM. SCARLETT & CO.
WATCHMAN CENTRAL STATION SERVICE
SEED W. HO. No 3
IRON COLS. 1ST
WOOD POSTS 2, 3, & 6.
GODDARD MILLWORK & LUMBER CO. & MATTINGLY LUMBER CO.
SAWING 1ST
EL. MOT.
LUMBER
CITY OF BALTIMORE HEALTH DEPT
OFF. & LAB.
CONC. FR. 1ST - STEEL JOIST CONST'N 2ND - CONC. FLS.
CONC. SLAB RF. - METAL LATH & PLASTER CEIL'G - 2D
BALTIMORE SEWAGE PUMPING STATION - BUILT 1911 -
FIRE PROOF CONSTRUCTION, EXCEPT EXPOSED STEEL IN ROOF. BRICK BEARING WALLS, SLAG ROOF ON STEEL & CONCRETE FLOOR
FIRE PROOF CONSTRUCTION
E. FALLS
Jones Falls
Scale of Feet.
PIER No 6
335
334
341
333
342
331
332