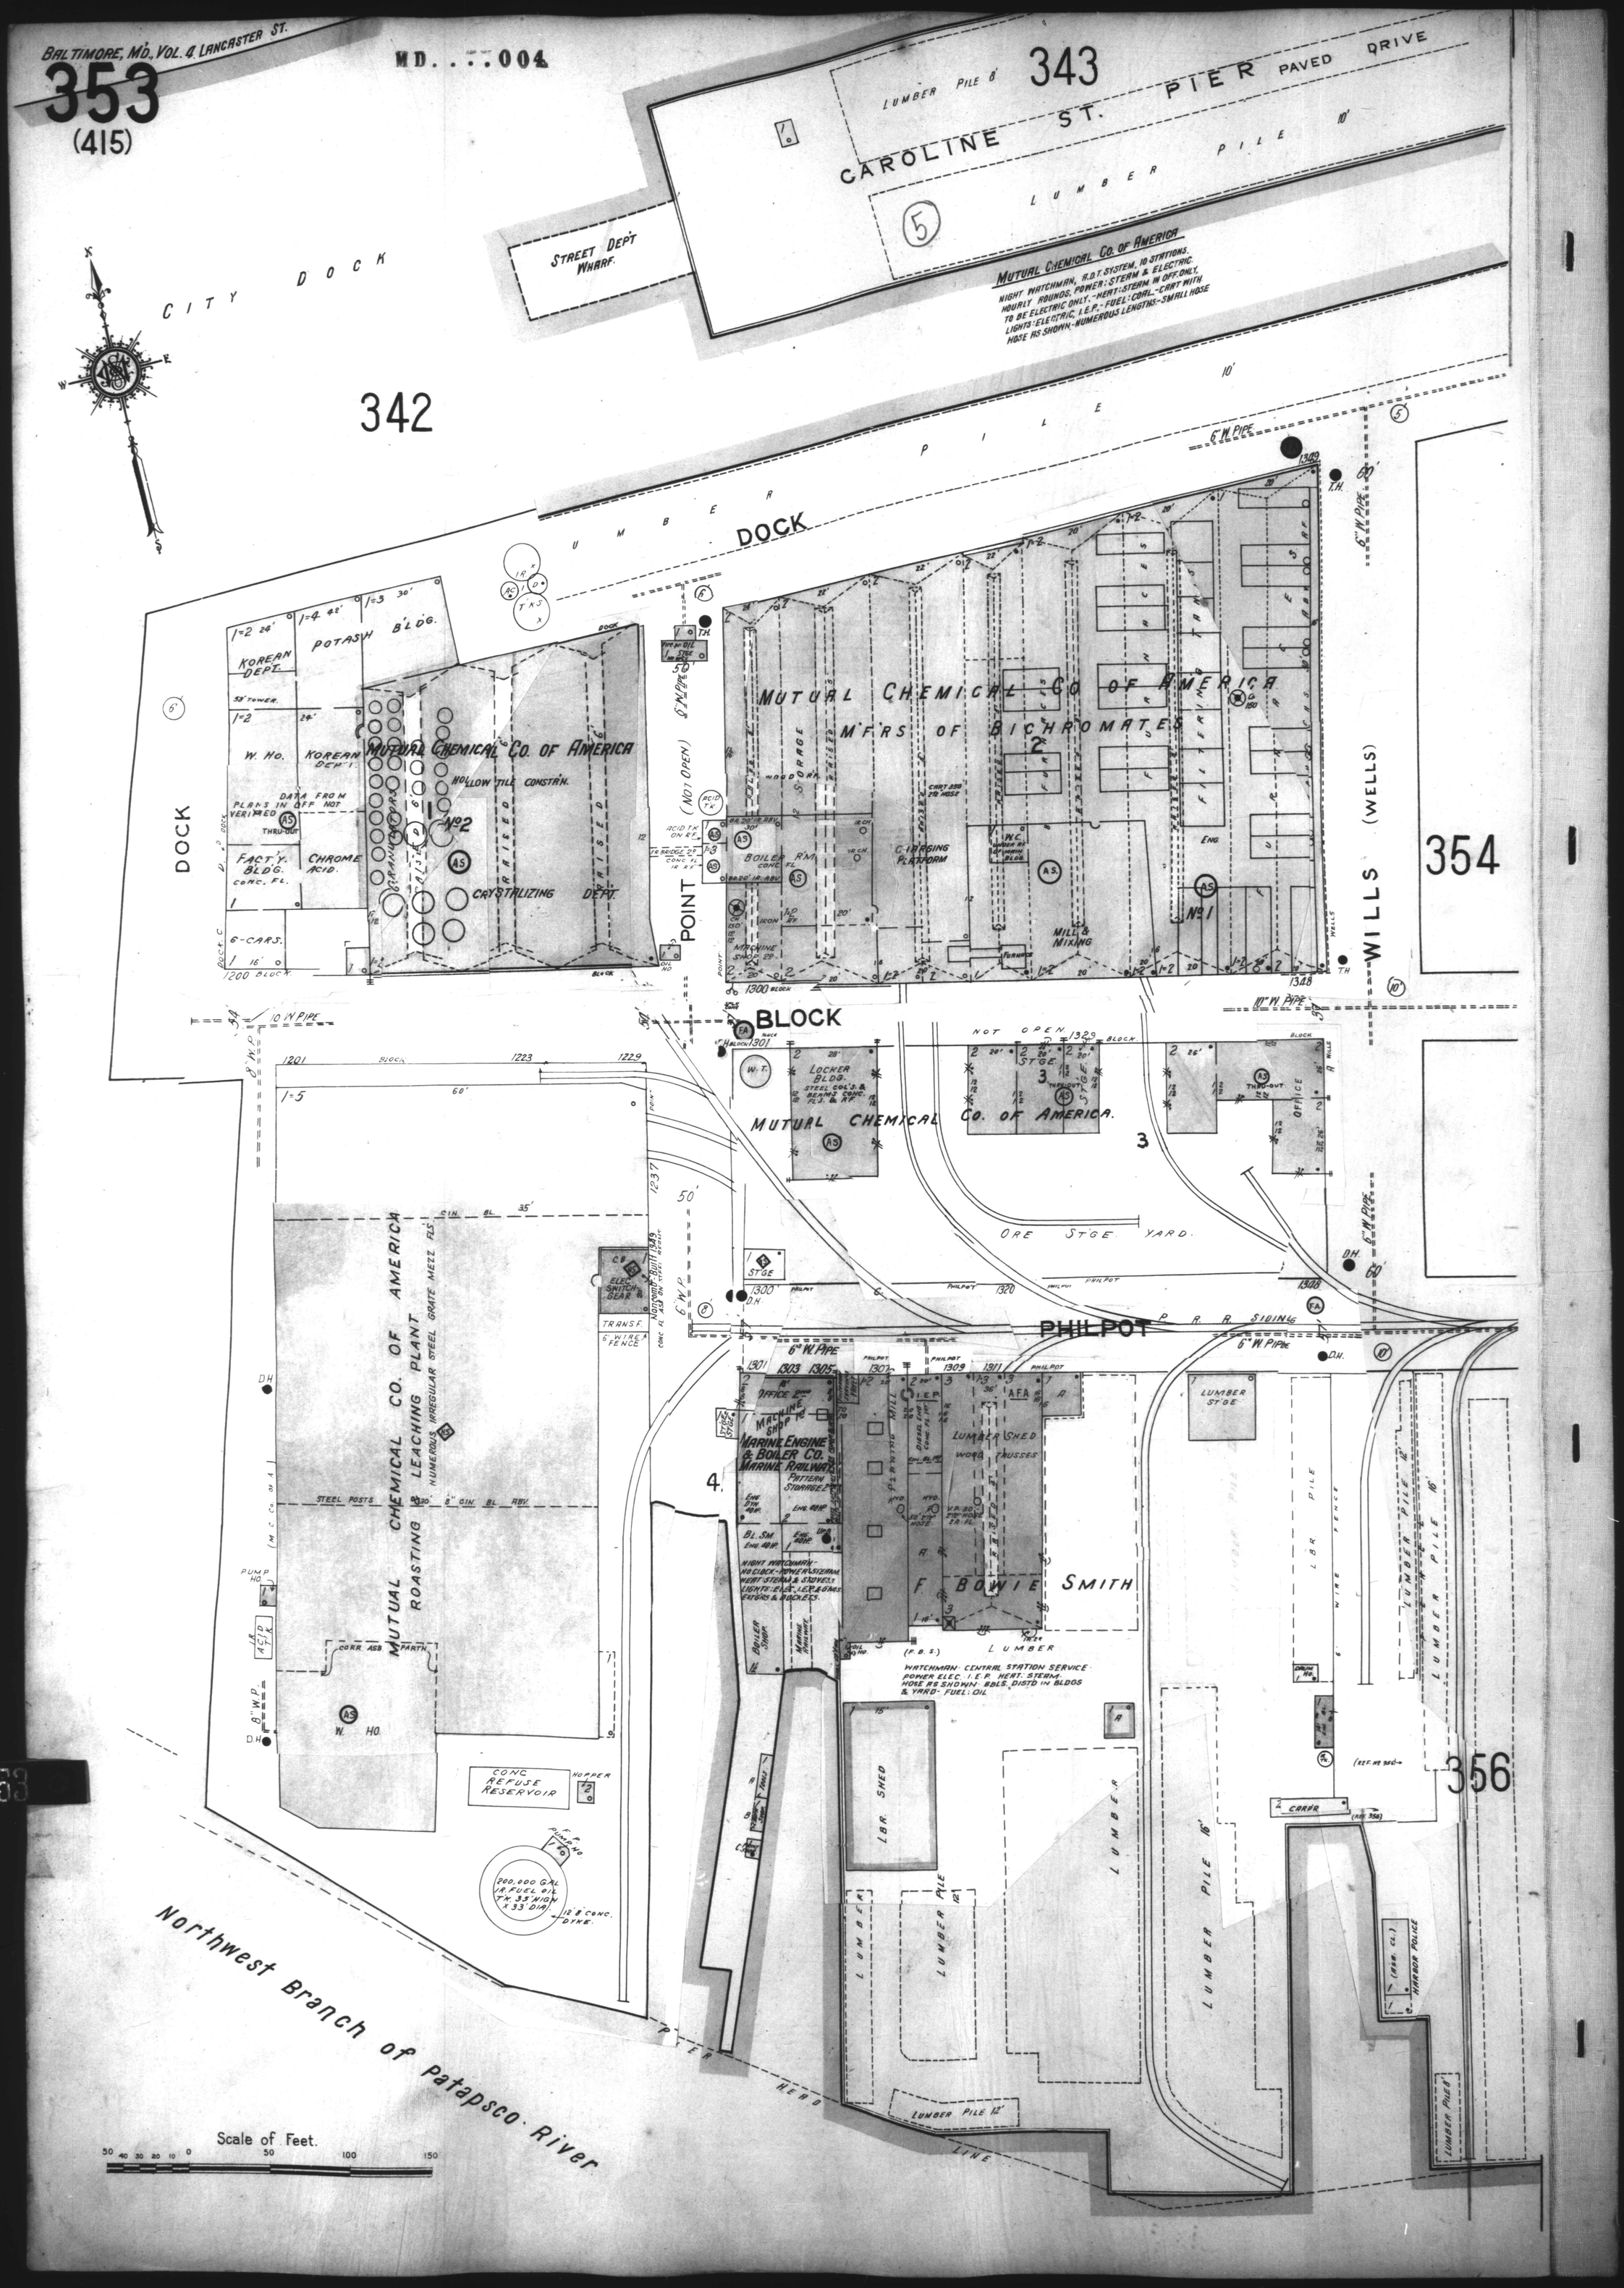
CAROLINE ST. PIER
PAVED DRIVE
LUMBER PILE 8'
343
LUMBER PILE 10'
STREET DEPT WHARF.
MUTUAL CHEMICAL CO. OF AMERICA
NIGHT WATCHMAN, R.D.T. SYSTEM, 10 STATIONS.
HOURLY ROUNDS, POWER: STEAM & ELECTRIC.
TO BE ELECTRIC ONLY.-HEAT: STEAM IN OFF. ONLY.
LIGHTS: ELECTRIC, I.E.P.-FUEL: COAL.-CART WITH
HOSE AS SHOWN-NUMEROUS LENGTHS-SMALL HOSE
CITY DOCK
342
LUMBER PILE 10'
DOCK
POTASH BLDG.
KOREAN DEPT.
W. HO.
FACT'Y. BLD'G.
CHROME ACID.
MUTUAL CHEMICAL CO. OF AMERICA
HOLLOW TILE CONSTR'N.
CRYSTALIZING DEPT.
MUTUAL CHEMICAL CO OF AMERICA
M'F'RS OF BICHROMATES
BOILER RM
CHARGING PLATFORM
MILL & MIXING
POINT (NOT OPEN)
BLOCK
WILLS (WELLS)
354
LOCKER BLDG.
MUTUAL CHEMICAL CO. OF AMERICA.
ORE STGE YARD.
OFFICE
PHILPOT R. R. SIDING
MUTUAL CHEMICAL CO. OF AMERICA
ROASTING & LEACHING PLANT
NUMEROUS IRREGULAR STEEL GRATE MEZZ. FL'S.
ELEC. SWITCH GEAR
TRANSF.
CONC. REFUSE RESERVOIR
200,000 GAL. IR. FUEL OIL TK. 33' HIGH X 33' DIA.
12'8" CONC. DYKE
MARINE ENGINE & BOILER CO.
MARINE RAILWAY
MACHINE SHOP
PATTERN STORAGE
LUMBER SHED
F. BOWIE SMITH
LUMBER
WATCHMAN-CENTRAL STATION SERVICE
POWER ELEC. I.E.P. HEAT: STEAM.
HOSE AS SHOWN-BBLS. DISTD IN BLDGS & YARD-FUEL: OIL
LBR. SHED
LUMBER PILE 16'
LUMBER PILE 12'
HARBOR POLICE
CARPR
PIER HEAD LINE
Northwest Branch of Patapsco River
Scale of Feet.
50 40 30 20 10 0 50 100 150
356