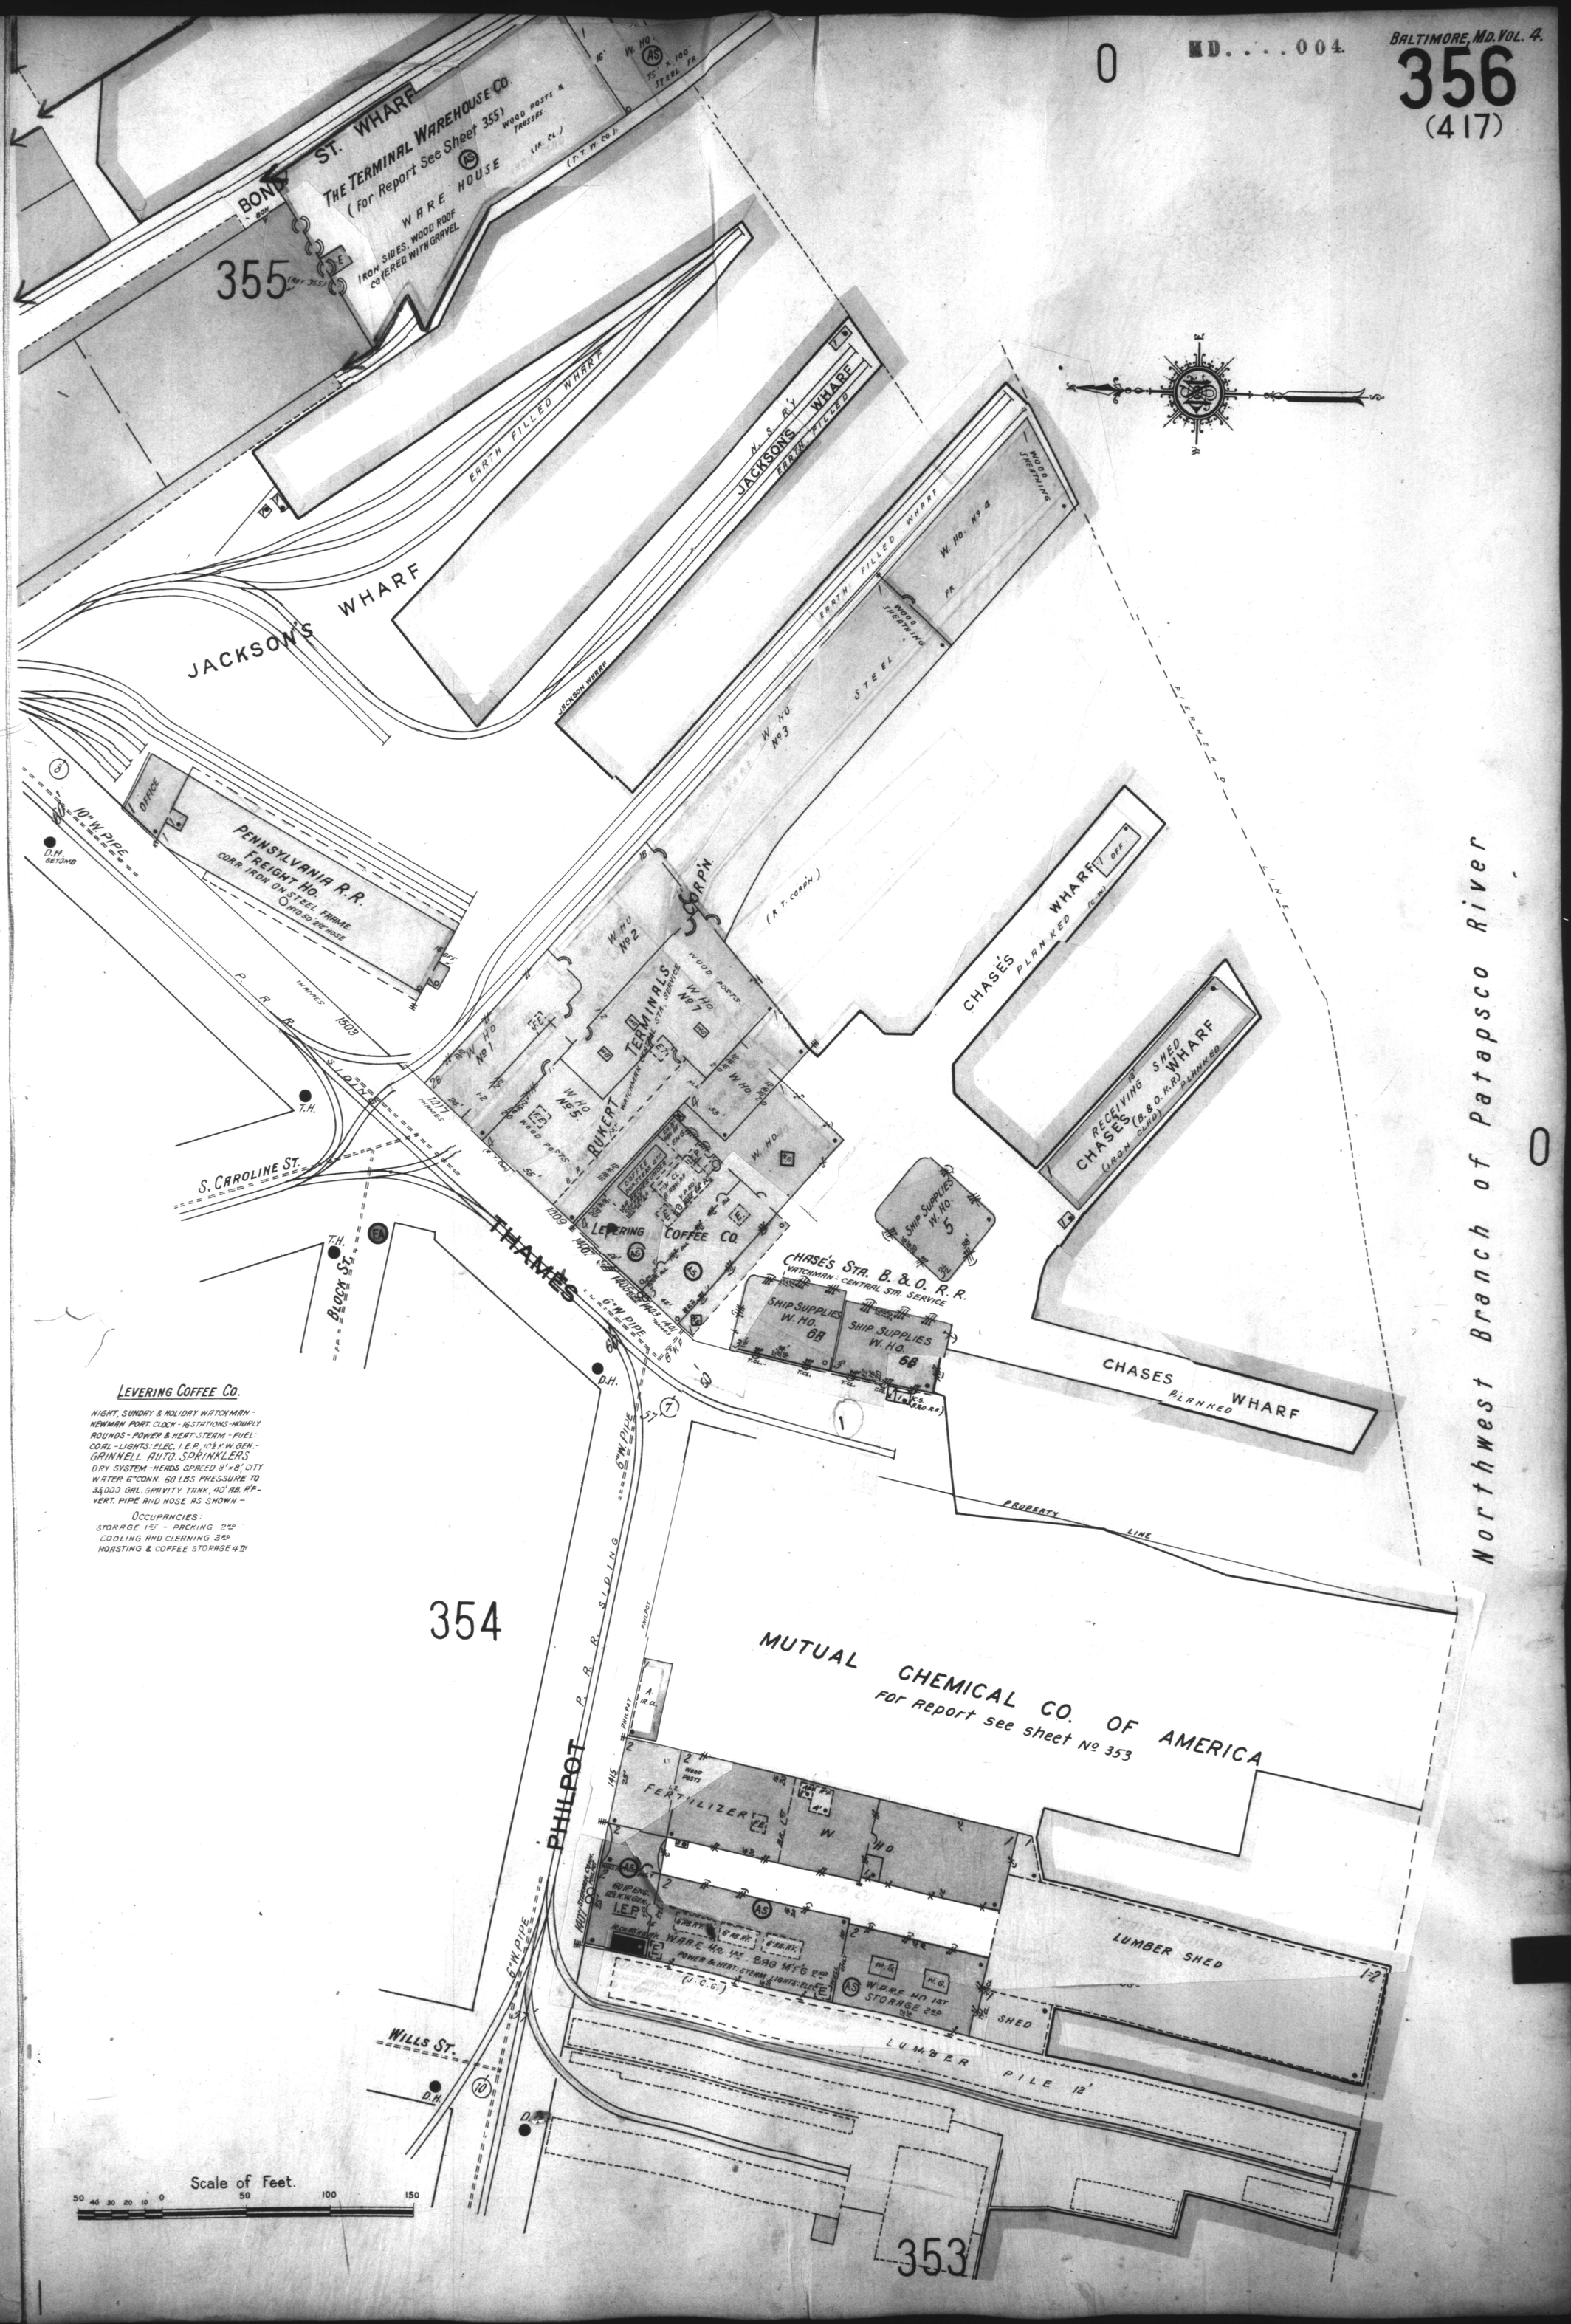
BOND ST. WHARF
THE TERMINAL WAREHOUSE CO.
(For Report See Sheet 355)
WARE HOUSE
WOOD POSTS & TRUSSES
IRON SIDES, WOOD ROOF COVERED WITH GRAVEL
355
EARTH FILLED WHARF
JACKSON'S WHARF
JACKSONS WHARF
EARTH FILLED
JACKSON WHARF
EARTH FILLED WHARF
W. HO. No 4
WOOD SHEATHING
STEEL
W. HO. No 3
PENNSYLVANIA R.R. FREIGHT HO.
CORR. IRON ON STEEL FRAME
OFFICE
10" W. PIPE
D.H. BEYOND
P. R. R.
THAMES
1503
W. HO. No 1
W. HO. No 2
W. HO. No 5
W. HO. No 7
RUKERT TERMINALS
WATCHMAN - CENTRAL STA. SERVICE
WOOD POSTS
LEVERING COFFEE CO.
T.H.
S. CAROLINE ST.
BLOCK ST.
THAMES
6" W. PIPE
CHASE'S WHARF
PLANNED
RECEIVING SHED
CHASES (B. & O. R.R.) WHARF
(IRON CLAD)
PLANNED
SHIP SUPPLIES W. HO. 5
CHASE'S STA. B. & O. R. R.
WATCHMAN - CENTRAL STA. SERVICE
SHIP SUPPLIES W. HO. 6A
SHIP SUPPLIES W. HO. 6B
CHASES WHARF
PLANNED
PROPERTY LINE
Northwest Branch of Patapsco River
LEVERING COFFEE CO.
NIGHT, SUNDAY & HOLIDAY WATCHMAN - NEWMAN PORT. CLOCK - 16 STATIONS - HOURLY ROUNDS - POWER & HEAT: STEAM - FUEL: COAL - LIGHTS: ELEC. I.E.P. 10½ K.W. GEN. - GRINNELL AUTO. SPRINKLERS DRY SYSTEM - HEADS SPACED 8' x 8' CITY WATER 6" CONN. 60 LBS PRESSURE TO 35,000 GAL. GRAVITY TANK, 40' AB. R'F - VERT. PIPE AND HOSE AS SHOWN -
OCCUPANCIES:
STORAGE 1ST - PACKING 2ND
COOLING AND CLEANING 3RD
ROASTING & COFFEE STORAGE 4TH
354
PHILPOT
P. R. R. SIDING
MUTUAL CHEMICAL CO. OF AMERICA
For Report see sheet No 353
FERTILIZER
W. HO.
I.E.P.
WARE HO. 1ST BAG MFG 2ND
POWER & HEAT: STEAM LIGHTS: ELEC.
WARE HO 1ST STORAGE 2ND
LUMBER SHED
SHED
LUMBER PILE 12'
6" W. PIPE
WILLS ST.
D.H.
Scale of Feet.
50 40 30 20 10 0 50 100 150
353