MD....004

FEDERAL TIN CO.
TIN CAN MFG.
BUILDINGS: E, F & H.

TWO NIGHT WATCHMEN- APP. CLOCK.-POWER: ELEC.-HEAT: STEAM.-LIGHTS: ELEC. 4 VERT. PIPES AS SHOWN WITH 800' 1½" HOSE 450' 2" HOSE AND 300' 2½" HOSE. FIRE PAILS DISTRIBUTED. WATER SUPPLY FOR HOSE IS OBTAINED FROM 2 ADJOINING PLANTS OF THE AMERICAN TOBACCO CO. (SHEET 329 & 367.) THIS SUPPLY SYSTEM COMPRISES-TWO GRAVITY TANKS HAVING A COMBINED CAPACITY OF 27,000 GALLONS.- 2 FIRE PUMPS OF 750 GAL. CAP'CY PER MINUTE EACH AND ONE 10" CONN. TO CITY WATER MAINS 50 LBS PRESSURE. BREAK GLASS FIRE ALARM BOX ON EACH FLOOR. THE FIRE APPARATUS AND PRIVATE SYSTEM OF STREET HYDS. DISCRIBED IN THE REPORTS OF THE TWO ADJOINING PLANTS ARE AVAILABLE FOR USE IN THIS PLANT.

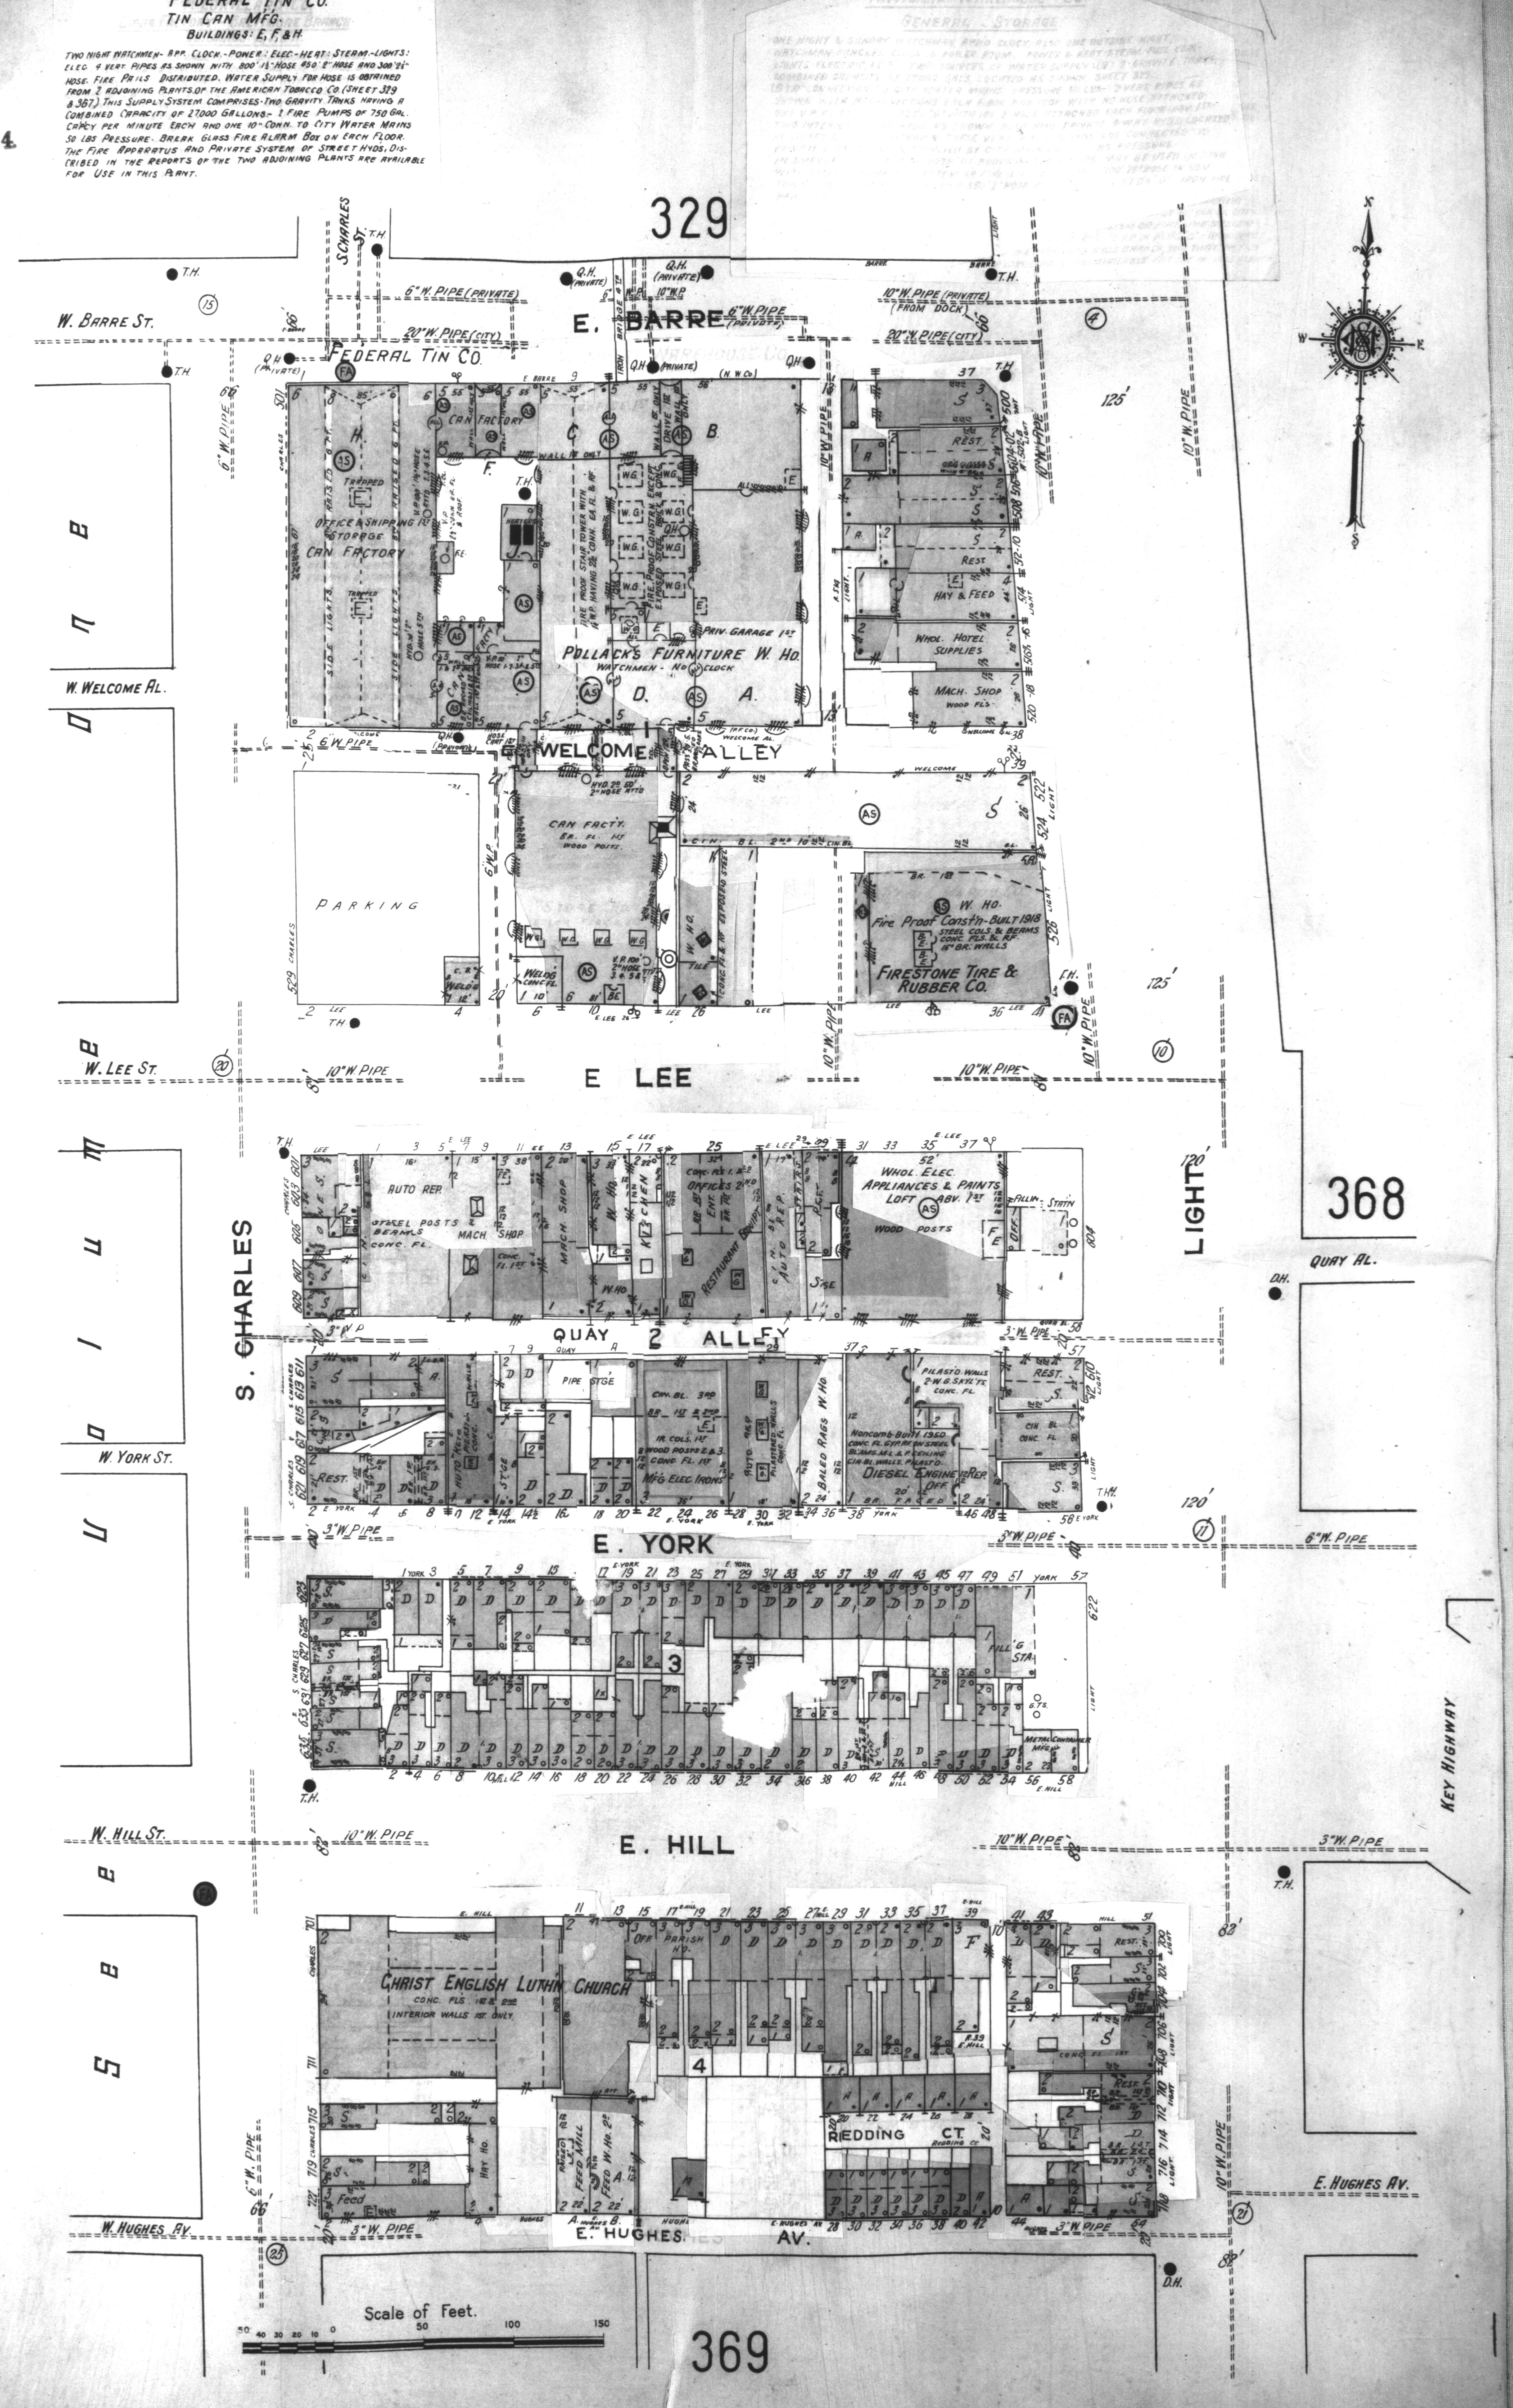
NATIONAL WAREHOUSE CO.
GENERAL STORAGE
329
S. CHARLES ST.
T.H.
W. BARRE ST.
E. BARRE
6" W. PIPE (PRIVATE)
20" W. PIPE (CITY)
10" W. PIPE (PRIVATE) (FROM DOCK)
FEDERAL TIN CO.
Q.H. (PRIVATE)
CAN FACTORY
OFFICE & SHIPPING 1ST STORAGE
CAN FACTORY
SIDE LIGHTS
RAISED 6 FT.
TRAPPED
H.
F.
C
B.
D.
A.
FIRE PROOF STAIR TOWER WITH 1½" W.P. HAVING 2½" CONN. EA. FL. & RF.
FIRE PROOF CONSTR'N. EXCEPT EXPOSED STEEL BRK. & CONC.
W.G.
PRIV. GARAGE 1ST
POLLACK'S FURNITURE W. HO.
WATCHMEN - NO CLOCK
REST.
HAY & FEED
WHOL. HOTEL SUPPLIES
MACH. SHOP WOOD FLS.
W. WELCOME AL.
WELCOME ALLEY
6" W. PIPE
HYD. 2" 50' 2" HOSE ATT'D
CAN FACT'Y. BR. FL. 1ST WOOD POSTS
PARKING
WELD'G
W. HO.
W. HO. FIRE PROOF CONST'N.-BUILT 1918 STEEL COLS. & BEAMS CONC. FLS. & RF. 16" BR. WALLS
FIRESTONE TIRE & RUBBER CO.
125'
10" W. PIPE
W. LEE ST.
E LEE
AUTO REP.
STEEL POSTS & BEAMS CONC. FL.
MACH. SHOP
KITCHEN
OFFICES 2ND
RESTAURANT EQUIPT.
AUTO REP.
WHOL. ELEC. APPLIANCES & PAINTS LOFT ABV. 1ST WOOD POSTS
FILLING STAT'N
LIGHT
120'
368
QUAY AL.
D.H.
S. CHARLES
QUAY 2 ALLEY
3" W. PIPE
PIPE STGE
AUTO REP.
MFG. ELEC. IRONS
BALED RAGS W. HO.
PILASTD. WALLS 2-W.G. SKYL'TS. CONC. FL.
NONCOMB. BUILT 1950 CONC. FL. GYP. RF. ON STEEL BEAMS
DIESEL ENGINE REP. OFF.
W. YORK ST.
E. YORK
6" W. PIPE
3
FILL'G STA.
METAL CONTAINER MFG.
G.T.S.
W. HILL ST.
E. HILL
3" W. PIPE
KEY HIGHWAY
CHRIST ENGLISH LUTH'N CHURCH
CONC. FLS. 1ST & 2ND
INTERIOR WALLS 1ST ONLY
PARISH HO.
OFF.
4
HAY HO.
FEED
FEED MILL
FEED W. HO. 2D
REDDING CT.
E. HUGHES AV.
W. HUGHES AV.
Scale of Feet.
50 40 30 20 10 0 50 100 150
369