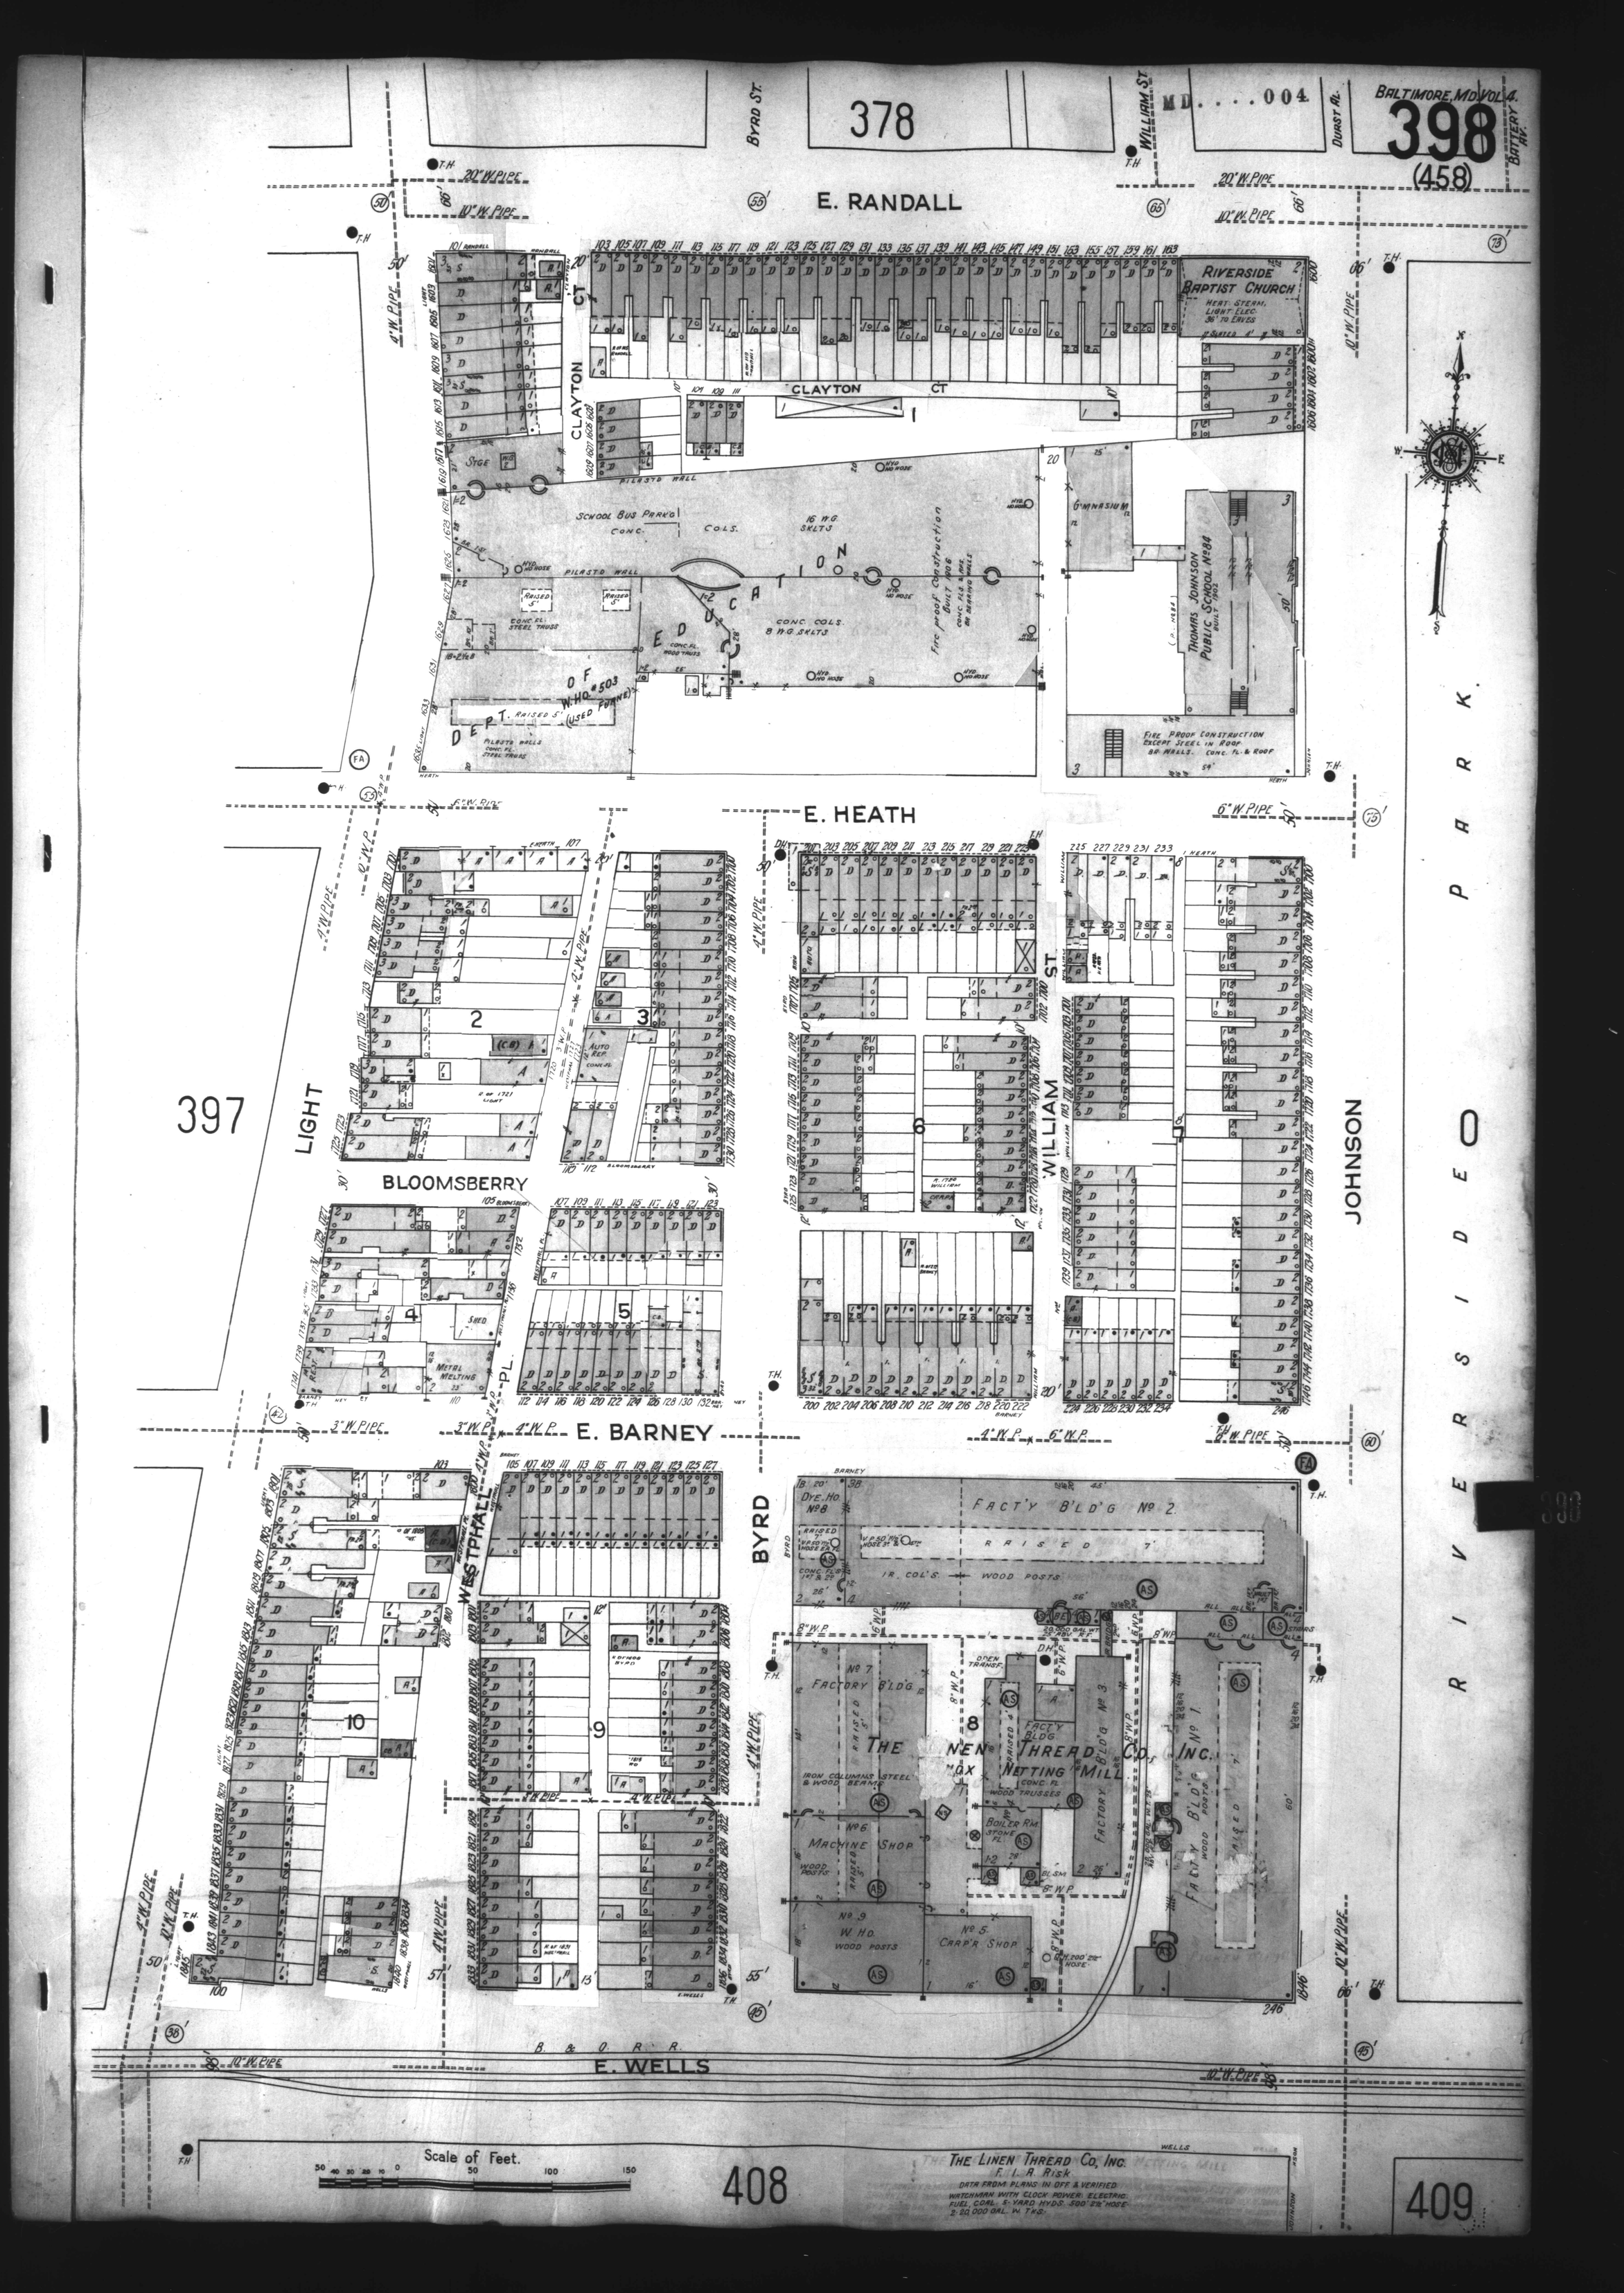
BALTIMORE, MD. VOL. 4.
398
(458)
MD....004
378
397
408
409
E. RANDALL
E. HEATH
E. BARNEY
E. WELLS
BLOOMSBERRY
LIGHT
WILLIAM ST
JOHNSON
BYRD
WESTPHALL
CLAYTON CT
BATTERY AV.
DURST AL.
BYRD ST.
RIVERSIDE BAPTIST CHURCH
HEAT: STEAM, LIGHT: ELEC. 36' TO EAVES
SCHOOL BUS PARK'G
CONC.
COLS.
16 W.G. SKLTS
EDUCATION
CONC. COLS. 8 W.G. SKLTS
Fire proof Construction BUILT 1906
GYMNASIUM
THOMAS JOHNSON PUBLIC SCHOOL No 84 BUILT 1902
FIRE PROOF CONSTRUCTION EXCEPT STEEL IN ROOF. BR. WALLS. CONC. FL. & ROOF
DEPT. OF W.HO. #503 (USED FORMER)
RAISED 5'
CONC. FL. STEEL TRUSS
PILASTD WALL
METAL MELTING
SHED
AUTO & REP.
FACT'Y B'LD'G No 2.
RAISED 7'
I.R. COL'S. WOOD POSTS
DYE. HO. No 8
No 7 FACTORY B'LD'G
No 6 MACHINE SHOP
No 9 W. HO.
No 5 CARP'R SHOP
THE NEW THREAD CO. INC.
LINEN NETTING MILL
FACTY B'LD'G No 3
FACTY B'LD'G No 1
B. & O. R. R.
RIVER PARK
Scale of Feet.
THE LINEN THREAD CO, INC.
F. I. A. Risk.
DATA FROM PLANS IN OFF & VERIFIED
WATCHMAN WITH CLOCK POWER: ELECTRIC.
FUEL, COAL. 5-YARD HYDS. 500' 2½" HOSE
2-20,000 GAL. W. TKS.