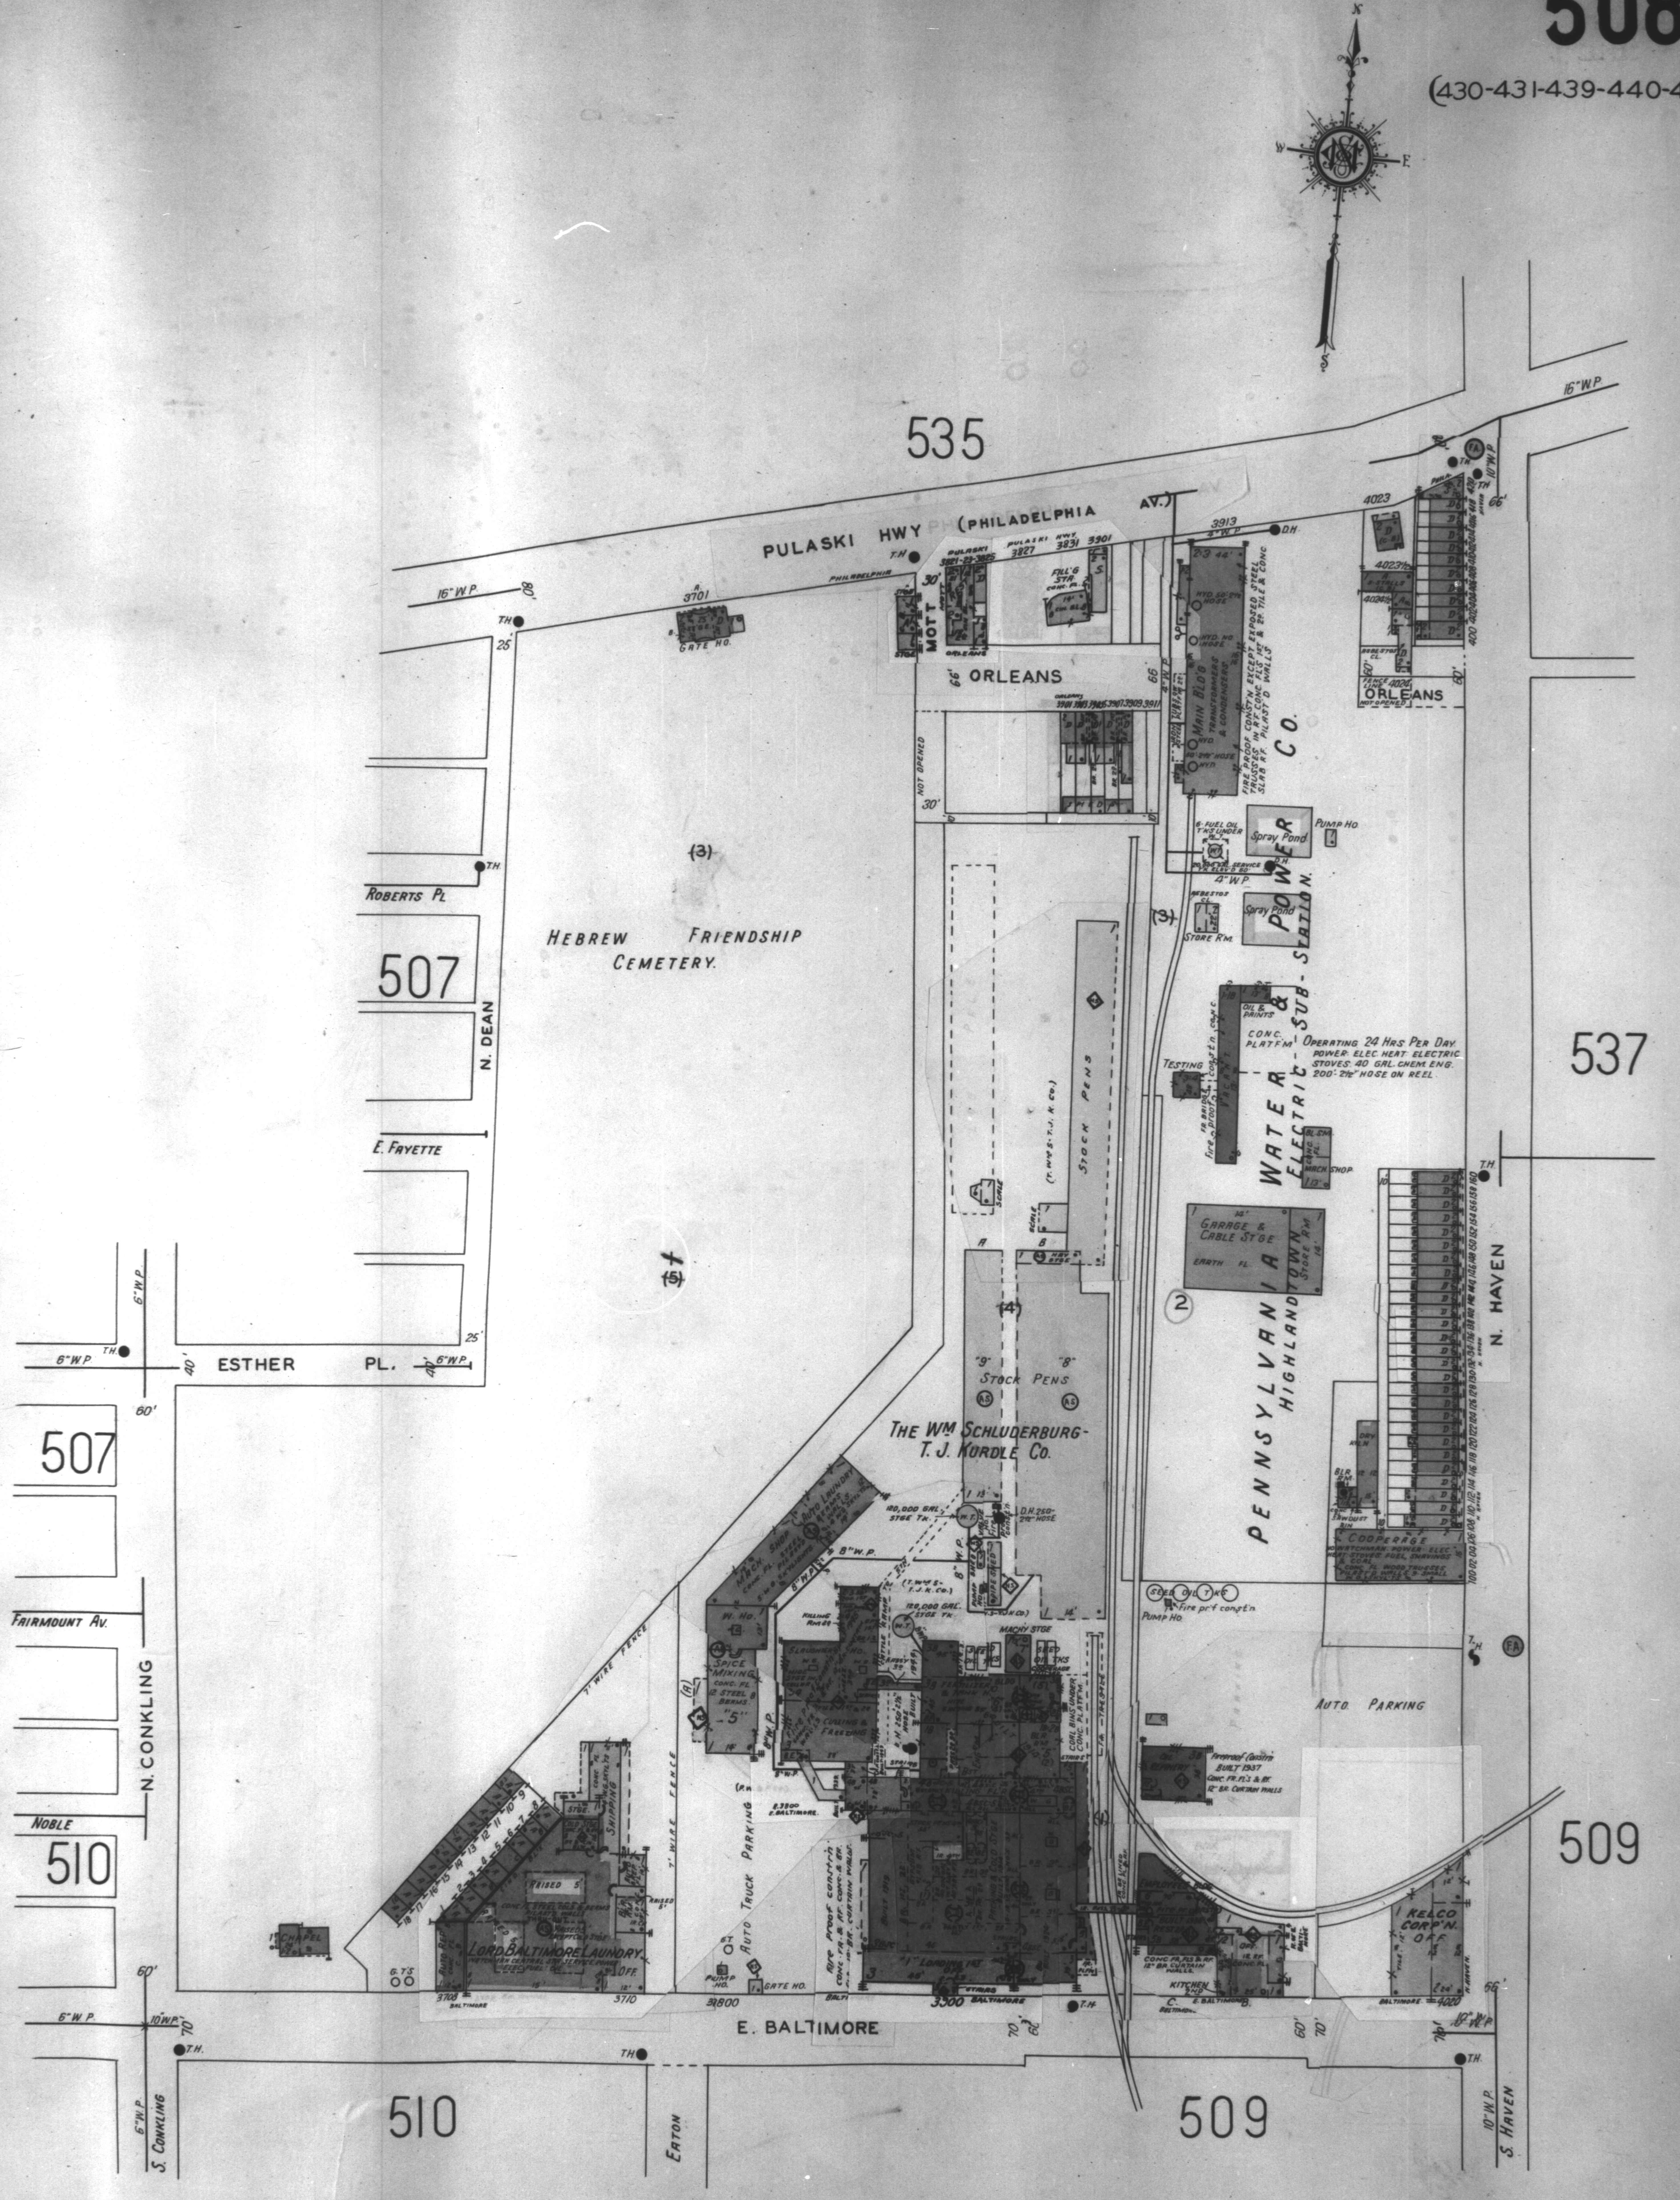
N
S
E
W
535
PULASKI HWY (PHILADELPHIA AV.)
16" W.P.
80'
T.H.
25'
3701
GATE HO.
PHILADELPHIA
PULASKI 3821-23-3825
PULASKI HWY 3827
3831
3901
3913
4" W.P.
D.H.
FILL'G STA.
MOTT
30'
ORLEANS
66'
66
ORLEANS 3901 3903 3905 3907 3909 3911
NOT OPENED
30'
MAIN BLD'G TRANSFORMERS & CONDENSERS
FIRE PROOF CONST'N EXCEPT EXPOSED STEEL TRUSSES IN RF. CONC. FL'S 1ST & 2D. TILE & CONC. SLAB RF. PILAST'D WALLS
HYD. 50'-2½" HOSE
HYD. NO HOSE
6-FUEL OIL T'KS UNDER
Spray Pond
PUMP HO.
4" W.P.
ASBESTOS CL.
STORE RM.
(3)
4023
4023½
4024½
4024
ORLEANS
NOT OPENED
FENCE LINE
60'
10" W.P.
FA
66'
ROBERTS PL.
507
N. DEAN
HEBREW FRIENDSHIP CEMETERY.
E. FAYETTE
(5)
ESTHER PL.
6" W.P.
40'
60'
507
FAIRMOUNT AV.
N. CONKLING
NOBLE
510
STOCK PENS
(T.Wm S.-T.J.K. Co.)
SCALE
A
B
HAY STGE
(4)
"9" "8" STOCK PENS
PENNSYLVANIA WATER & POWER CO.
HIGHLAND TOWN ELECTRIC SUB-STATION.
TESTING
OIL & PAINTS
CONC. PLATF'M
Operating 24 Hrs Per Day. POWER: ELEC. HEAT: ELECTRIC STOVES. 40 GAL. CHEM. ENG. 200'-2½" HOSE ON REEL
BL. SM.
MACH. SHOP
GARAGE & CABLE ST'GE
EARTH FL.
STORE RM.
2
537
N. HAVEN
DRY KILN
BLR. RM.
SAWDUST BIN
COOPERAGE
WATCHMAN. POWER: ELEC. HEAT: STOVES. FUEL: SHAVINGS & COAL
SEED OIL T'KS
Fire pr'f const'n
PUMP HO.
AUTO PARKING
THE Wm SCHLUDERBURG-T. J. KURDLE Co.
120,000 GAL. STGE TK.
D.H. 250'-2½" HOSE
MACH. SHOP
AUTO LAUNDRY
8" W.P.
W. HO.
SPICE MIXING CONC. FL. 12 STEEL BERMS "5"
KILLING RM.
SLAUGHTER HO.
CURING & FREEZING
MACHY STGE
SEED OIL TKS
COAL BINS UNDER CONC. PLATF'M
TRESTLE
Fireproof Constr'n BUILT 1937 CONC. FR. FL'S & RF. 12" BR. CURTAIN WALLS
EMPLOYEES BLDG.
KITCHEN
KELCO CORP'N. OFF.
509
7' WIRE FENCE
AUTO TRUCK PARKING
Fire proof constr'n CONC. FR. & RF. CONC. & BR. CURTAIN WALLS
"1" LOADING
CHAPEL
G.T'S
SHIPPING
RAISED 5'
LORD BALTIMORE LAUNDRY
AUTO REP.
OFF.
3708 BALTIMORE
3710
3800
GATE HO.
PUMP HO.
3900 BALTIMORE
E. BALTIMORE
4020
10" W.P.
6" W.P.
70'
T.H.
510
S. CONKLING
EATON
509
S. HAVEN
SCALE 100 FT. TO ONE INCH
100 50 0 100 200

THE Wm SCHLUDERBURG-
T. J. KURDLE CO.
PACKING PLANT.
Mutual Risk.
NIGHT WATCHMAN, APP'D CLOCK. HEAT: STEAM. POWER: ELEC. FUEL, COAL. CHEM. EXTGRS. 3-40 GAL. CHEM. ENGS. ONE HUGHES UNDERWRITERS STEAM PUMP, 16 x 3 x 12, CAPCY: 750 G.P.M.

Copyright 1936 by the Sanborn Map Co.