MD....005

(650)
BALTIMORE, MD - VOL. 5

# 547

(453-454-461)

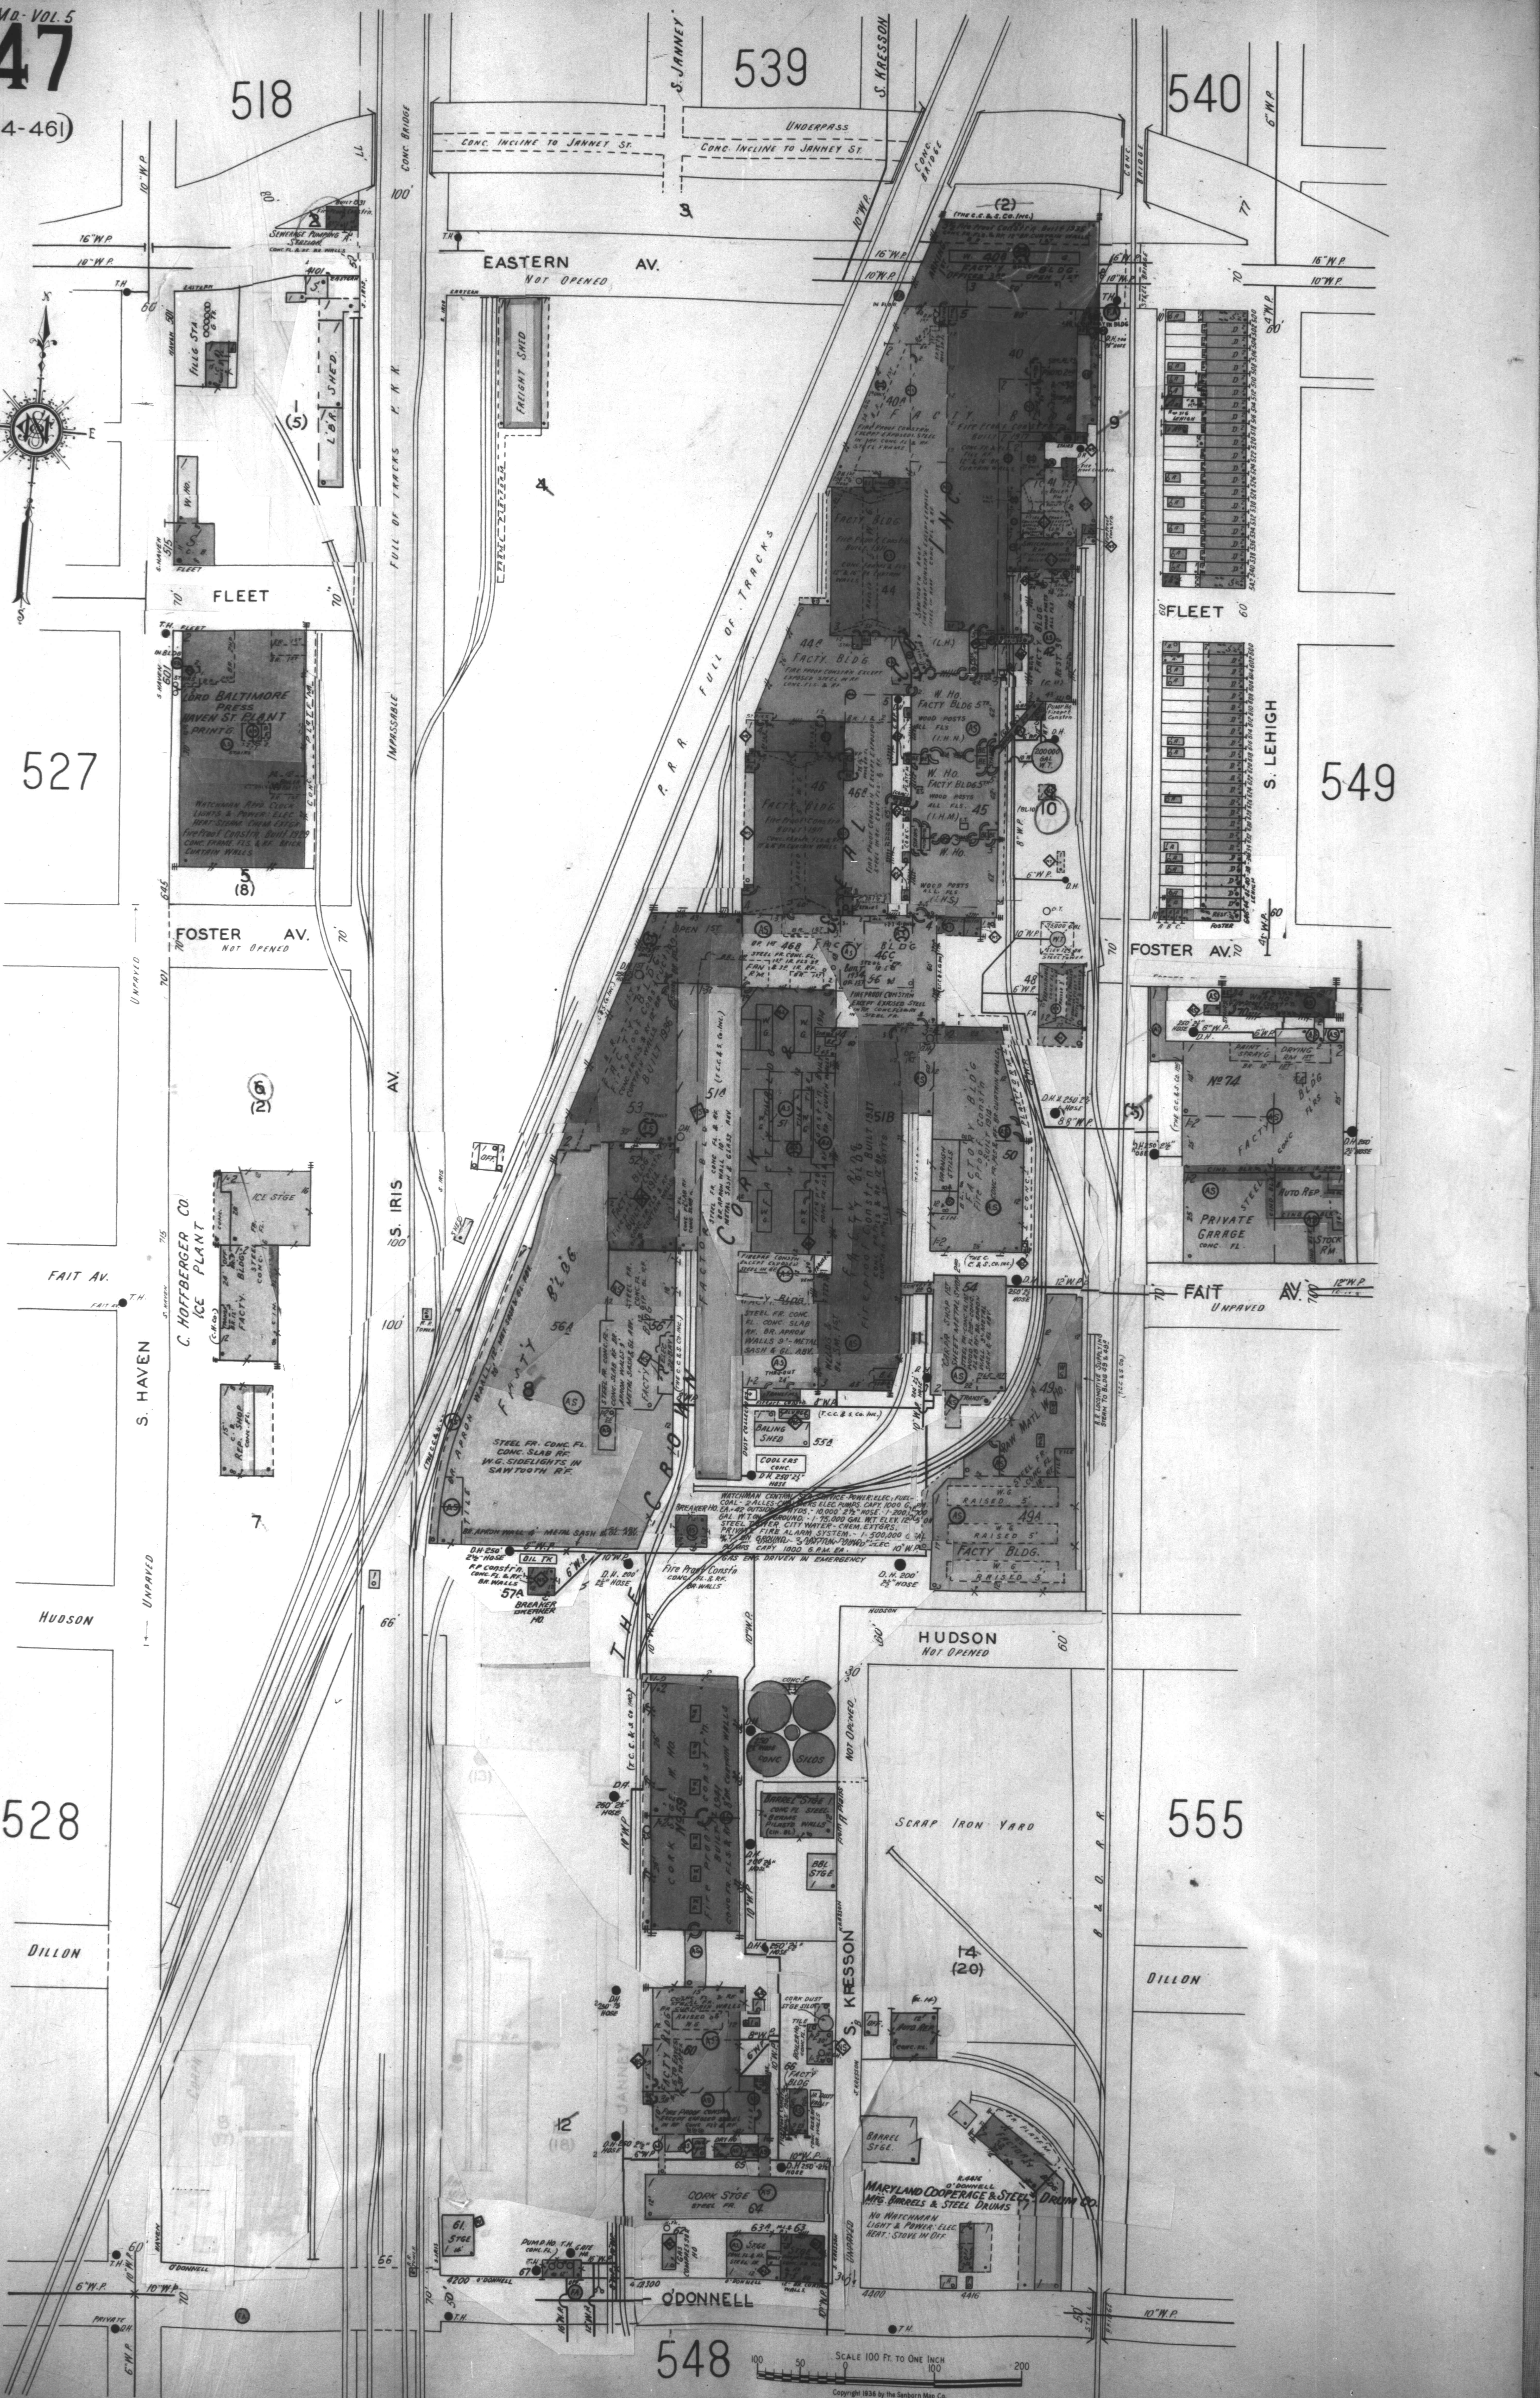
518
539
540
527
549
528
555
548
S. JANNEY
S. KRESSON
UNDERPASS
CONC. INCLINE TO JANNEY ST.
CONC. INCLINE TO JANNEY ST.
CONC. BRIDGE
CONC. BRIDGE
CONC. BRIDGE
3
SEWERAGE PUMPING STATION
EASTERN AV.
NOT OPENED
16" W.P.
10" W.P.
6" W.P.
FILLG STA.
SHED
L'BR.
W. HO.
1
(5)
FREIGHT SHED
4
P. R. R. FULL OF TRACKS
FULL OF TRACKS P. R. R.
IMPASSABLE
FLEET
LORD BALTIMORE PRESS
HAVEN ST. PLANT
PRINT'G.
WATCHMAN APPD. CLOCK
LIGHTS & POWER: ELEC.
HEAT: STEAM. CHEM. EXTGR.
FIREPROOF CONSTR'N. BUILT 1929
CONC. FRAME, FLS. & RF. BRICK CURTAIN WALLS
5
(8)
FOSTER AV.
NOT OPENED
UNPAVED
S. HAVEN
6
(2)
C. HOFFBERGER CO.
ICE PLANT
ICE STGE
FACTY. BLDG.
REP. SHOP
7
S. IRIS AV.
FAIT AV.
HUDSON
DILLON
(2)
(THE C.C. & S. CO. INC.)
FIRE PROOF CONSTR'N. BUILT 1936
W. 40B
FACT'Y BLDG.
OFFICES 3RD
40
40A
FIRE PROOF CONSTR. BUILT 1911
FACTY. BLDG.
44
44A
FACTY. BLDG.
45
46
46A
46B
46C
W. HO.
FACTY. BLDG. 5TH
WOOD POSTS ALL FLS.
42
41
9
200,000 GAL. W.T.
10
S. LEHIGH
48
50
51
51A
51B
52
53
54
55A
56A
56
FACTORY BLDG
THE CROWN CORK & SEAL CO. INC.
STEEL FR. CONC. FL.
CONC. SLAB RF.
W.G. SIDELIGHTS IN SAWTOOTH RF.
BALING SHED
COOLERS
BREAKER HO.
57A
OIL TK.
No 74
FACTY. BLDG.
PAINT SPRAYG
DRYING RM
PRIVATE GARAGE
AUTO REP.
STOCK RM.
RAW MATL. W. HO.
49
49A
FACTY. BLDG.
RAISED 5'
WATCHMAN CENTRAL STA. SERVICE - POWER: ELEC.; FUEL - COAL - 2 ALLIS-CHALMERS ELEC. PUMPS. CAPY. 1000 G.P.M. EA. 42 OUTSIDE HYDS. - 10,000' 2½" HOSE - 1-200,000 GAL. W.T. ON GROUND - 1-75,000 GAL. W.T. ELEV. 125' ON STEEL TOWER. CITY WATER - CHEM. EXTGRS. PRIVATE FIRE ALARM SYSTEM - 1-500,000 GAL. ON GROUND - 3 DAYTON-DOWD ELEC. PUMPS CAPY. 1000 G.P.M. EA. GAS ENG. DRIVEN IN EMERGENCY
HUDSON
NOT OPENED
CONC. SILOS
CORK STGE No 59
BARREL STGE
BBL STGE
60
FACTY. BLDG.
JANNEY
12
(18)
(13)
8
(17)
61 STGE
CORK STGE
64
63A
63
65
66
67
O'DONNELL
4200
4300
4400
4416
SCRAP IRON YARD
14
(20)
S. KRESSON
B. & O. R.R.
DILLON
AUTO REP.
BARREL STGE.
MARYLAND COOPERAGE & STEEL DRUM CO.
MFG. BARRELS & STEEL DRUMS
NO WATCHMAN
LIGHT & POWER: ELEC.
HEAT: STOVE IN OFF.
STEEL BRIDGE
SCALE 100 FT. TO ONE INCH
100
50
0
100
200

Copyright 1936 by the Sanborn Map Co.