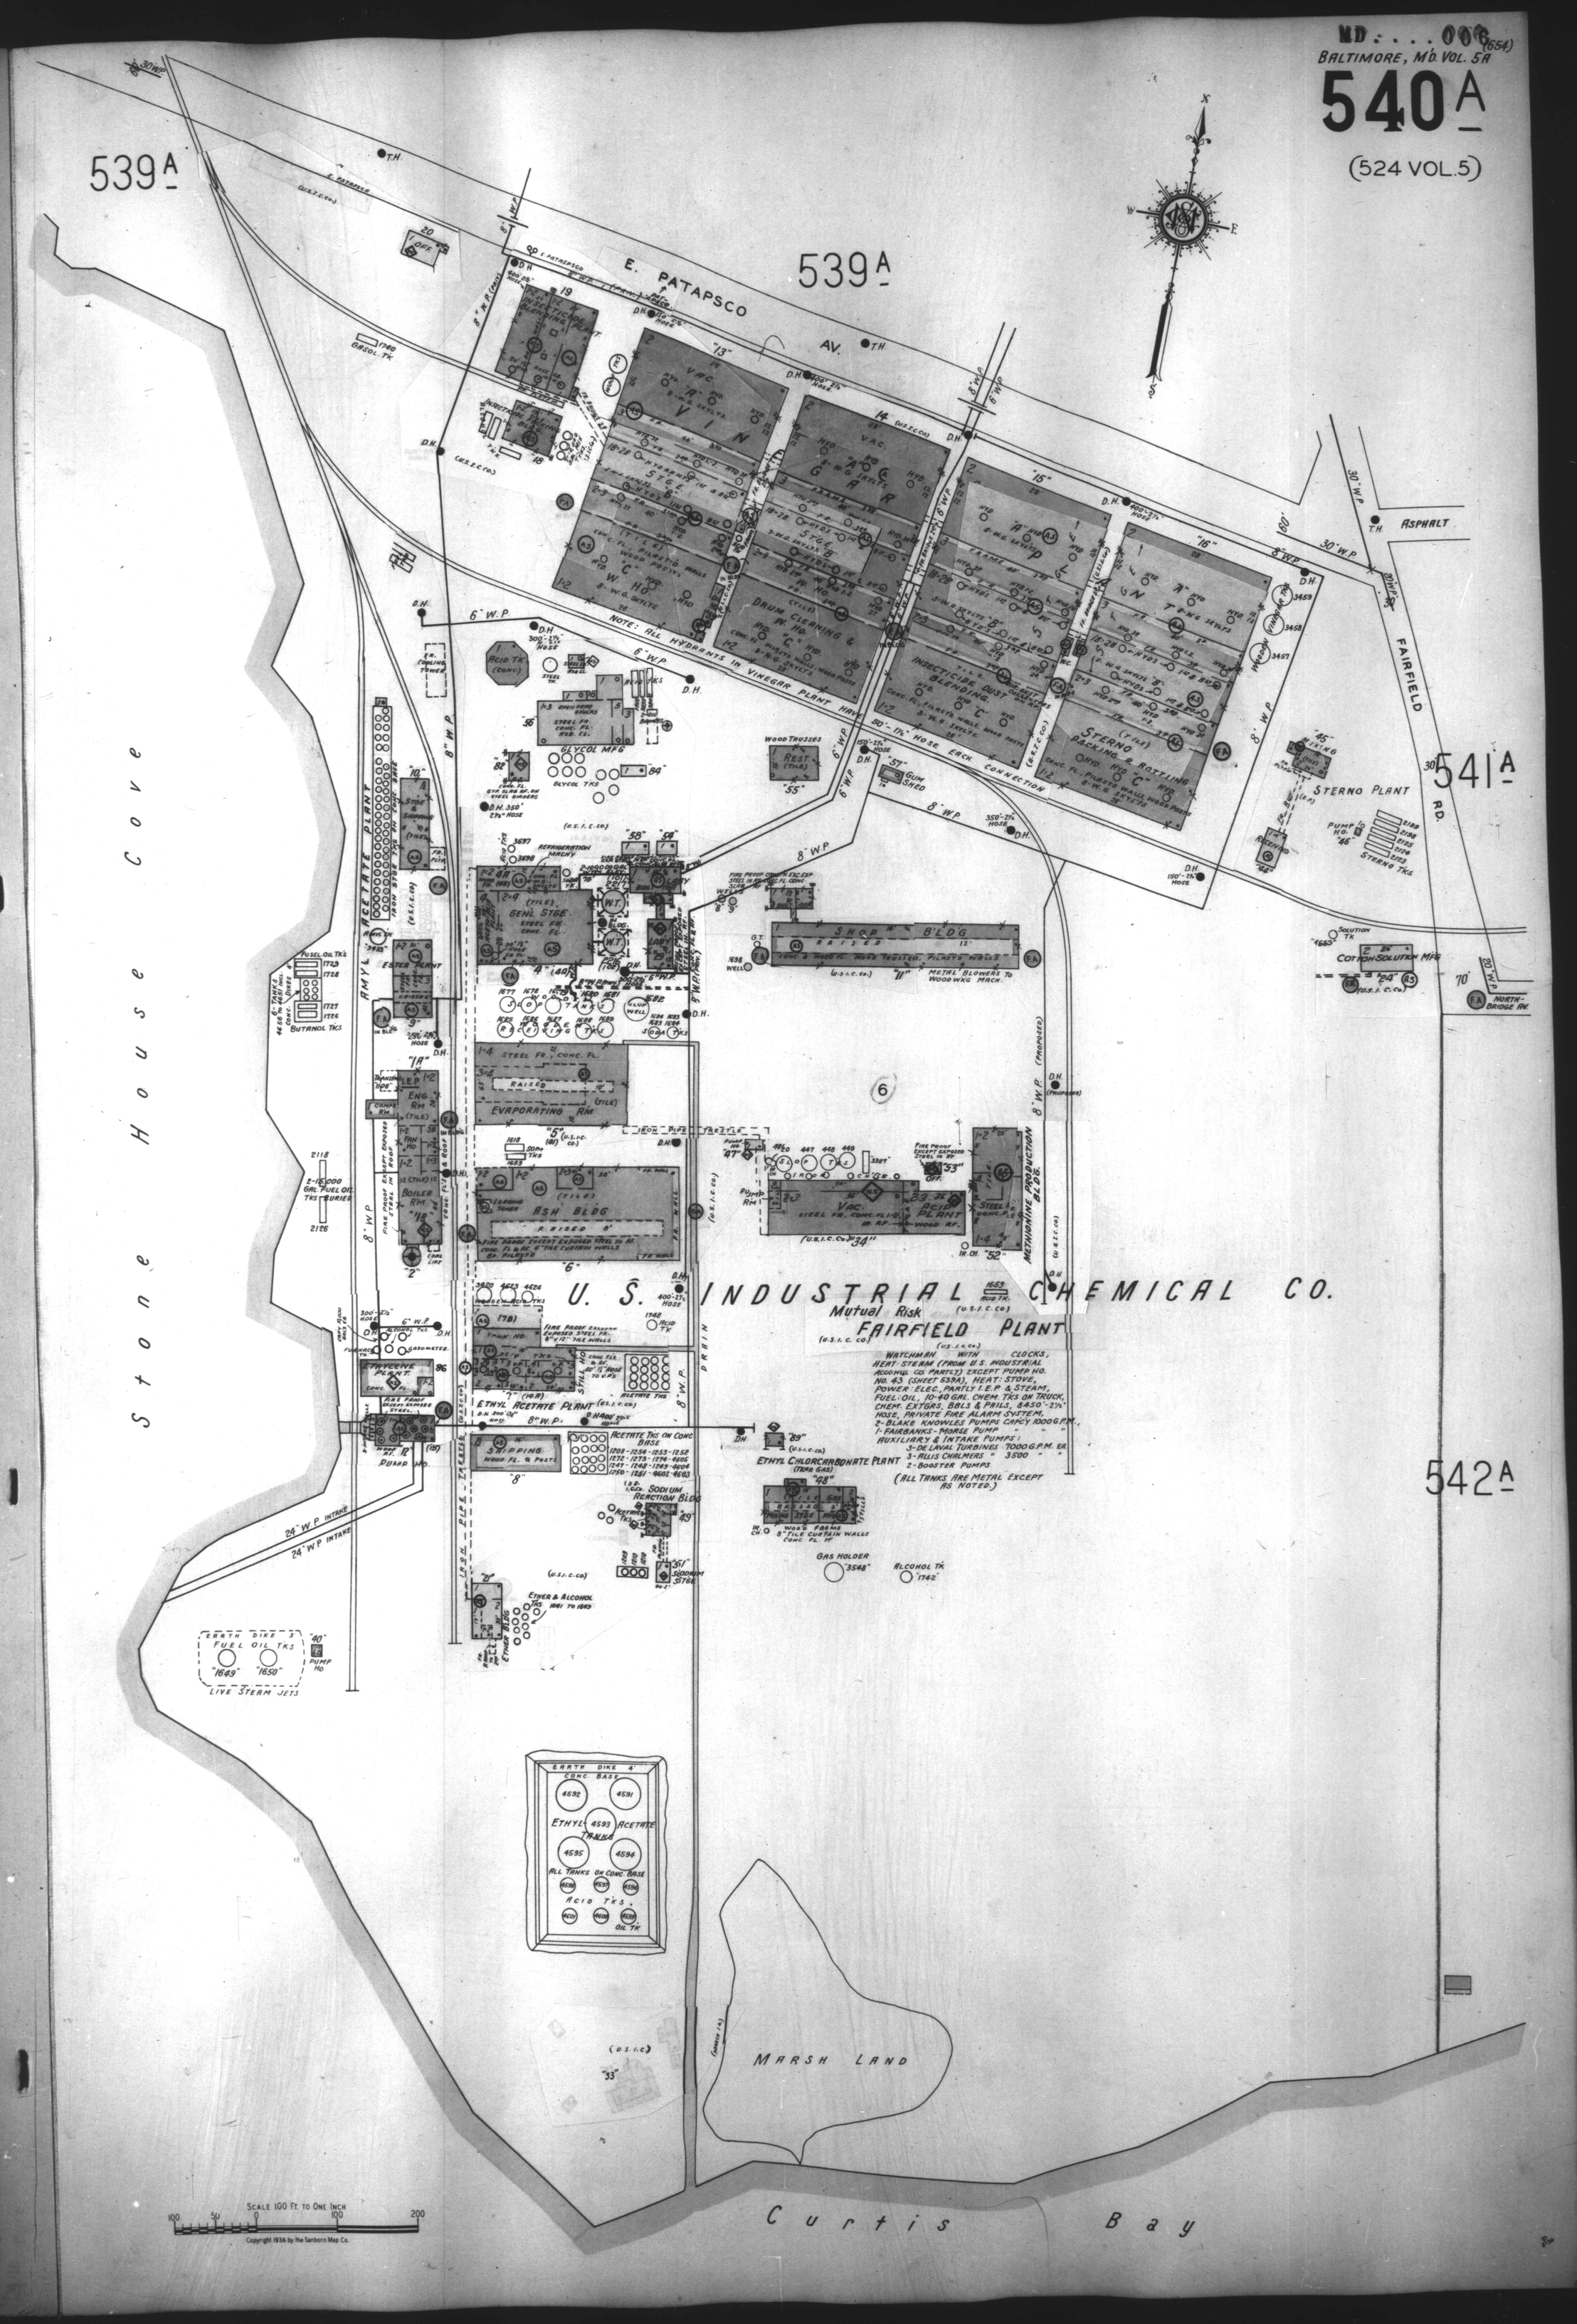
539A
539A
E. PATAPSCO AV.
FAIRFIELD RD.
ASPHALT
541A
542A
AMYL ACETATE PLANT
ESTER PLANT
GLYCOL MFG
INSECTICIDE DUST BLENDING
DRUM CLEANING & W. HO.
STERNO PACKING & BOTTLING
STERNO PLANT
SHOP BLDG
COTTON-SOLUTION MFG
EVAPORATING RM
ASH BLDG
ACID PLANT
METHIONINE PRODUCTION BLDGS.
ETHYLENE PLANT
ETHYL ACETATE PLANT
ETHYL CHLORCARBONATE PLANT
SODIUM REACTION BLDG
U. S. INDUSTRIAL CHEMICAL CO.
Mutual Risk
FAIRFIELD PLANT
WATCHMAN WITH CLOCKS,
HEAT: STEAM (FROM U.S. INDUSTRIAL ALCOHOL CO. PARTLY) EXCEPT PUMP HO. NO. 43 (SHEET 539A), HEAT: STOVE,
POWER: ELEC., PARTLY I.E.P. & STEAM,
FUEL: OIL, 10-40 GAL. CHEM. TKS ON TRUCK,
CHEM. EXTGRS, BBLS & PAILS, 8450'-2½" HOSE, PRIVATE FIRE ALARM SYSTEM,
2-BLAKE KNOWLES PUMPS CAPCY 1000 G.P.M.,
1-FAIRBANKS-MORSE PUMP " " "
AUXILIARY & INTAKE PUMPS:
3-DE LAVAL TURBINES 7000 G.P.M. EA.
3-ALLIS CHALMERS " 3500 " "
2-BOOSTER PUMPS
(ALL TANKS ARE METAL EXCEPT AS NOTED.)
NOTE: ALL HYDRANTS IN VINEGAR PLANT HAVE 50'-1½" HOSE EACH CONNECTION
House Cove
Stone
Curtis Bay
MARSH LAND
SCALE 100 FT. TO ONE INCH
Copyright 1936 by the Sanborn Map Co.