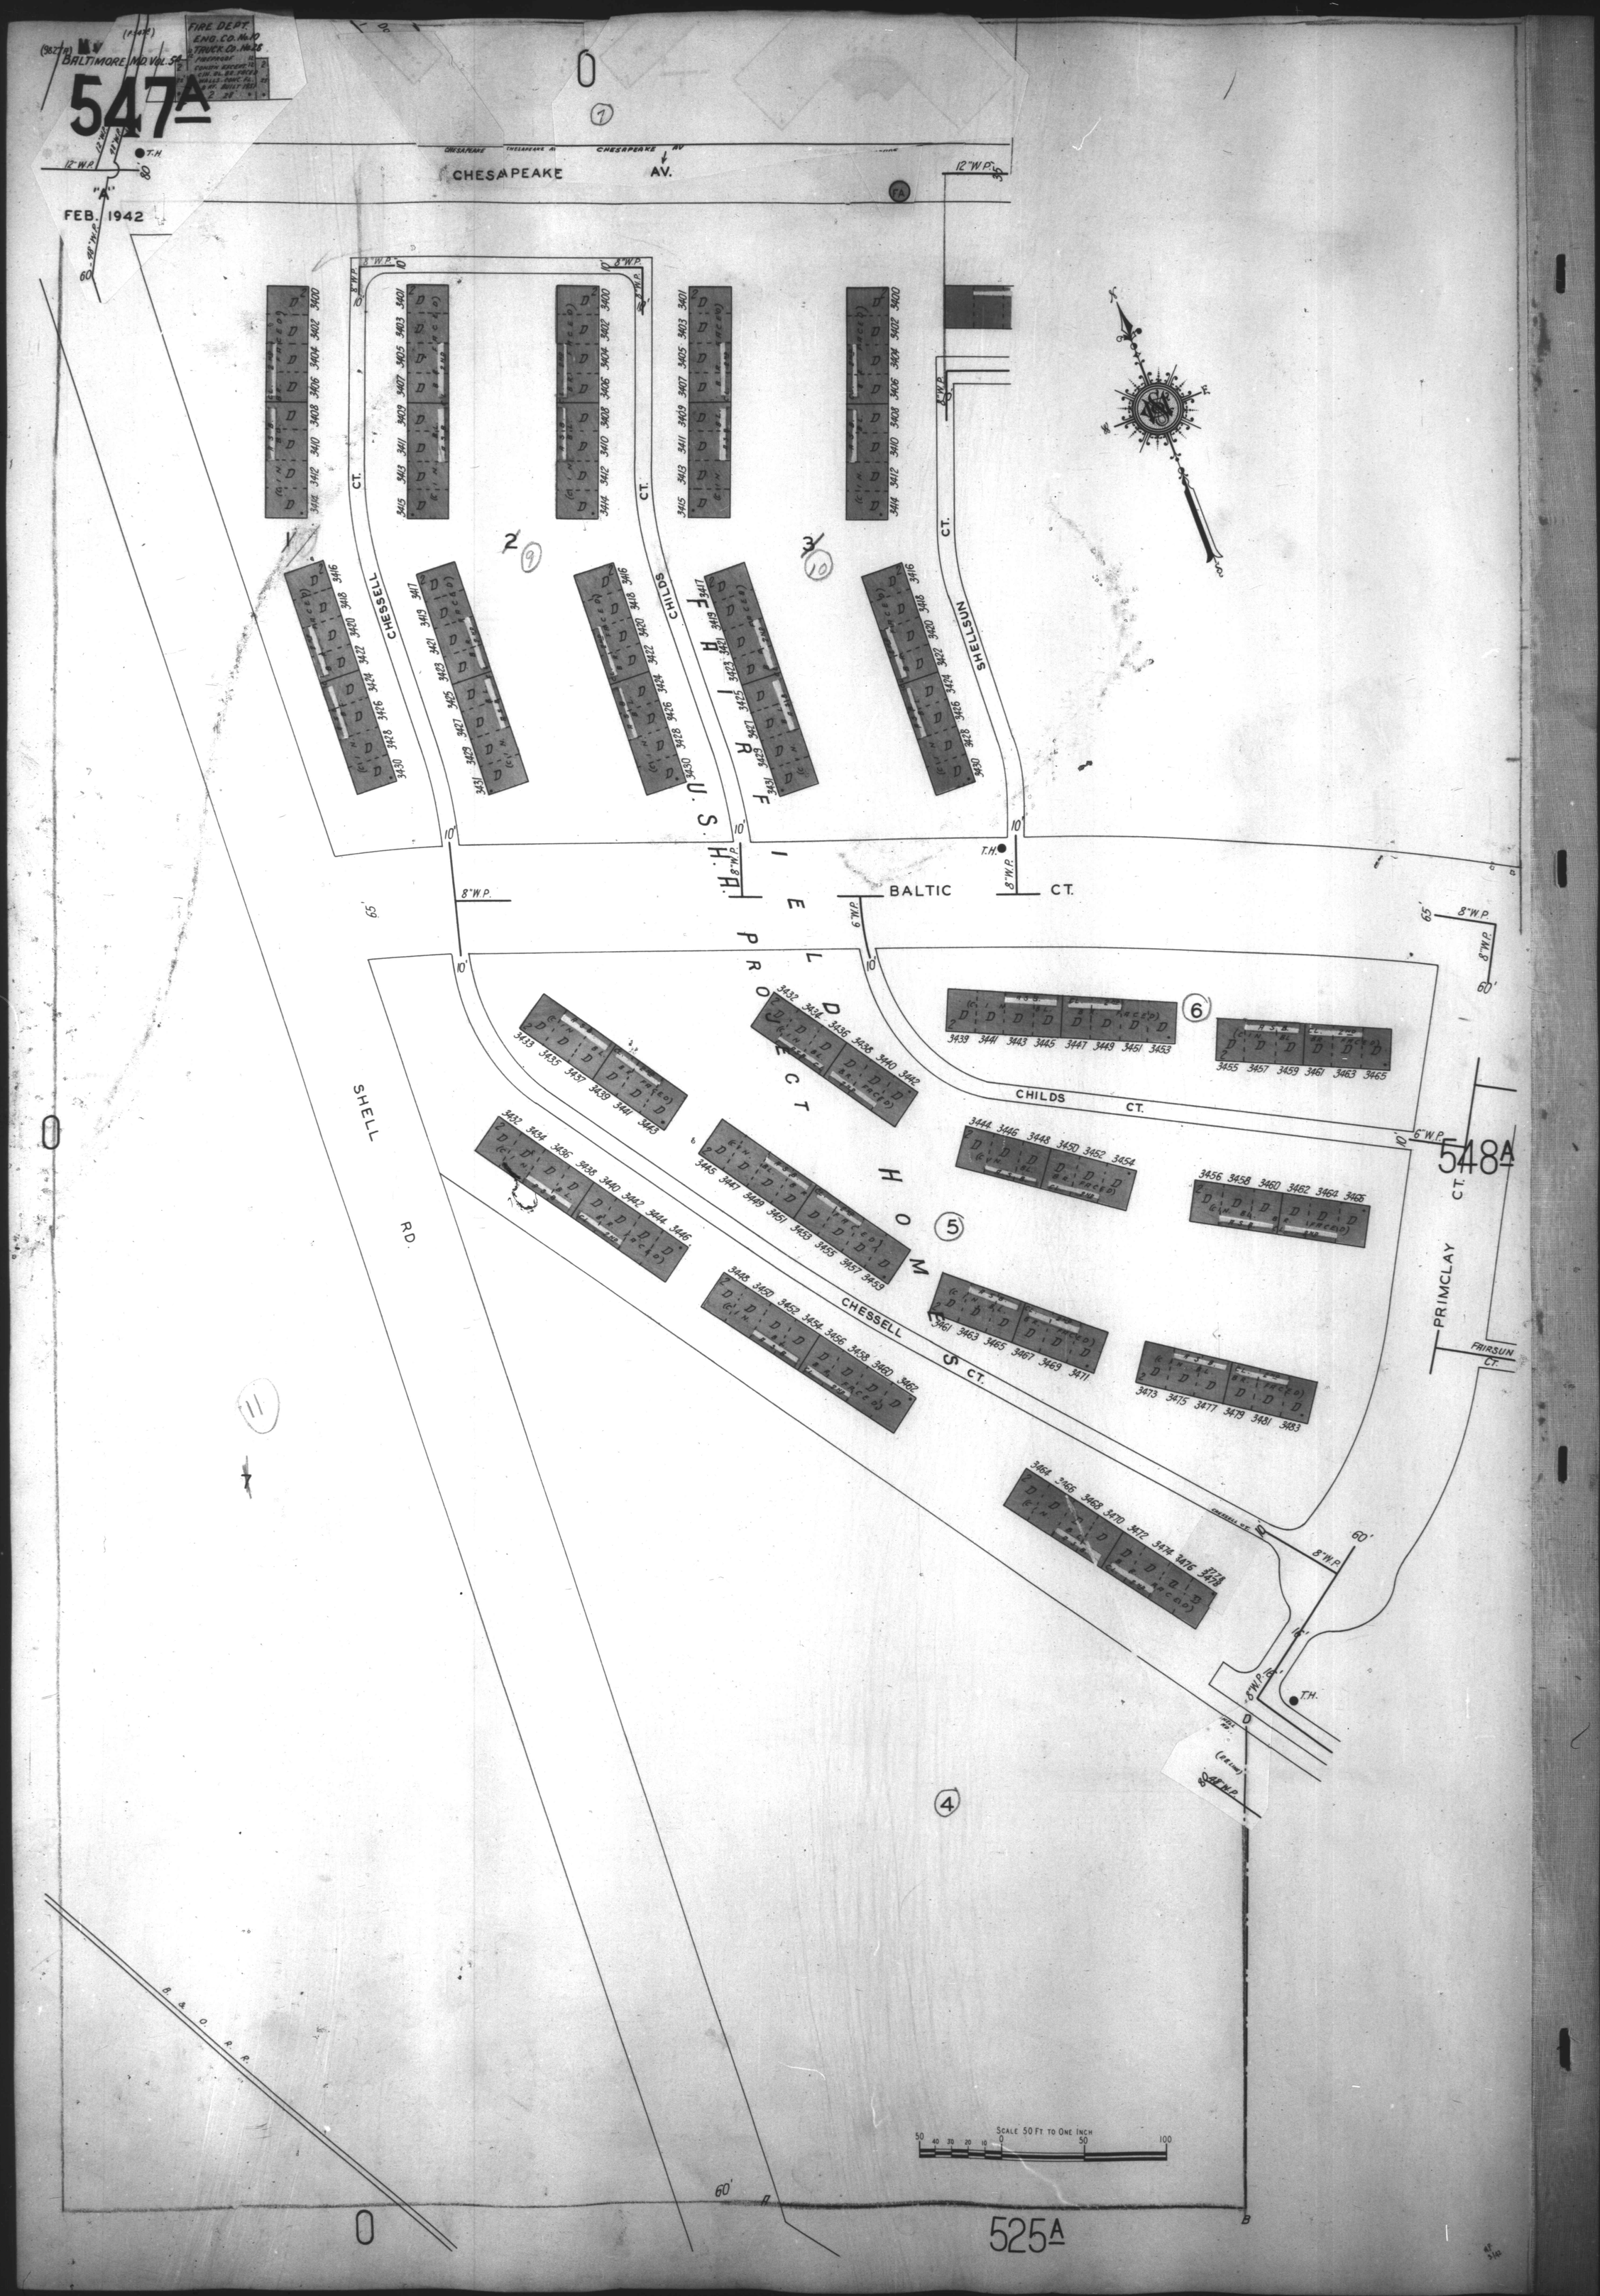
BALTIMORE, MD. VOL. 54
547A
FIRE DEPT.
ENG. CO. No. 10
TRUCK CO. No. 28
FEB. 1942
CHESAPEAKE AV.
CHESSELL
CHILDS
SHELLSUN
U.S. HIGHWAY PROJECT
BALTIC CT.
CHILDS CT.
CHESSELL ST.
PRIMCLAY CT.
FAIRSUN CT.
SHELL RD.
B. & O. R.R.
548A
525A
SCALE 50 FT TO ONE INCH