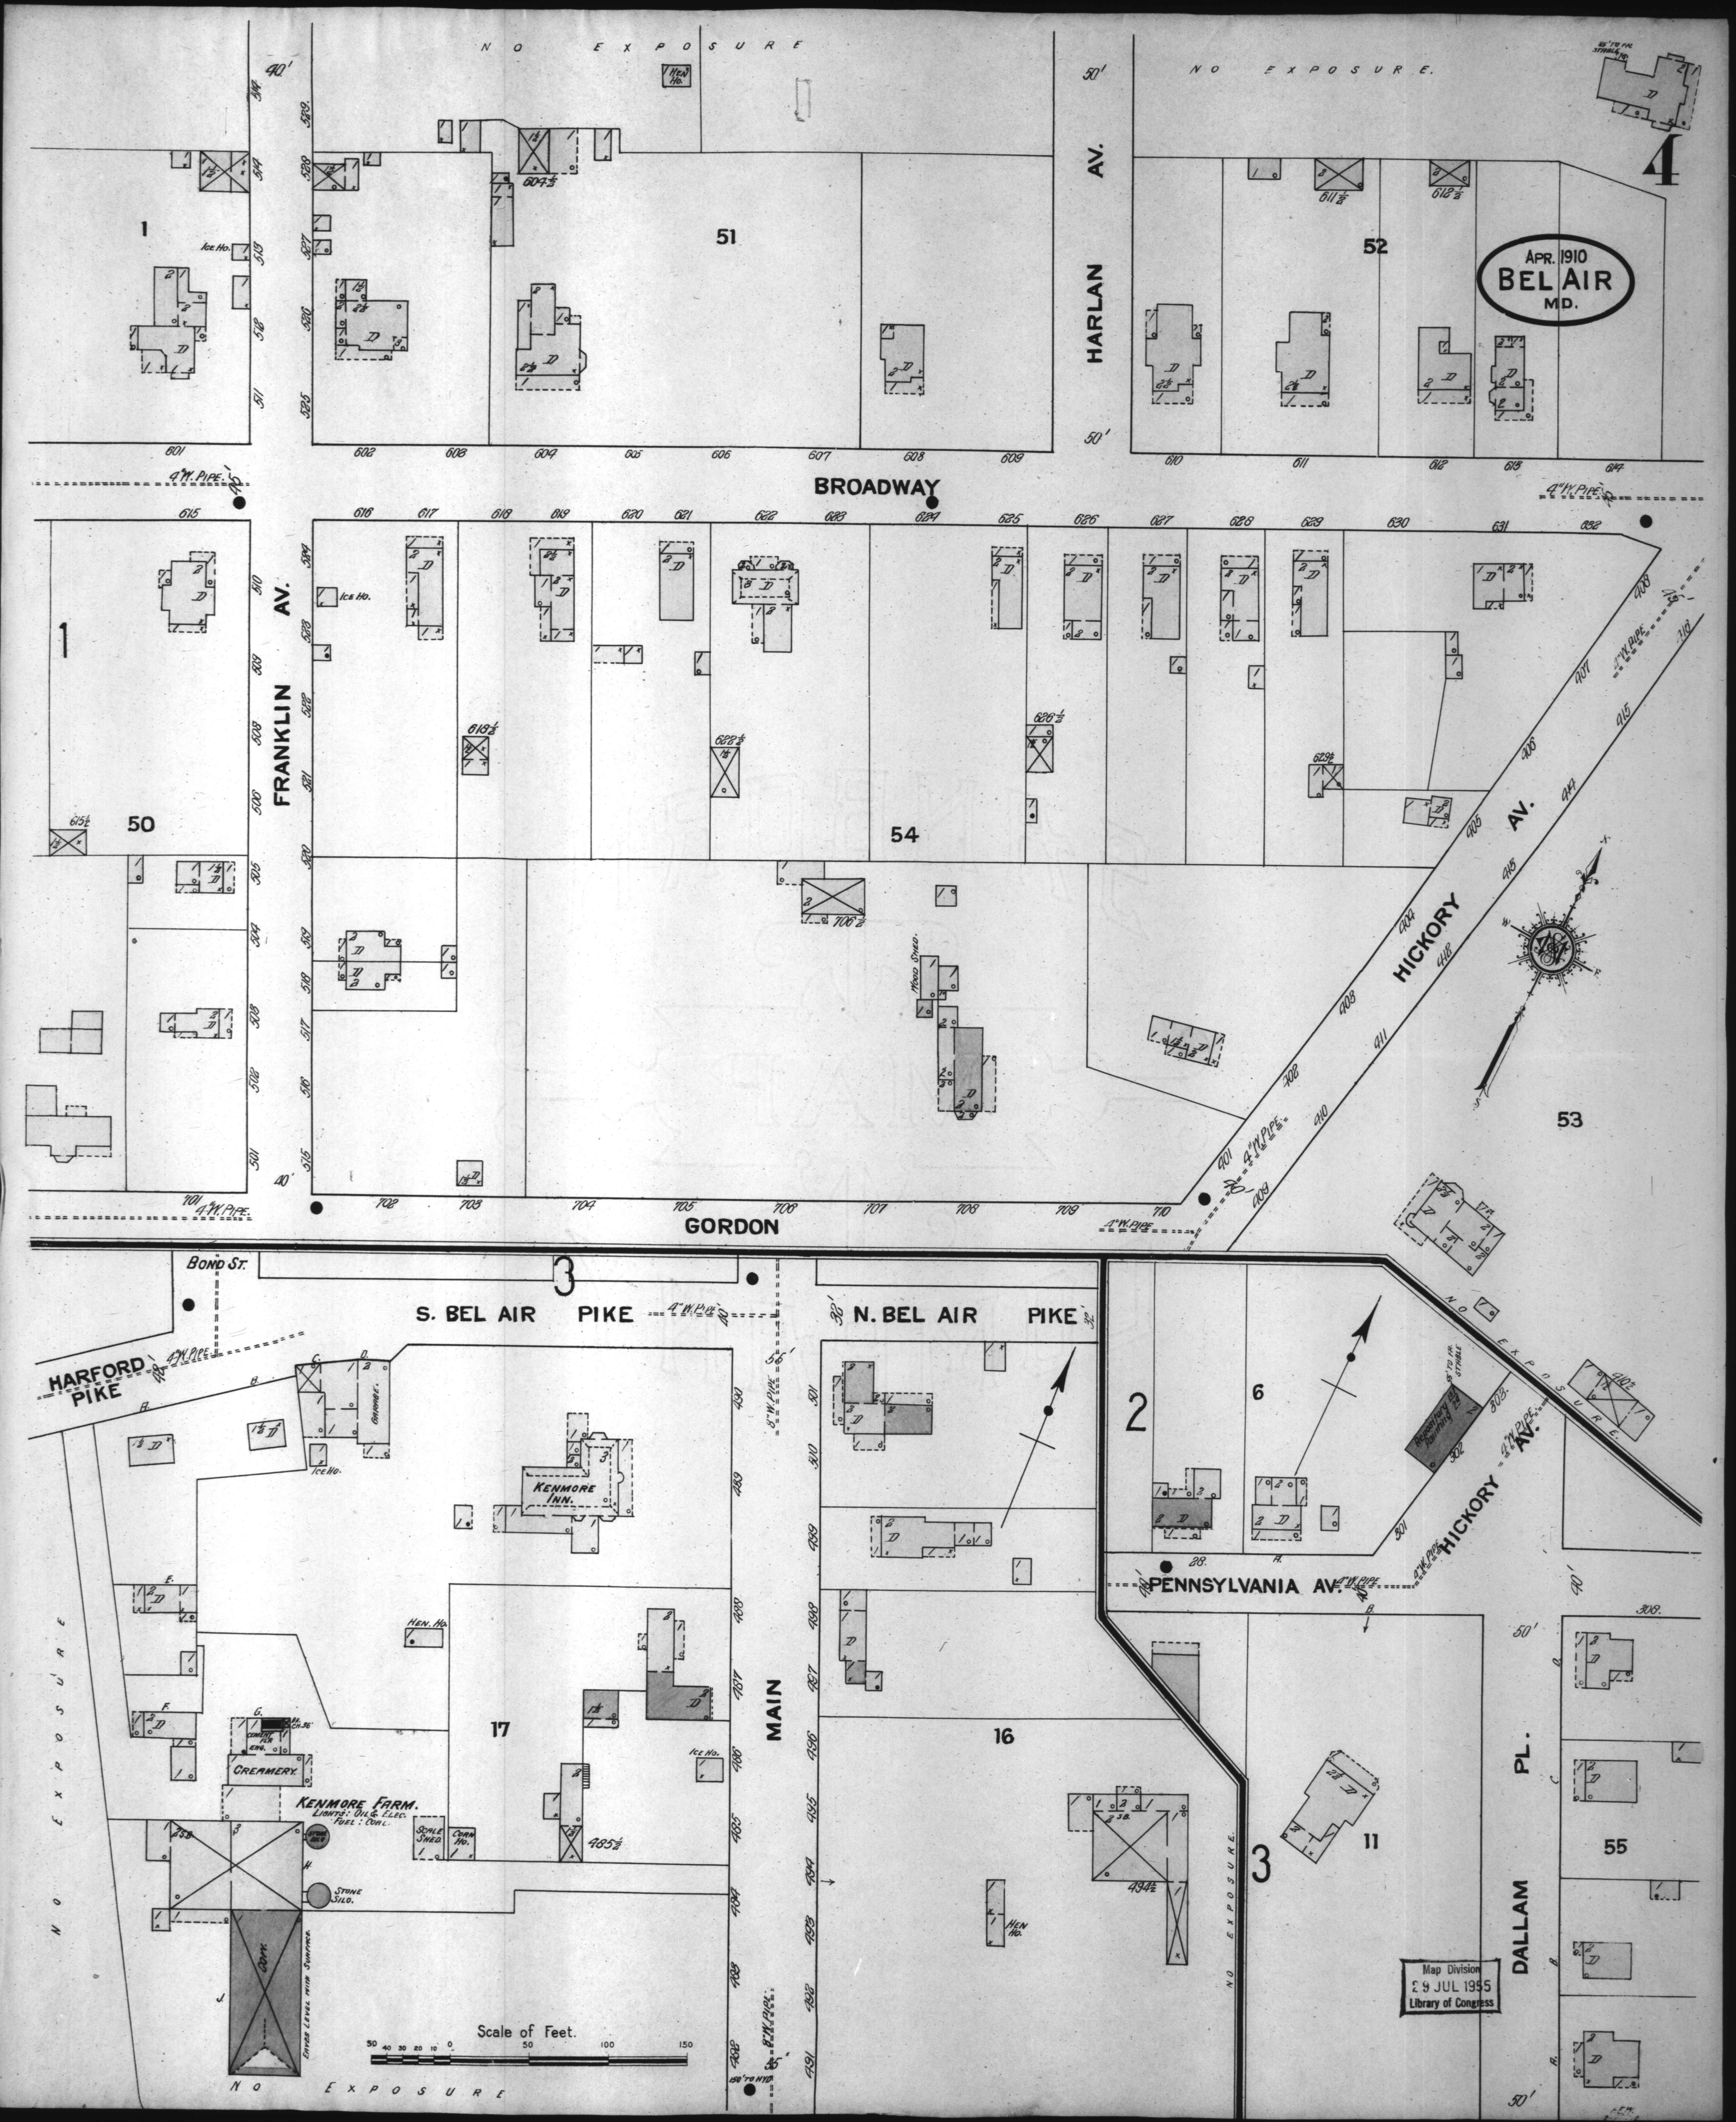
4
APR. 1910
BEL AIR
MD.
NO EXPOSURE
BROADWAY
FRANKLIN AV.
HARLAN AV.
HICKORY AV.
GORDON
S. BEL AIR PIKE
N. BEL AIR PIKE
HARFORD PIKE
BOND ST.
MAIN
PENNSYLVANIA AV.
DALLAM PL.
1
50
51
52
53
54
2
6
3
16
17
11
55
4" W. PIPE
8" W. PIPE
KENMORE INN.
KENMORE FARM.
LIGHTS: OIL & ELEC.
FUEL: COAL.
CREAMERY
GARAGE.
ICE HO.
HEN HO.
WOOD SHED.
SCALE SHED
CORN HO.
STONE SILO.
CEMENT FLR
ENG.
EAVES LEVEL WITH SURFACE.
Repository Painting
85' TO FR. STABLE
150' TO HYD.
Scale of Feet.
50 40 30 20 10 0 50 100 150

Map Division
29 JUL 1955
Library of Congress