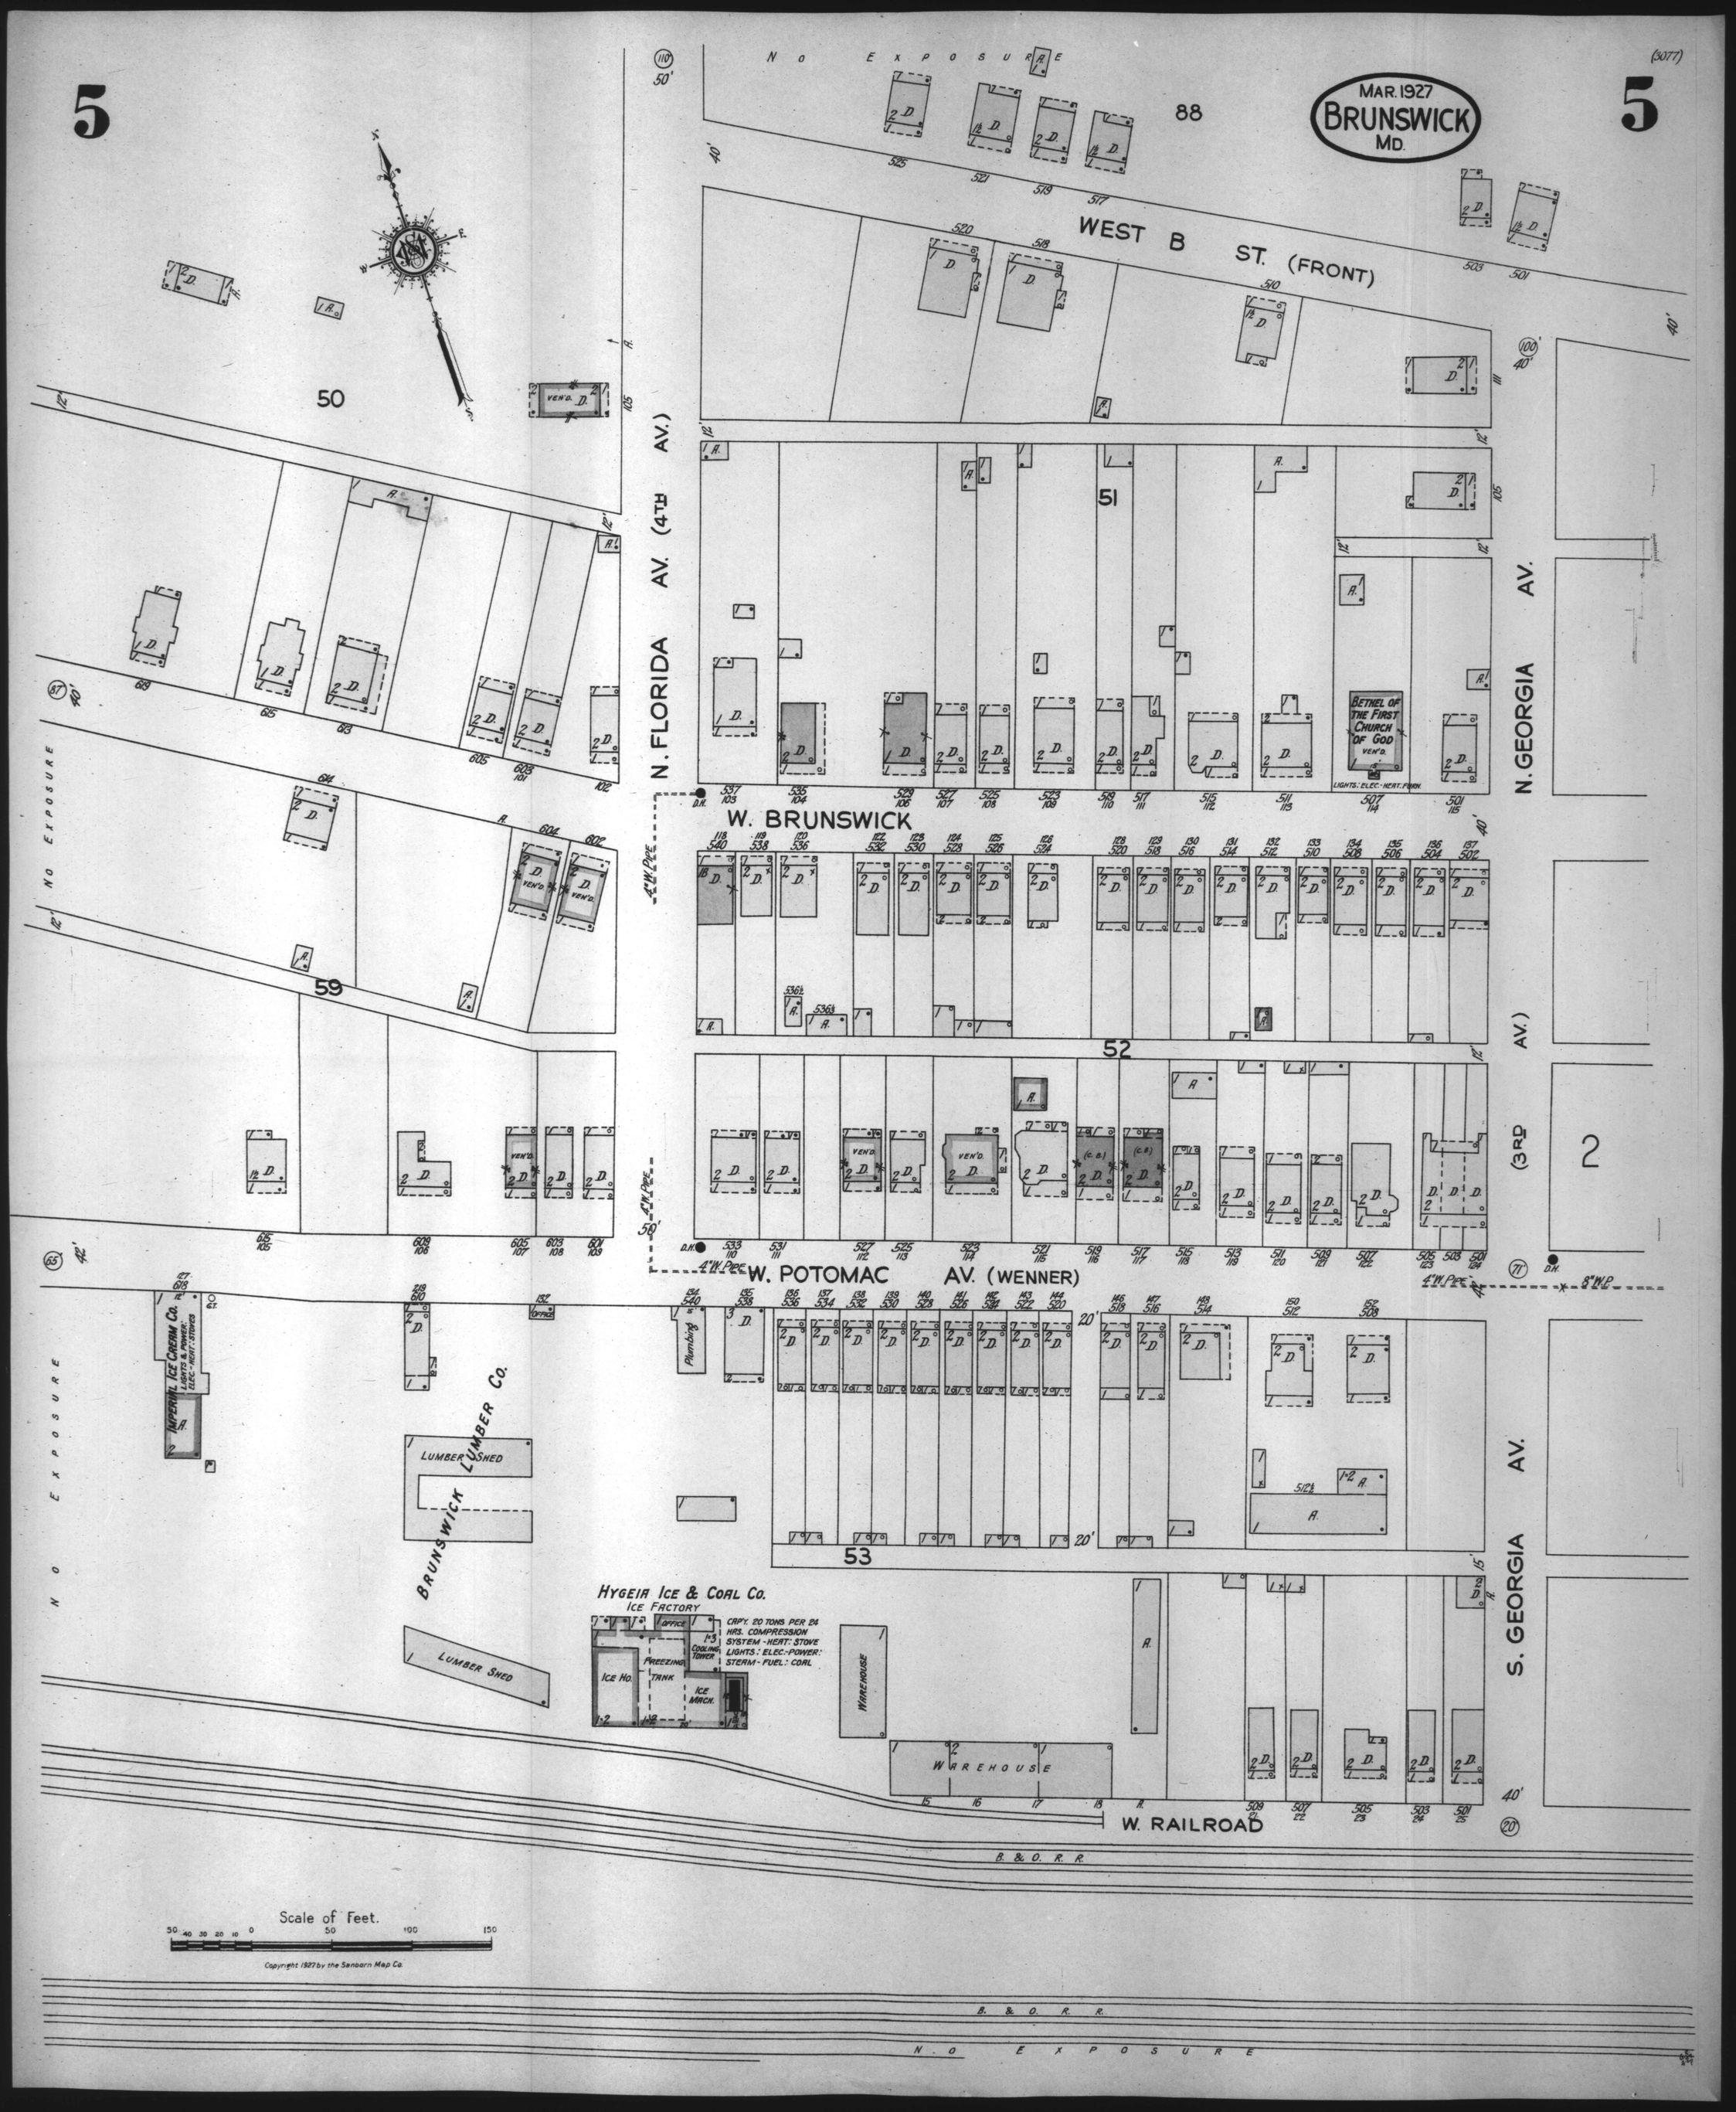
MAR. 1927
BRUNSWICK
MD.
(3077)
5
5
88
50
51
52
53
59
2
NO EXPOSURE
WEST B ST. (FRONT)
W. BRUNSWICK
W. POTOMAC AV. (WENNER)
W. RAILROAD
N. FLORIDA AV. (4TH AV.)
N. GEORGIA AV.
N. GEORGIA AV.)
(3RD
S. GEORGIA AV.
BETHEL OF THE FIRST CHURCH OF GOD
VEN'D.
LIGHTS: ELEC.-HEAT. PHON.
IMPERIAL ICE CREAM Co.
ELECT. & POWER
ELEC.-HEAT.-STOVES
BRUNSWICK LUMBER Co.
LUMBER SHED
HYGEIA ICE & COAL Co.
ICE FACTORY
OFFICE
ICE HO.
FREEZING TANK
COOLING TOWER
ICE MACH.
CAP'Y. 20 TONS PER 24 HRS. COMPRESSION
SYSTEM - HEAT: STOVE
LIGHTS: ELEC.: POWER:
STEAM - FUEL: COAL
WAREHOUSE
Plumbing
4" W. PIPE
8" W.P.
D.H.
B. & O. R. R.
Scale of Feet.
50 40 30 20 10 0 50 100 150
Copyright 1927 by the Sanborn Map Co.