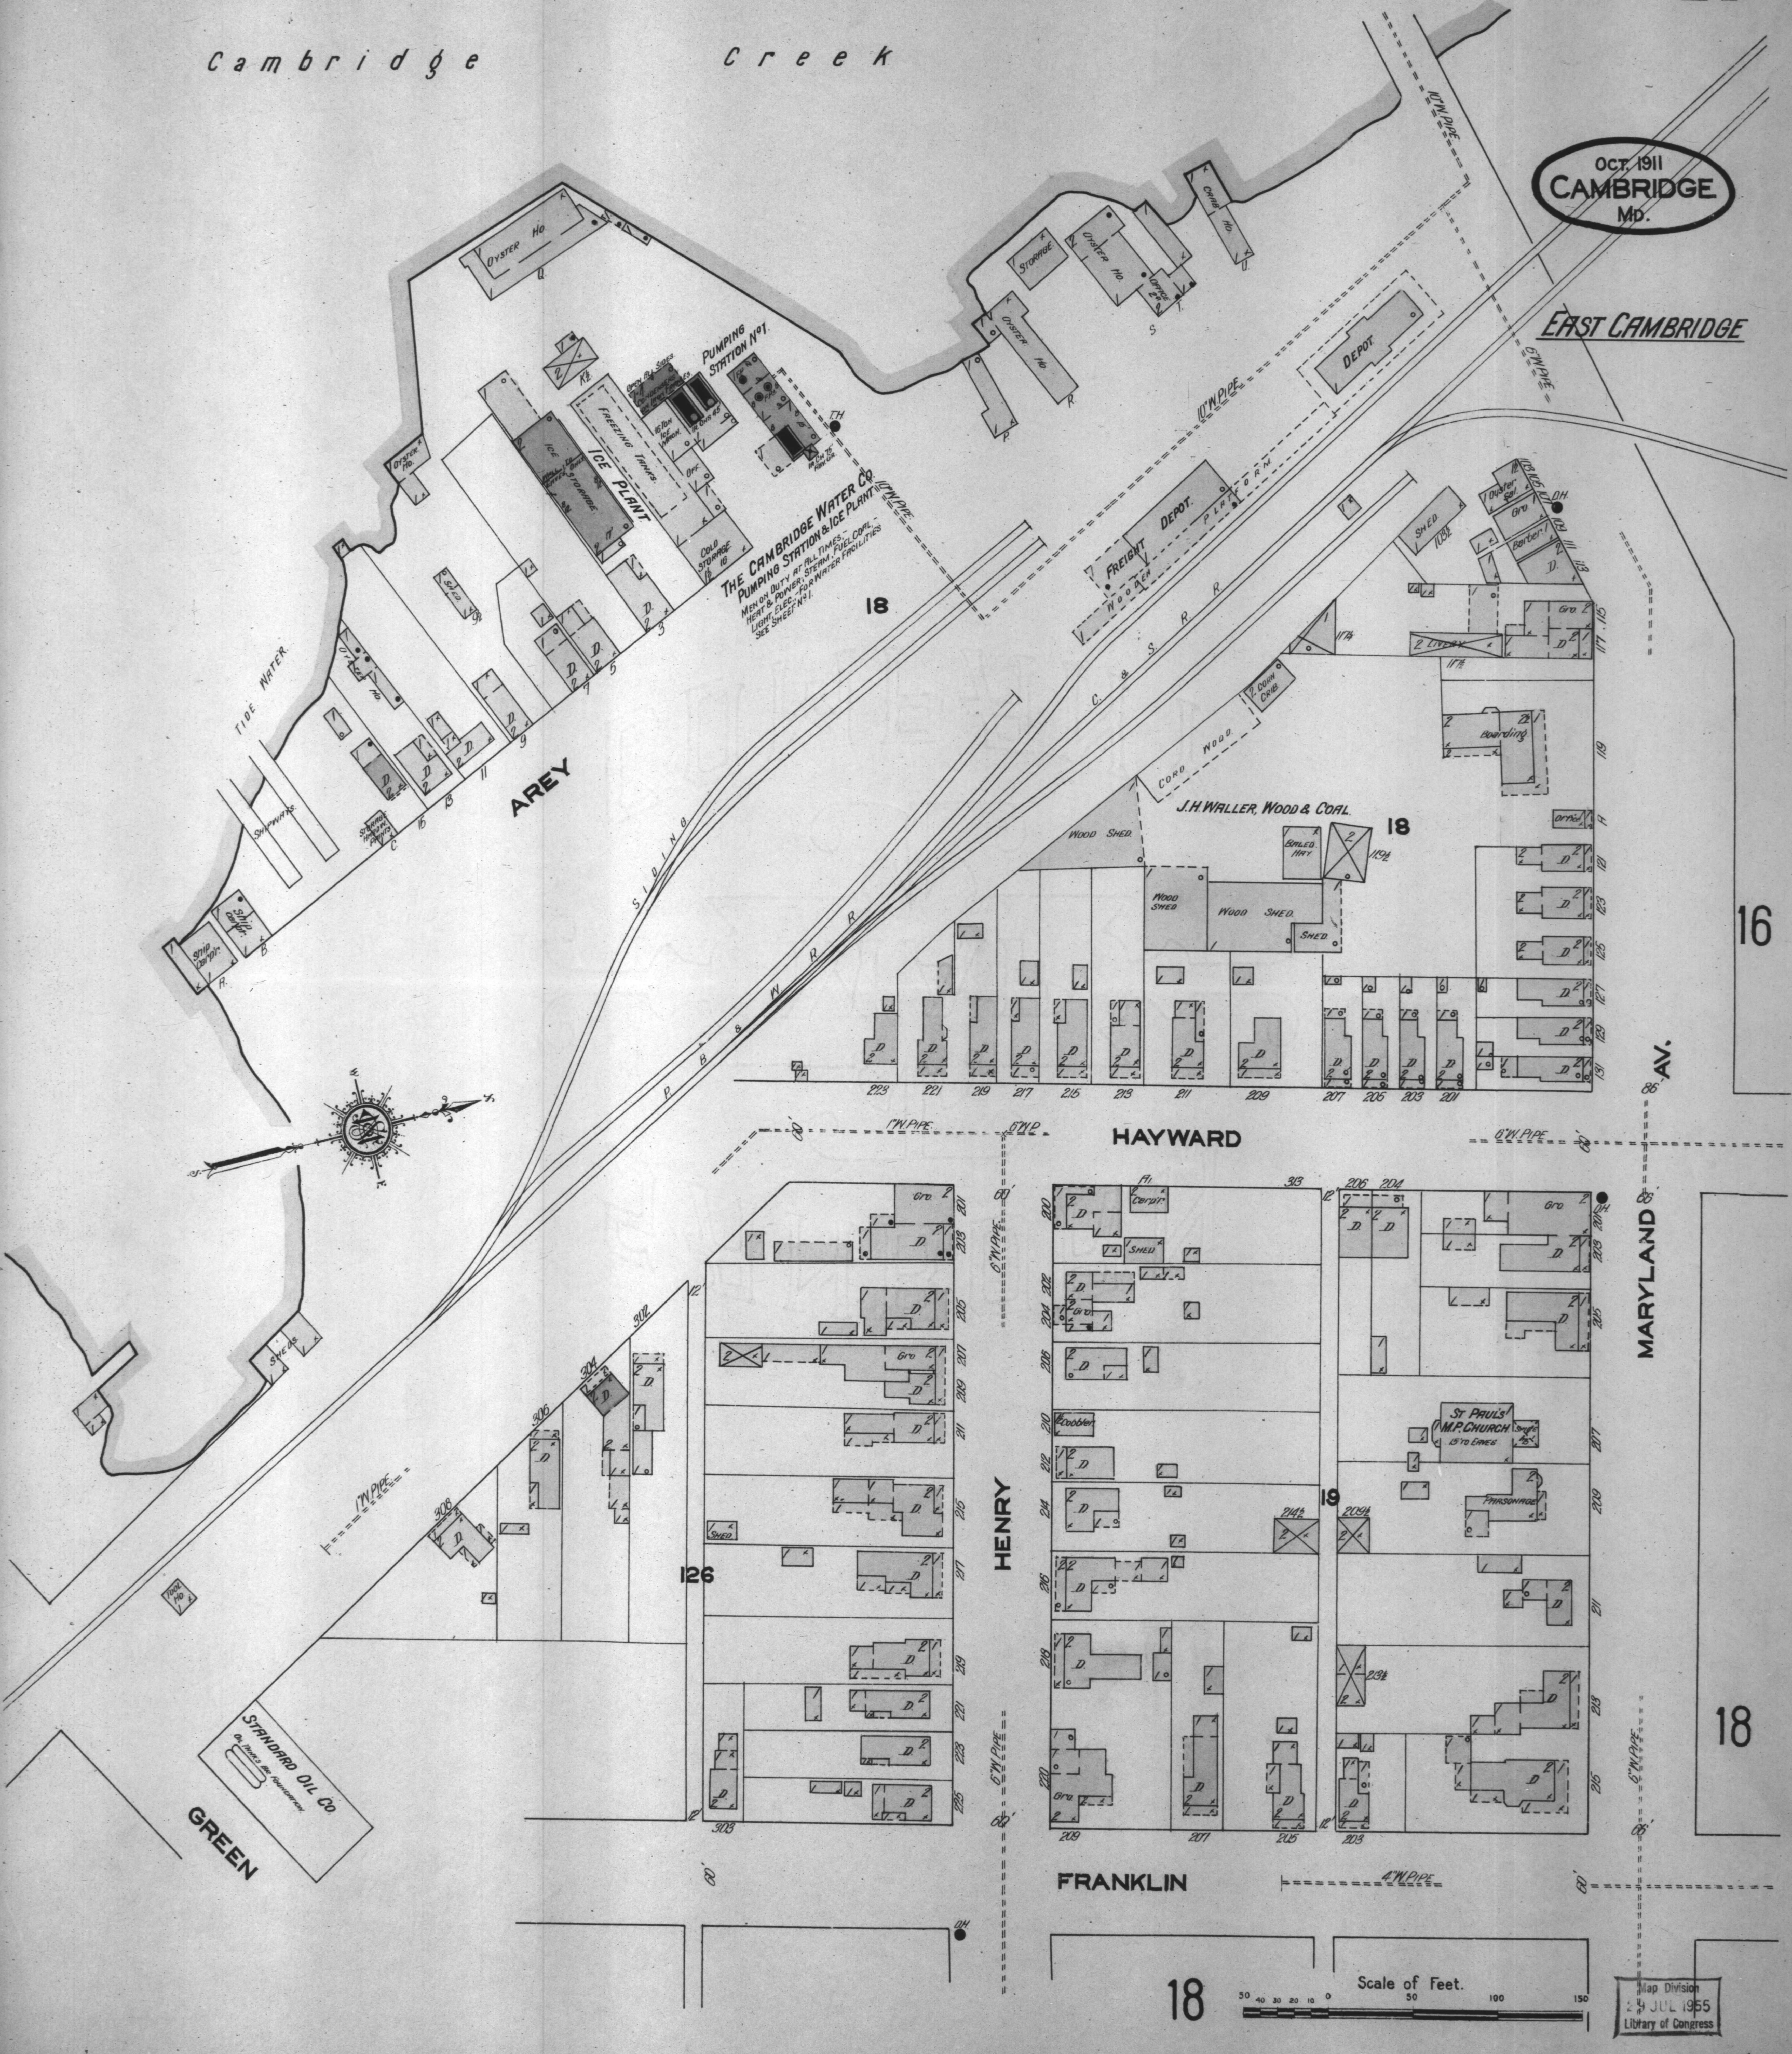
Cambridge Creek
Oct. 1911
CAMBRIDGE
Md.
EAST CAMBRIDGE
Oyster Ho.
Q
Storage
Oyster Ho.
Office 2nd
S
T
Crab Ho.
U
Oyster Ho.
P
R
10"W. Pipe
6"W. Pipe
Depot
Pumping Station No. 1
Open All Sides
Condensers
16 Ton Ice Mach.
Off.
Freezing Tanks
Ice Plant
Ice Storage
Cold Storage
T.H.
K
The Cambridge Water Co.
Pumping Station & Ice Plant
Men on duty at all times.–
Heat & Power, Steam. Fuel Coal.
Light, Elec.–For Water Facilities
See Sheet No. 1.
Oyster Ho.
Shed
Tide Water
Shipways
Storage Harbor Paints
Ship Carp'r.
A
B
C
Arey
3
5
7
9
11
13
15
18
Freight Depot
Wooden Platform
C. & S. R. R.
P. B. & W. R. R.
Siding
Shed
103½
Oyster Sal.
Gro.
Barber
D.
D.H.
103
105
107
109
111
113
115
117
117¼
117½
2 Livery
2 Corn Crib
Cord Wood
Boarding
J. H. Waller, Wood & Coal.
Wood Shed
Baled Hay
119½
Office
119
A
121
123
125
127
129
131
Shed
223
221
219
217
215
213
211
209
207
205
203
201
1"W. Pipe
6"W. P.
Hayward
6"W. Pipe
86'
60'
66'
16
Maryland Av.
Gro.
201
203
205
207
209
211
215
217
219
221
223
225
12'
302
304
306
308
Sheds
Tool Ho.
126
Standard Oil Co.
Oil Tanks on Foundation
Green
303
Henry
200
202
204
206
210
212
214
216
218
220
Carp'r.
Shed
Cobbler
313
206
204
St. Paul's M.P. Church
15' to Eaves
Parsonage
19
214½
209½
213½
209
207
205
203
201
203
205
207
209
211
213
215
18
Franklin
4"W. Pipe
O.H.
18
Scale of Feet.
50 40 30 20 10 0 50 100 150

Map Division
29 JUL 1955
Library of Congress