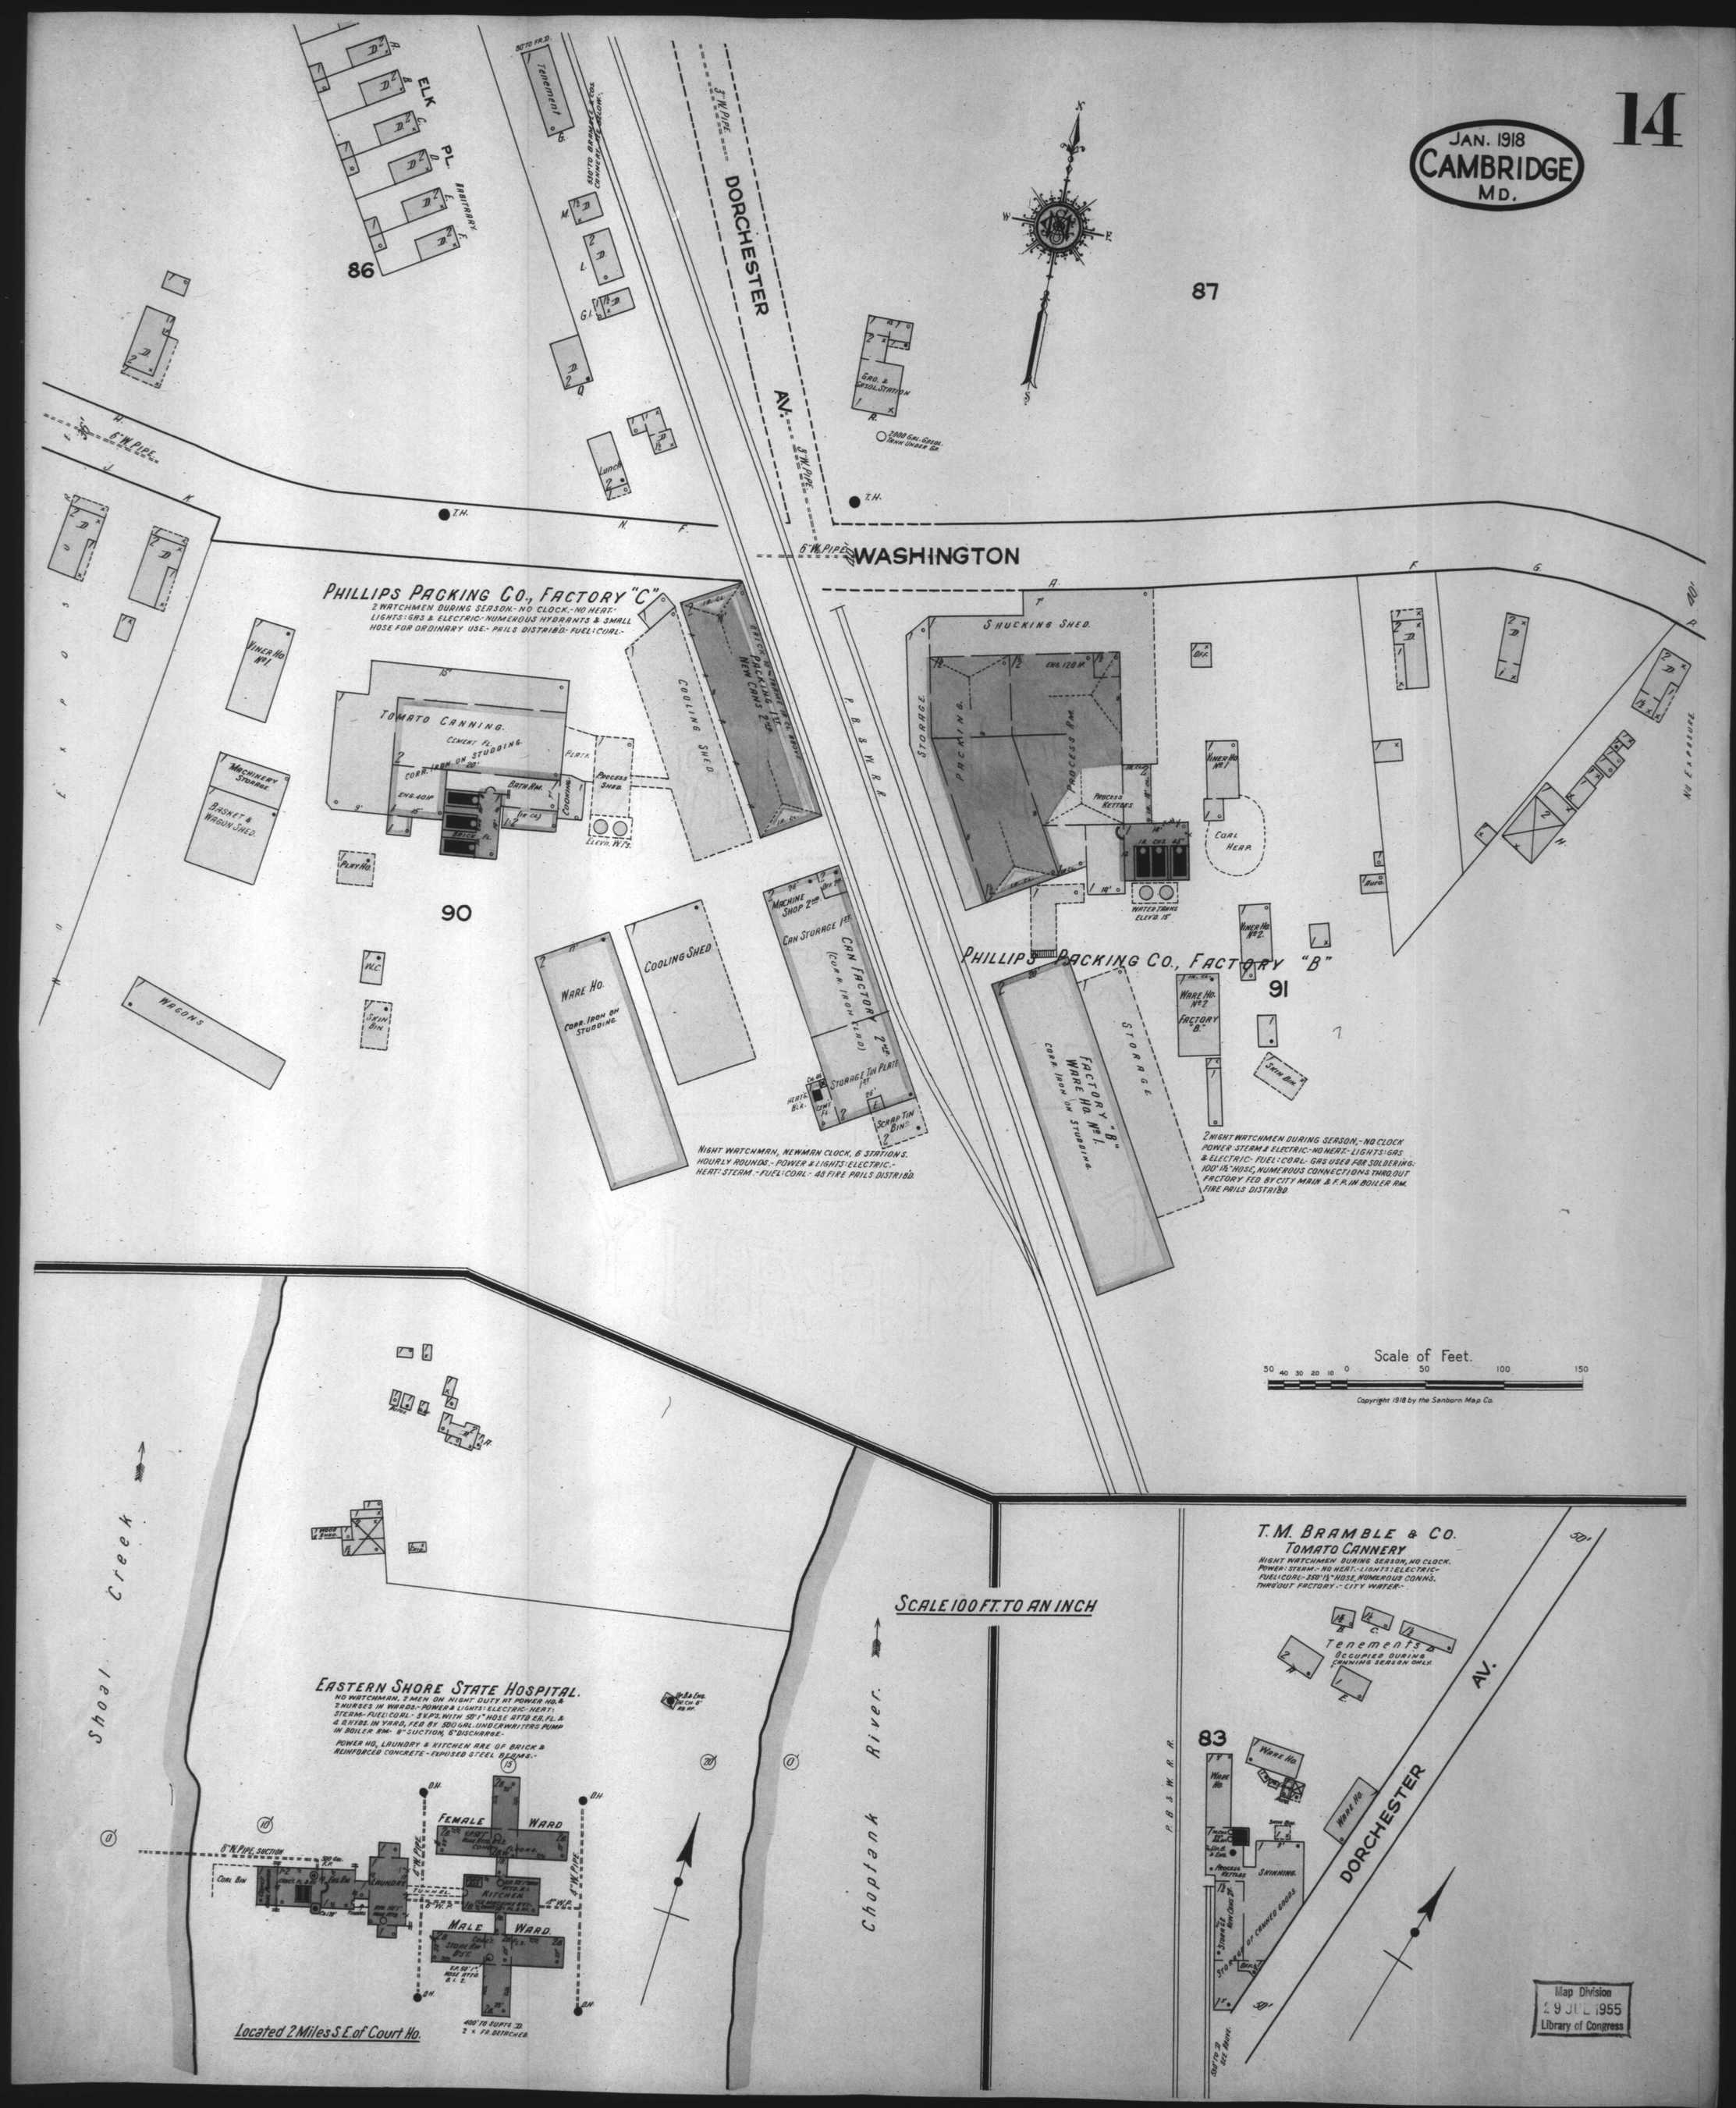
14
JAN. 1918
CAMBRIDGE
MD.
ELK PL.
86
87
DORCHESTER AV.
WASHINGTON
PHILLIPS PACKING CO., FACTORY "C"
2 WATCHMEN DURING SEASON.- NO CLOCK.- NO HEAT.-
LIGHTS: GAS & ELECTRIC.- NUMEROUS HYDRANTS & SMALL
HOSE FOR ORDINARY USE.- PAILS DISTRIBD.- FUEL: COAL.-
TOMATO CANNING.
COOLING SHED
PACKING 1ST
NEW CANS 2ND
90
WARE HO.
CORR. IRON ON STUDDING.
COOLING SHED
MACHINE SHOP 2ND
CAN STORAGE 1ST
CAN FACTORY 2ND
STORAGE TIN PLATE 1ST
SCRAP TIN BINS
NIGHT WATCHMAN, NEWMAN CLOCK, 6 STATIONS.
HOURLY ROUNDS.- POWER & LIGHTS: ELECTRIC.-
HEAT: STEAM.- FUEL: COAL.- 48 FIRE PAILS DISTRIBD.
SHUCKING SHED.
STORAGE
PACKING
PROCESS RM.
PROCESS KETTLES
COAL HEAP
WATER TANKS ELEVD. 15'
PHILLIPS PACKING CO., FACTORY "B"
91
STORAGE
FACTORY "B" WARE HO. No 1.
CORR. IRON ON STUDDING.
WARE HO. No 2. FACTORY "B"
2 NIGHT WATCHMEN DURING SEASON.- NO CLOCK
POWER STEAM & ELECTRIC.- NO HEAT.- LIGHTS: GAS
& ELECTRIC.- FUEL: COAL.- GAS USED FOR SOLDERING.-
100' 1½" HOSE, NUMEROUS CONNECTIONS THRO. OUT
FACTORY FED BY CITY MAIN & F.P. IN BOILER RM.
FIRE PAILS DISTRIBD.
Scale of Feet.
50 40 30 20 10 0 50 100 150
Copyright 1918 by the Sanborn Map Co.
Shoal Creek
Choptank River
P. B. & W. R. R.
SCALE 100 FT. TO AN INCH
EASTERN SHORE STATE HOSPITAL.
NO WATCHMAN, 2 MEN ON NIGHT DUTY AT POWER HO. &
2 NURSES IN WARDS.- POWER & LIGHTS: ELECTRIC.- HEAT:
STEAM.- FUEL: COAL.- 3 V.P.'S. WITH 50' 1" HOSE ATTD. EA. FL. &
4 R. HYDS. IN YARD, FED BY 500 GAL. UNDERWRITERS PUMP
IN BOILER RM.- 8" SUCTION, 6" DISCHARGE.-
POWER HO., LAUNDRY & KITCHEN ARE OF BRICK &
REINFORCED CONCRETE.- EXPOSED STEEL BEAMS.-
FEMALE WARD
MALE WARD
KITCHEN
LAUNDRY
TUNNEL
8" W. PIPE SUCTION
COAL BIN
Located 2 Miles S.E. of Court Ho.
T. M. BRAMBLE & CO.
TOMATO CANNERY
NIGHT WATCHMEN DURING SEASON, NO CLOCK.
POWER: STEAM.- NO HEAT.- LIGHTS: ELECTRIC.-
FUEL: COAL.- 350' 1½" HOSE, NUMEROUS CONNS.
THRO'OUT FACTORY.- CITY WATER.-
Tenements
Occupied during
Canning Season only.
83
WARE HO.
SWINNING.
DORCHESTER AV.
Map Division
29 JUL 1955
Library of Congress