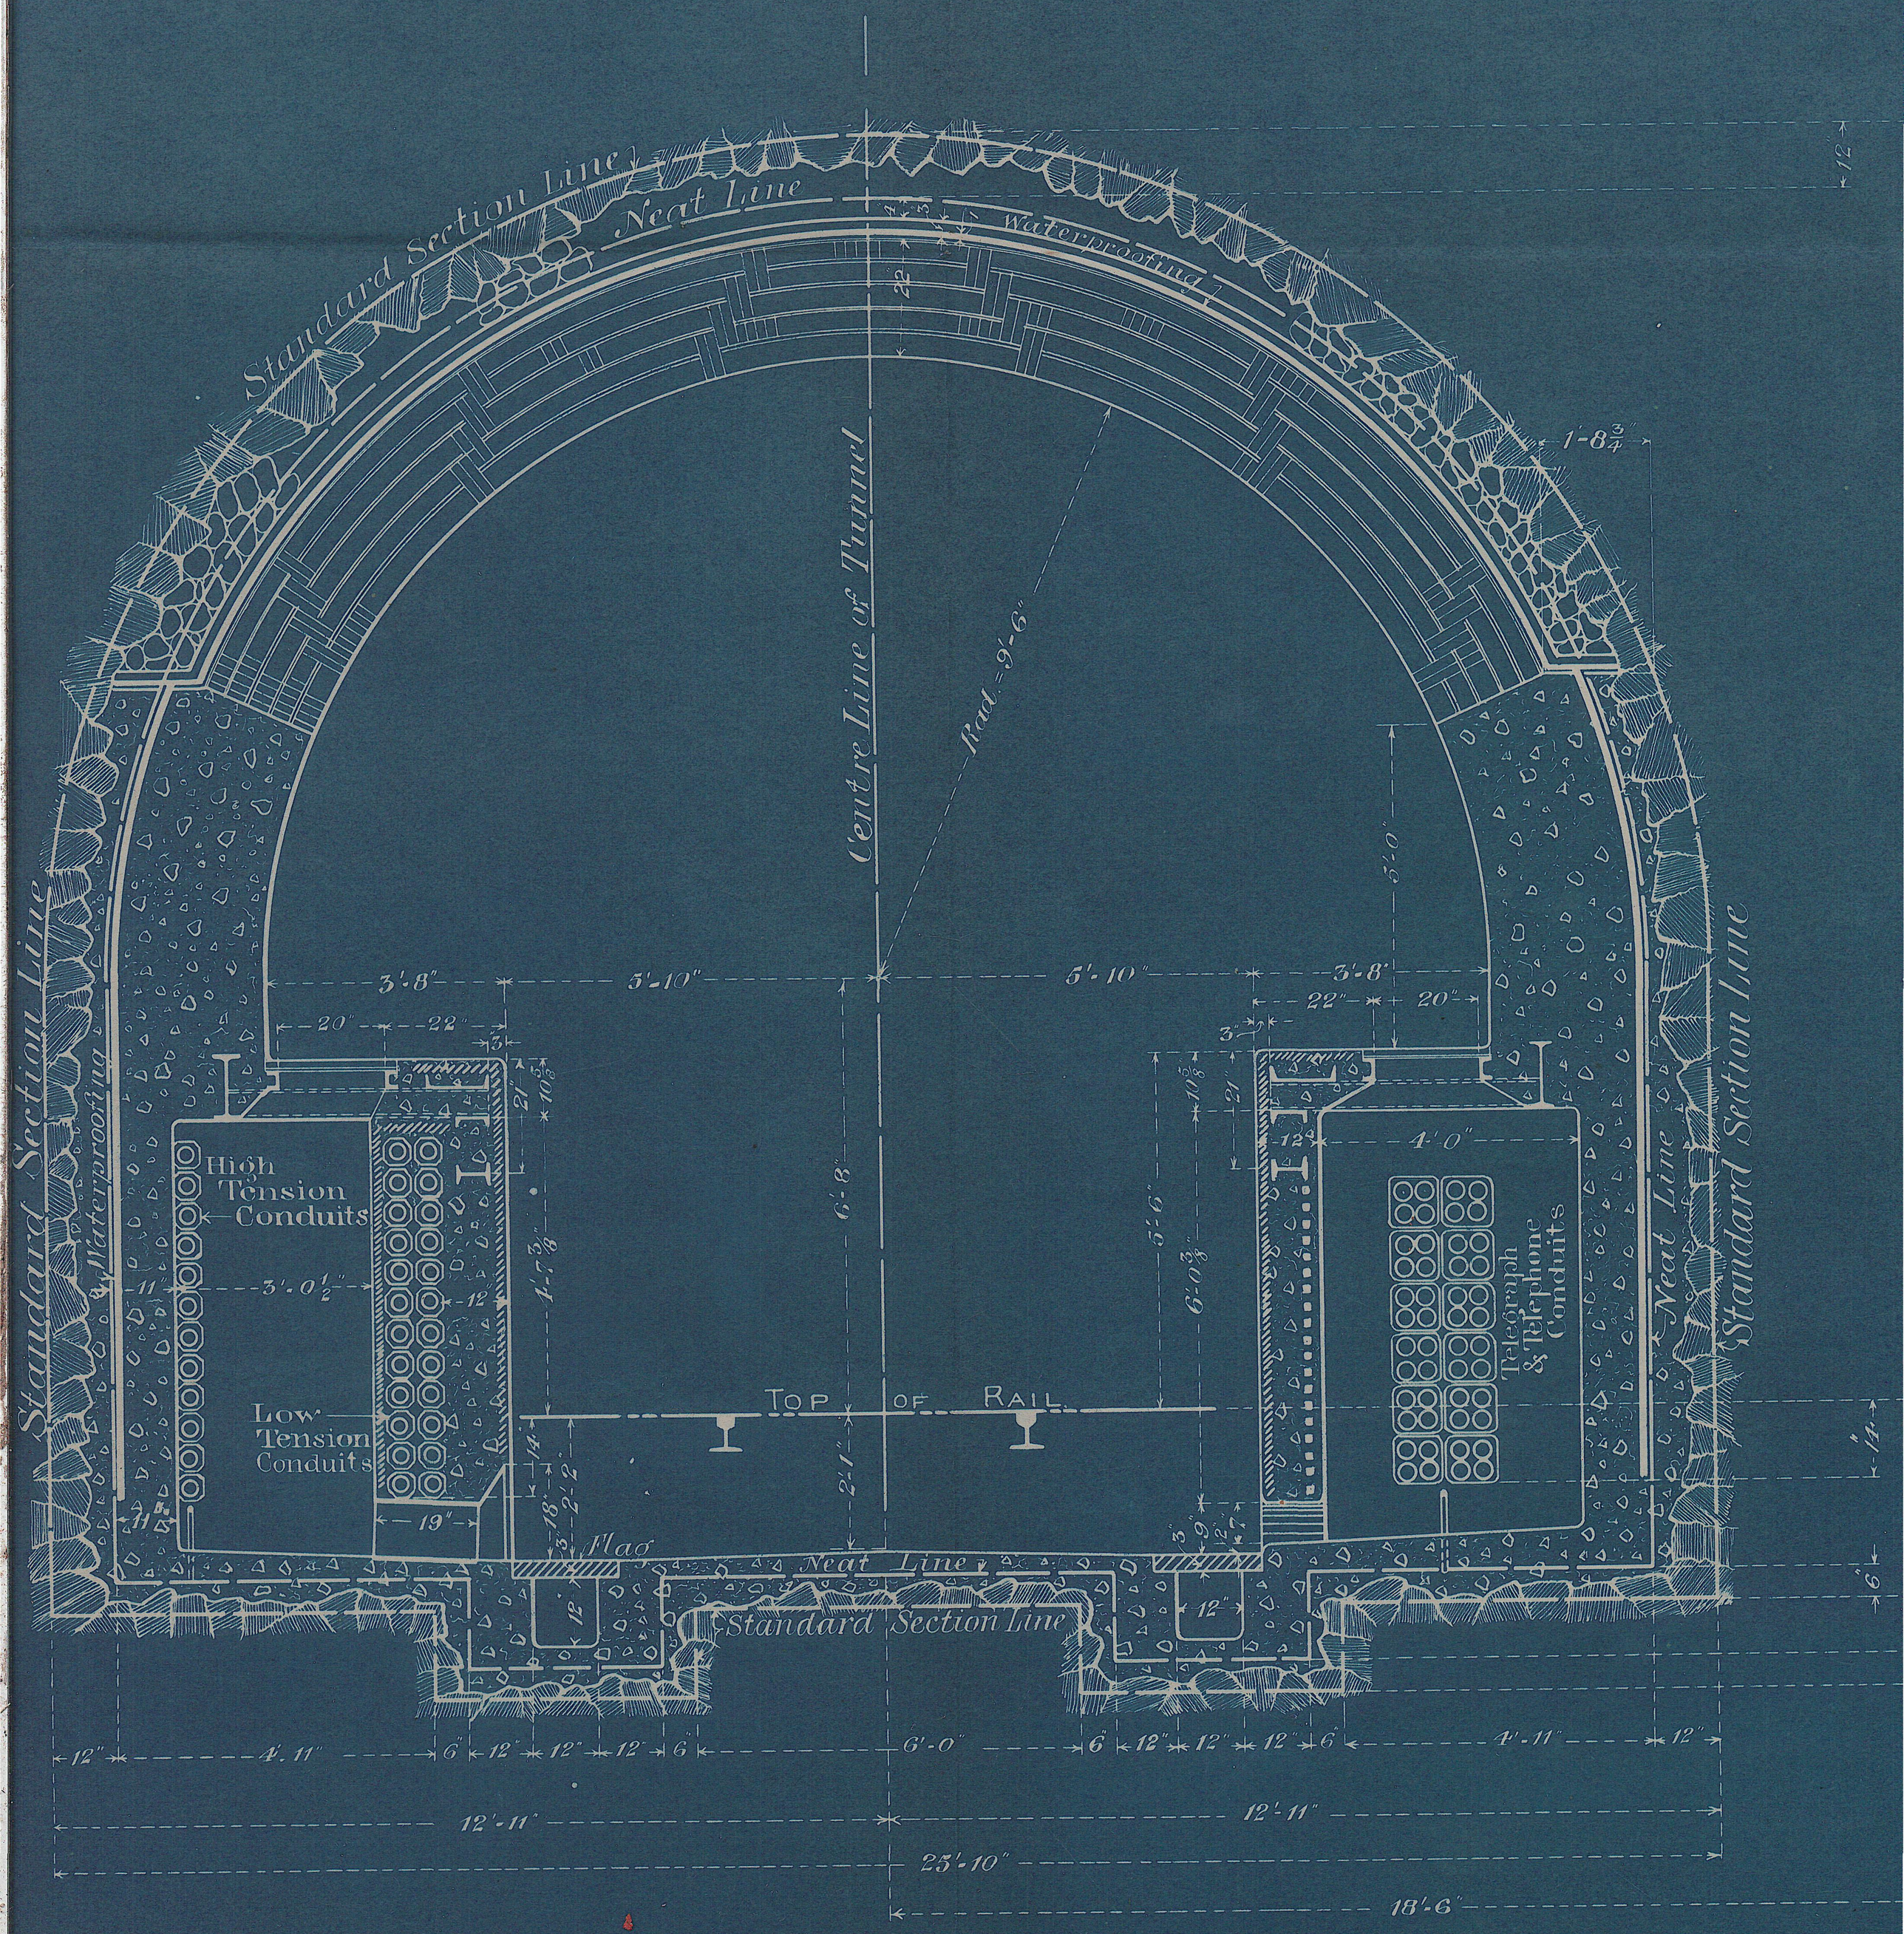
Standard Section Line
Neat Line
Waterproofing
Centre Line of Tunnel
Rad. = 9'-6"
Standard Section Line
Waterproofing
Neat Line
Standard Section Line
High Tension Conduits
Low Tension Conduits
Telegraph & Telephone Conduits
TOP OF RAIL
Flag
Neat Line
Standard Section Line
3'-8"
5'-10"
5'-10"
3'-8"
20"
22"
22"
20"
3'-0 1/2"
4'-0"
6'-8"
5'-6"
6'-0 3/8"
5'-0"
2'-1"
2'-2"
19"
12'-11"
12'-11"
25'-10"
18'-6"
4'-11"
4'-11"
6'-0"